


REV	DESCRIPTION	DATE	DRAWN
00	00-00-00	00-00-00	00

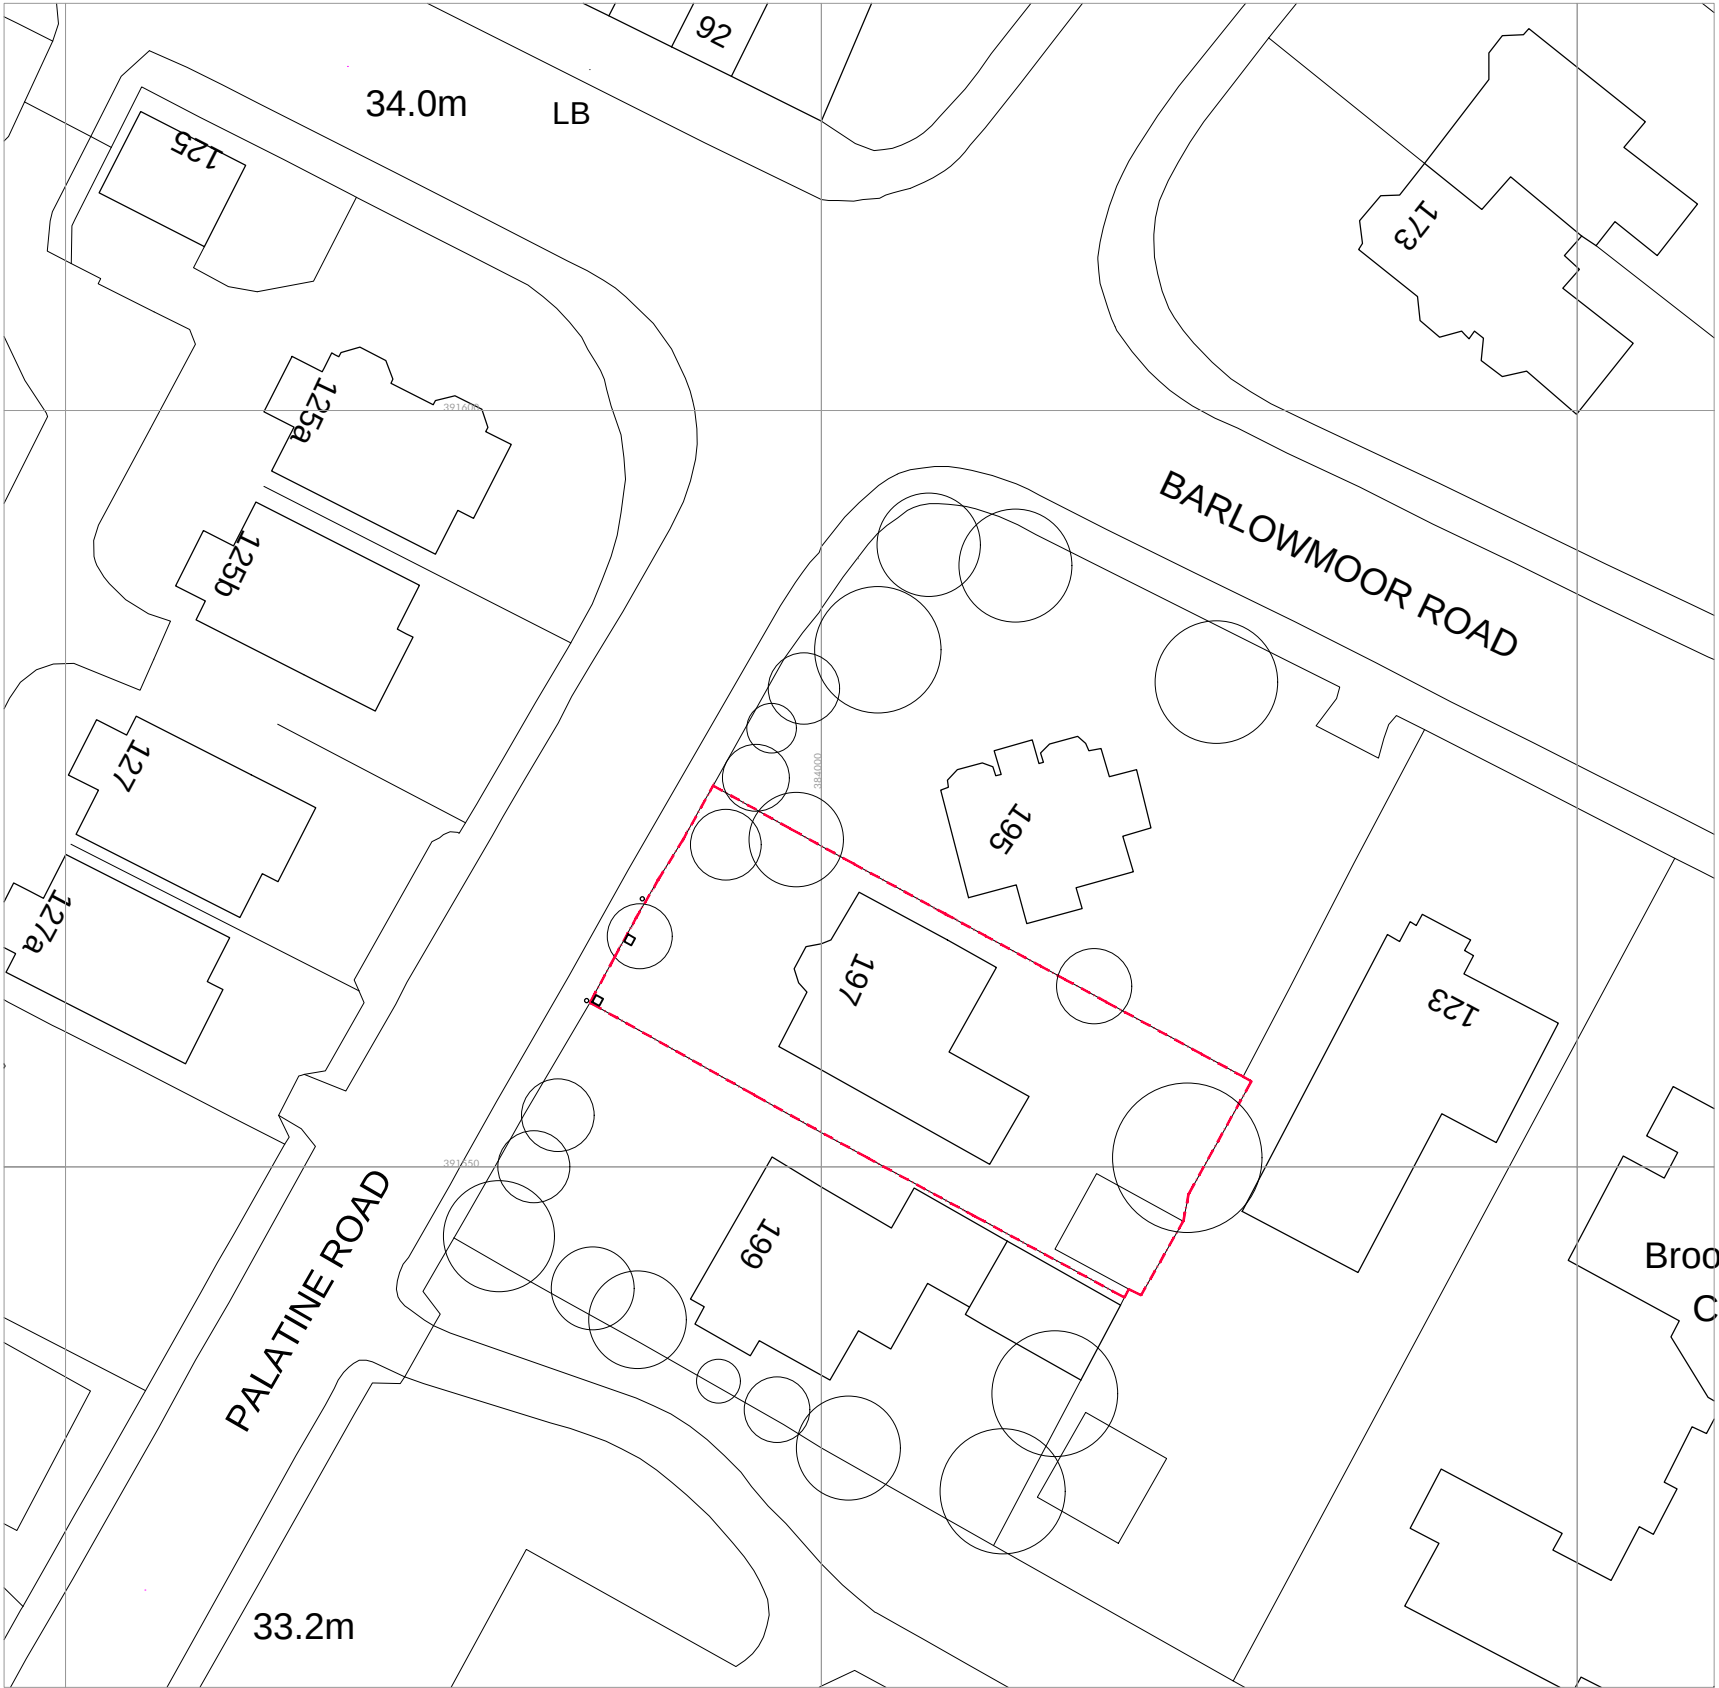

Site Location 1:1250



Existing Block Plan 1:500