



▼	Parapet	+170.30m AOD			
▼	44	+167.38m AOD			
▼	43	+164.45m AOD			
▼	42	+161.53m AOD			
▼	41	+158.60m AOD			
▼	40	+155.68m AOD			
▼	39	+152.75m AOD			
▼	38	+149.83m AOD			
▼	37	+146.90m AOD			
▼	36	+143.98m AOD			
▼	35	+141.05m AOD			
▼	34	+138.13m AOD			
▼	33	+135.20m AOD			
▼	32	+132.28m AOD			
▼	31	+129.35m AOD			
▼	30	+126.43m AOD			
▼	29	+123.50m AOD			
▼	28	+120.58m AOD			
▼	27	+117.65m AOD			
▼	26	+114.73m AOD			
▼	25	+111.80m AOD			
▼	24	+108.88m AOD			
▼	23	+105.95m AOD			
▼	22	+103.03m AOD			
▼	21	+100.10m AOD			
▼	20	+97.18m AOD			
▼	19	+94.25m AOD			
▼	18	+91.33m AOD			
▼	17	+88.40m AOD			
▼	16	+85.48m AOD			
▼	15	+82.55m AOD			
▼	14	+79.63m AOD			
▼	13	+76.70m AOD			
▼	12	+73.78m AOD			
▼	11	+70.85m AOD			
▼	10	+67.93m AOD			
▼	09	+65.00m AOD			
▼	08	+62.08m AOD			
▼	07	+59.15m AOD			
▼	06	+56.23m AOD			
▼	05	+53.30m AOD			
▼	04	+50.38m AOD			
▼	03	+47.45m AOD			
▼	02	+42.90m AOD			
▼	01	+38.35m AOD			
▼	00	+33.80m AOD			

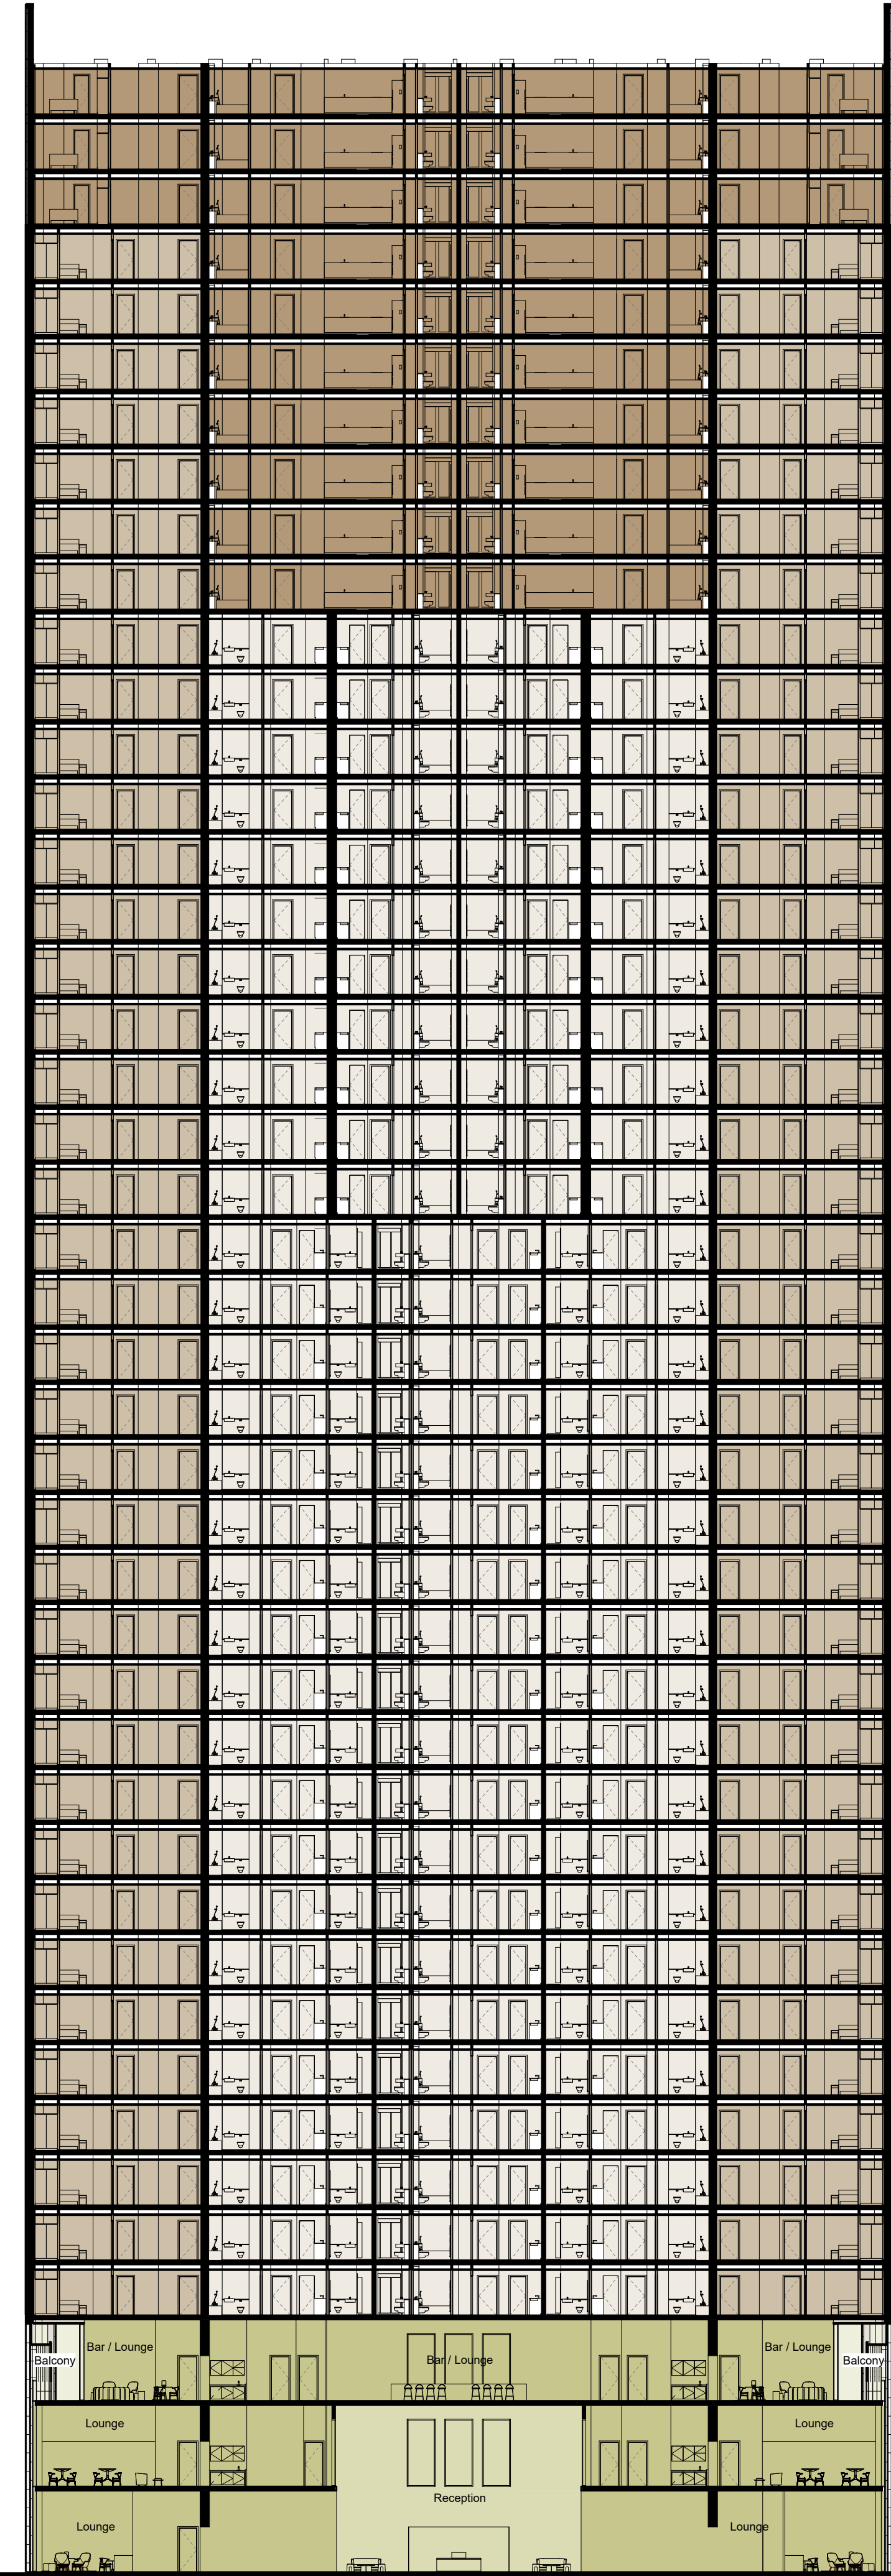

Building Section AA
1 : 250

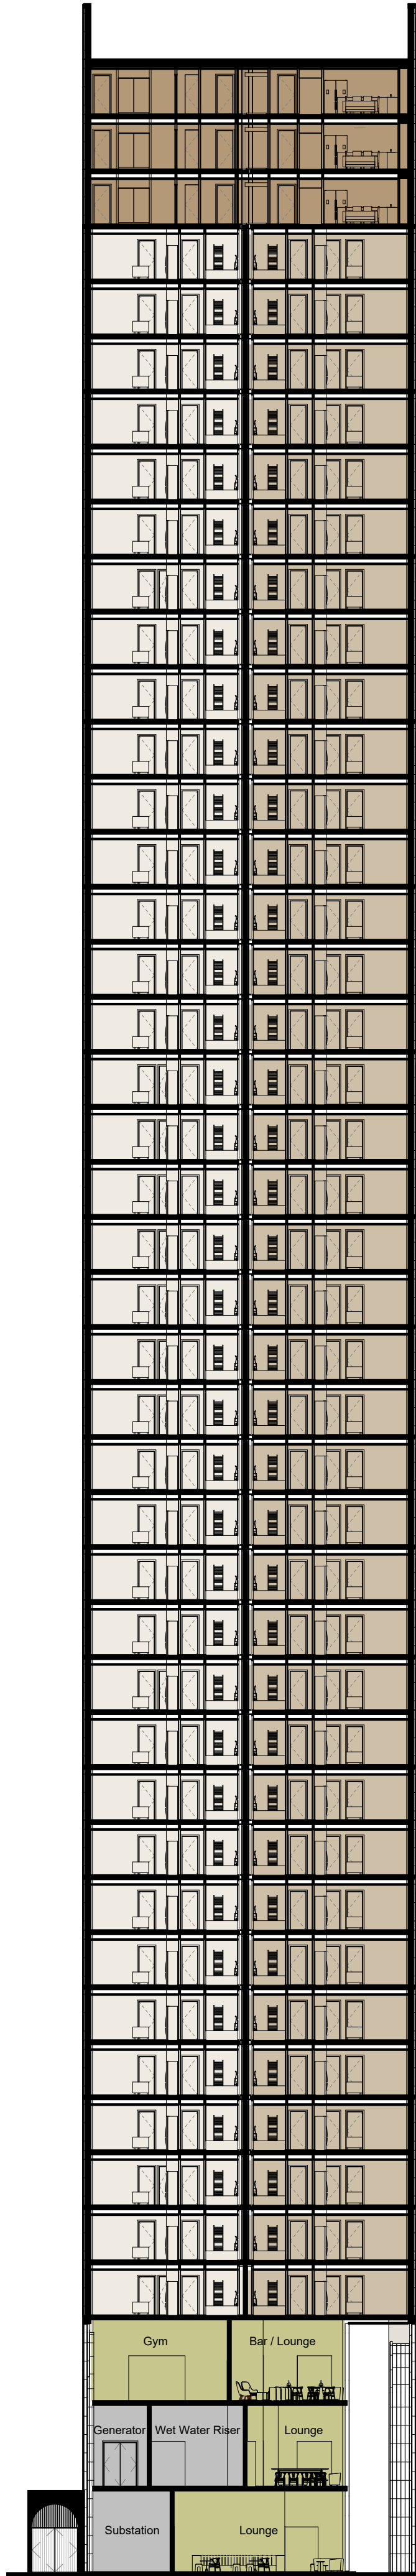

Building Section BB
1 : 250



Building Section CC
1 : 250

© COPYRIGHT
The copyright in this drawing is vested in Sheppard Robson and no license or assignment of any kind has been, or is, granted to any third party whether by provision of copies or originals or otherwise unless agreed in writing.

DO NOT SCALE FROM THIS DRAWING
The contractor shall check and verify all dimensions on site and report any discrepancies in writing to Sheppard Robson before proceeding work

FOR ELECTRONIC DATA ISSUE
Electronic Data / drawings are issued as "read only" and should not be interrogated for measurement. All dimensions and levels should read, only from those values stated in text on the drawing.


NOTES

The layout is intended to represent the general intent for a typical floor arrangement. Furniture layout is indicative only.

The structural and drainage strategies depicted are indicative only. TBC by Structural and Mechanical/ Electrical Engineers.

- KEY:
- Amenity
 - Reception
 - 1 Bed Apartment
 - 2 Bed Apartment
 - 3 Bed Apartment
 - Plant
 - Circulation

REVISIONS	REV.	DATE	AMENDMENT
	P01	18/11/24	Issued for Planning

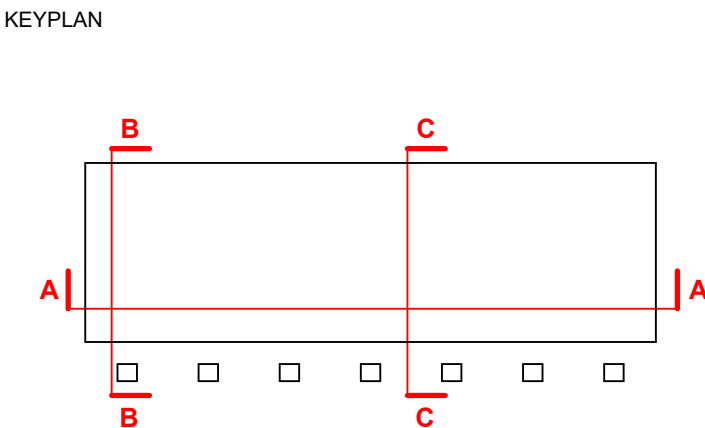

CLIENT
Glenbrook WWS Limited

SHEPPARD
ROBSON

77 Parkway Camden Town London NW1 7PU
T: +44 (0)20 7504 1700 E: enquiries@sheppardrobson.co.uk

PROJECT
2-4 Whitworth Street West

SCALE@A1	DATE	ORIGINATOR	CHECKED	AUTHORISED
As indicated	18/11/24	MT	PC	TOB

DESCRIPTION
Building Sections
Sections AA, BB and CC

STAGE
Stage 2

STATUS	PURPOSE FOR ISSUE	SR NO.
S2	Planning	7196
DRAWING NO.	REV.	
7196-SRA-XX-ZZ-DR-A-02300	P01	