

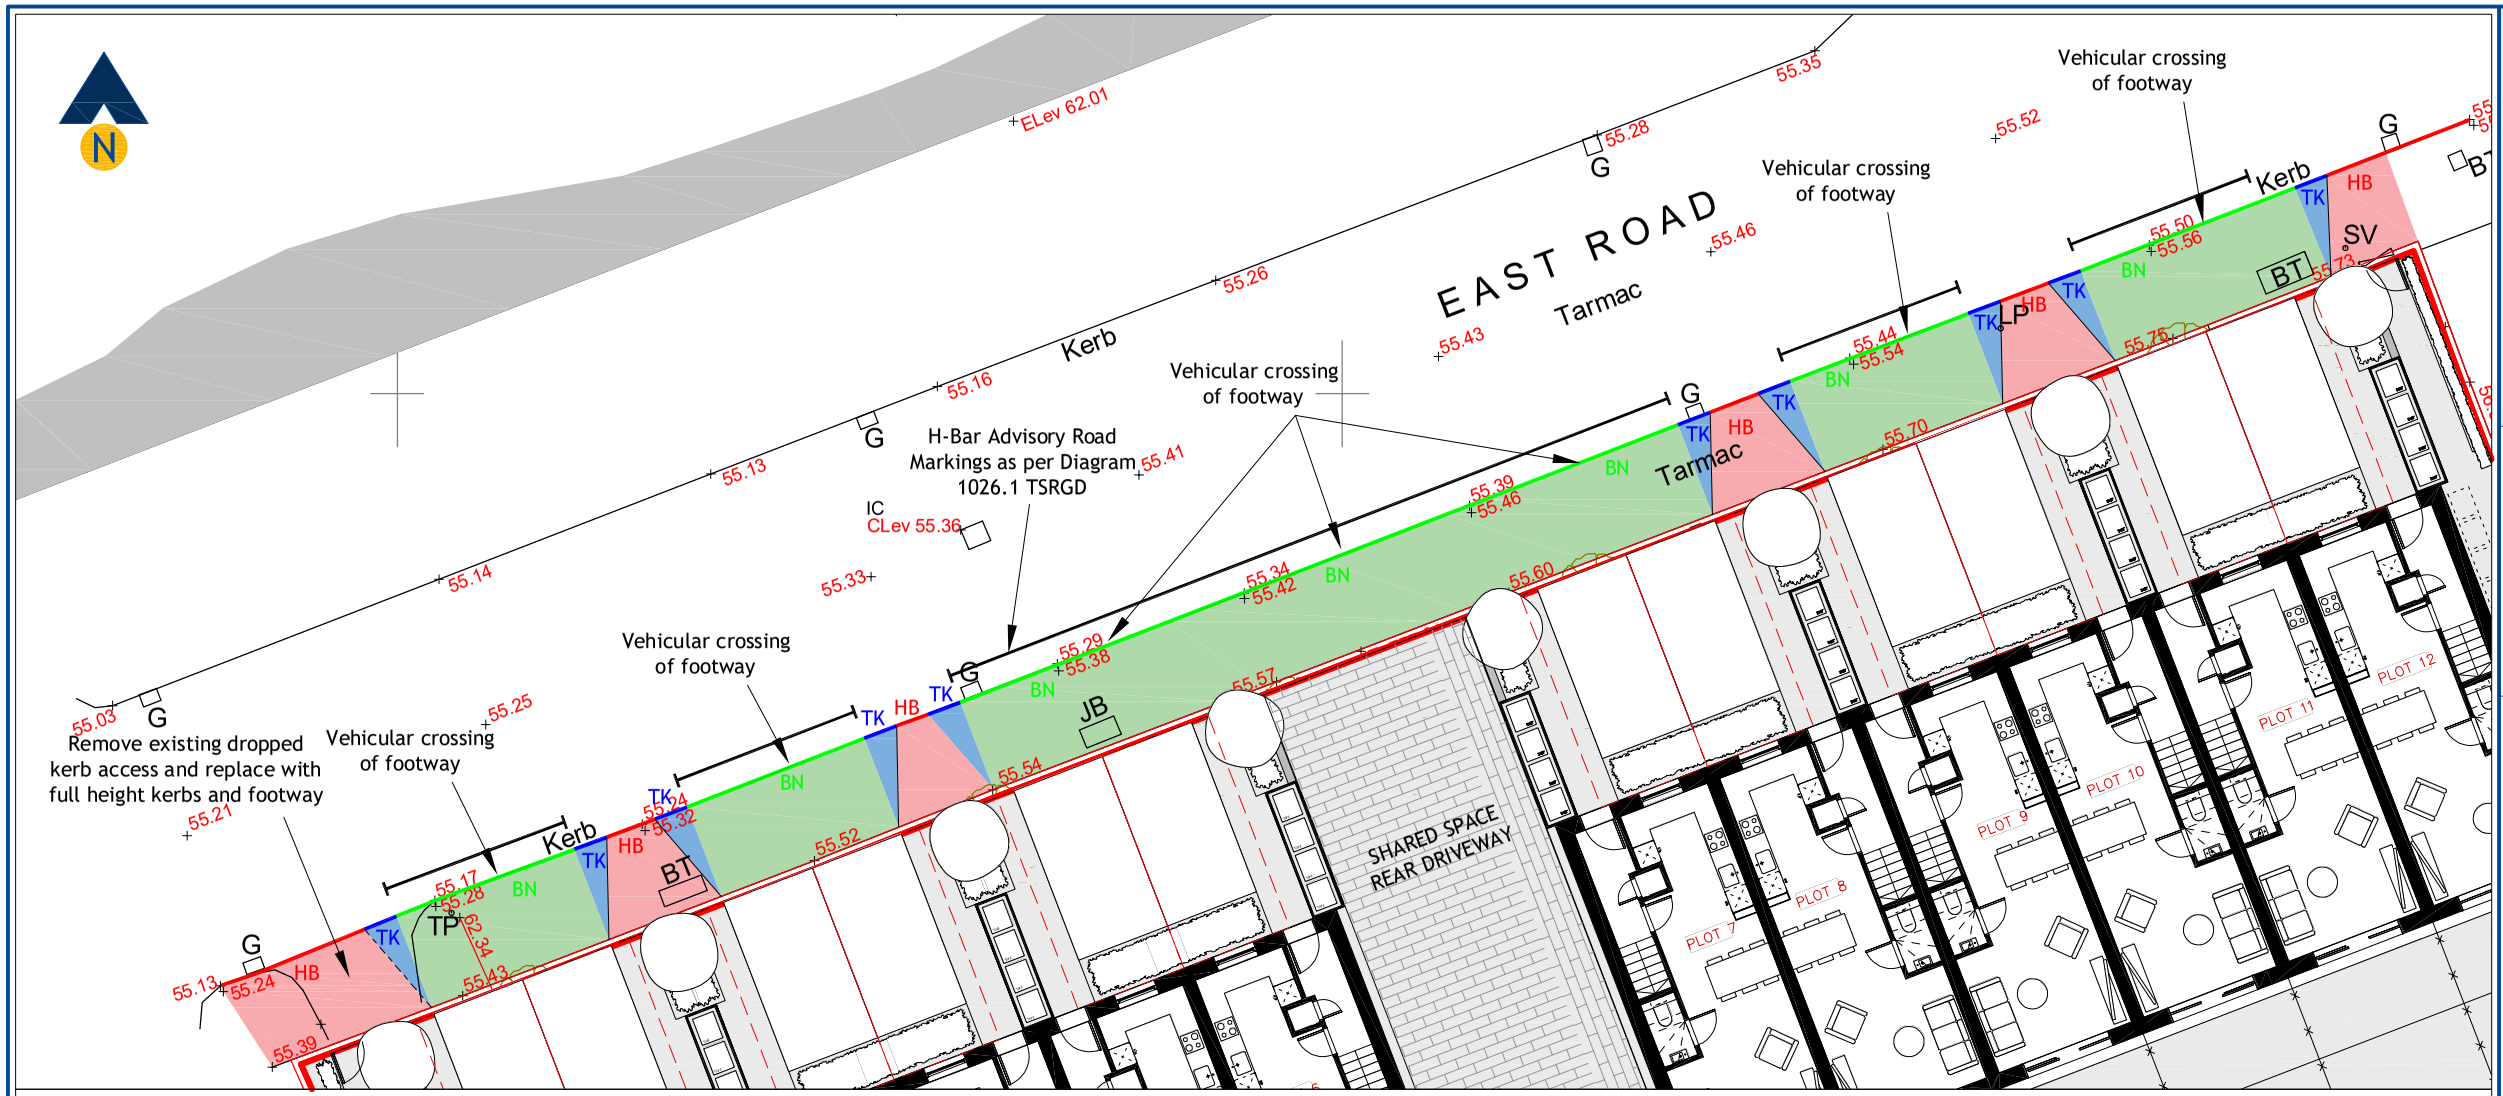



Example Driveway Footway Cross-Over / Dropped Kerb Details & Standard Kerbing Arrangements

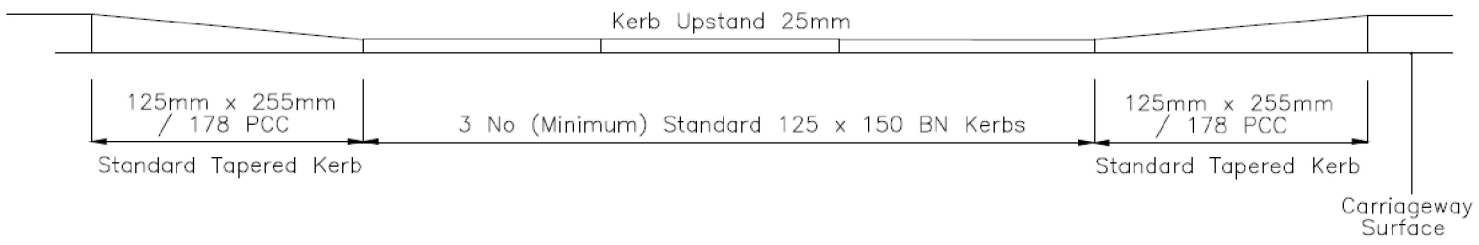

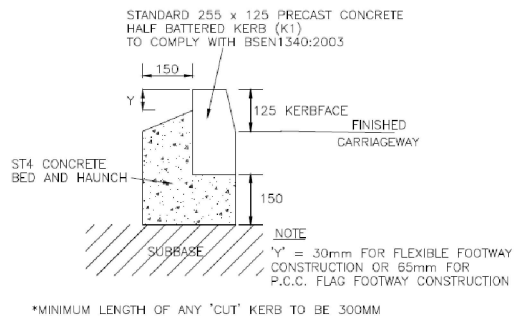


KERB DETAIL K1

New Carriageway Construction
Existing Carriageway on Existing Alignment

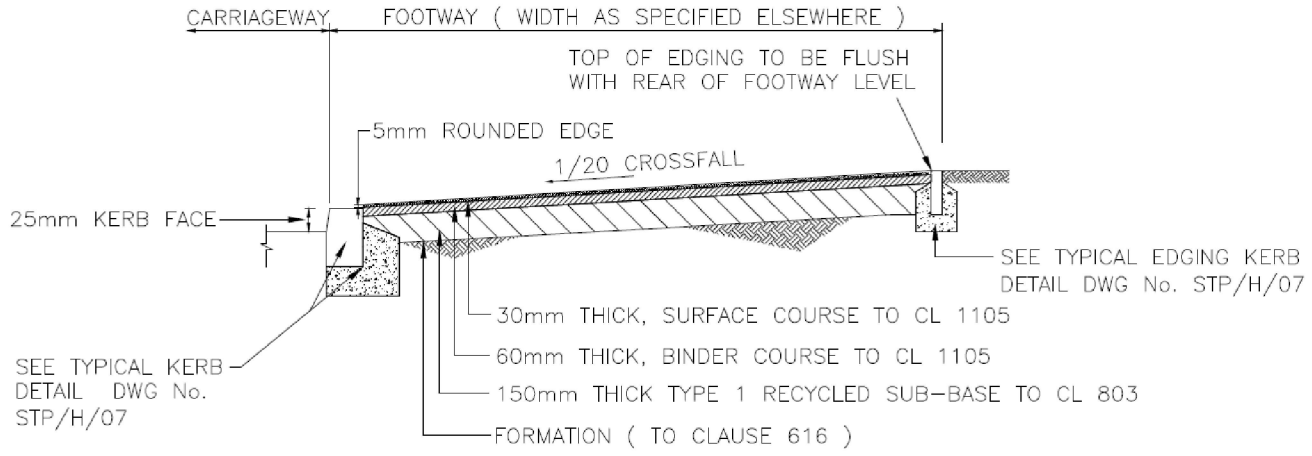

1. SURFACE COURSE TO BE AC 6 DENSE SURF 100/150
2. BINDER COURSE TO BE AC 20 DENSE BIN 100/150 OTHER BITUMINOUS MIXES TO BE AGREED WITH THE PUBLIC REALM MANAGER/ HIGHWAY DESIGN TEAM PRIOR TO WORKS BEING UNDERTAKEN ON SITE

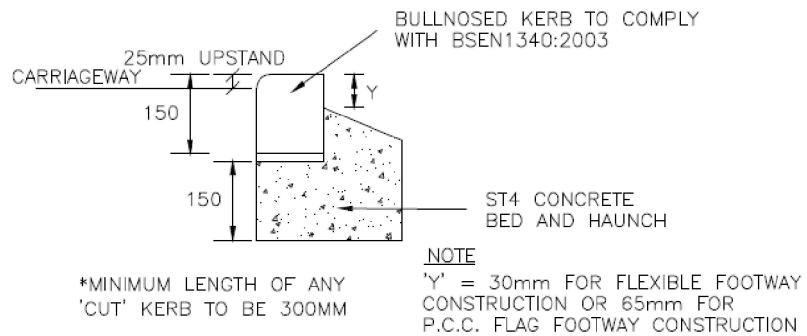

KERB DETAIL AT VEHICULAR DROP CROSSING V1

Revision:
A Amend Kerbs Nr to Unit 13 to Avoid BT Chmb 25/02/25

Key

- Standard 255 x 125 Half Battered Kerb (K1)
- Standard 125 x 150 BN Kerbs (V1)
- Standard 125 x 255 Tapered / Transitioned Kerb

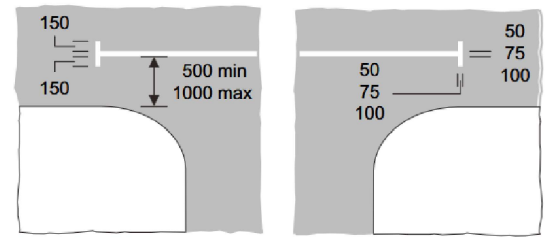


Figure 11-4 Diagram 1026.1 (S11-4-17)

Client: Views Holdings Limited

Project: Proposed Residential Development Longsight Bowling Club, 84 East Rd, Longsight

Drawing Title: Proposed Footway Cross-Over Arrangements & Kerbing Details

Drawing Number: J000532-SK201 **Revision:** A

Date: 20/02/25 **Scale:** 1:250@A3

Drawn By: APB **Checked By:** -

Status: Information

This drawing is the copyright of Focus Transport Planning Ltd. and may not be loaned, copied or reproduced in any way, or used for any offer, quote, tender or construction purposes without prior written consent of the company.

DO NOT SCALE - Follow any figured dimensions.

This drawing has been prepared for feasibility purposes and does not represent a construction plan. All design aspects to be confirmed at the appropriate detailed design stage.

Pentland House
Village Way, Wilmslow
SK9 2GH
0161 926 4631
www.focusfp.co.uk
FOCUS TRANSPORT PLANNING