


THE BUILDER MUST CHECK THE SITE AND THE APPROVED DRAWINGS BEFORE COMMENCING THE WORKS AND MUST TAKE ANY WORKING MEASUREMENTS AS NECESSARY. ANY DISCREPANCY IN THE DRAWING MUST BE REPORTED TO THE CLIENT .

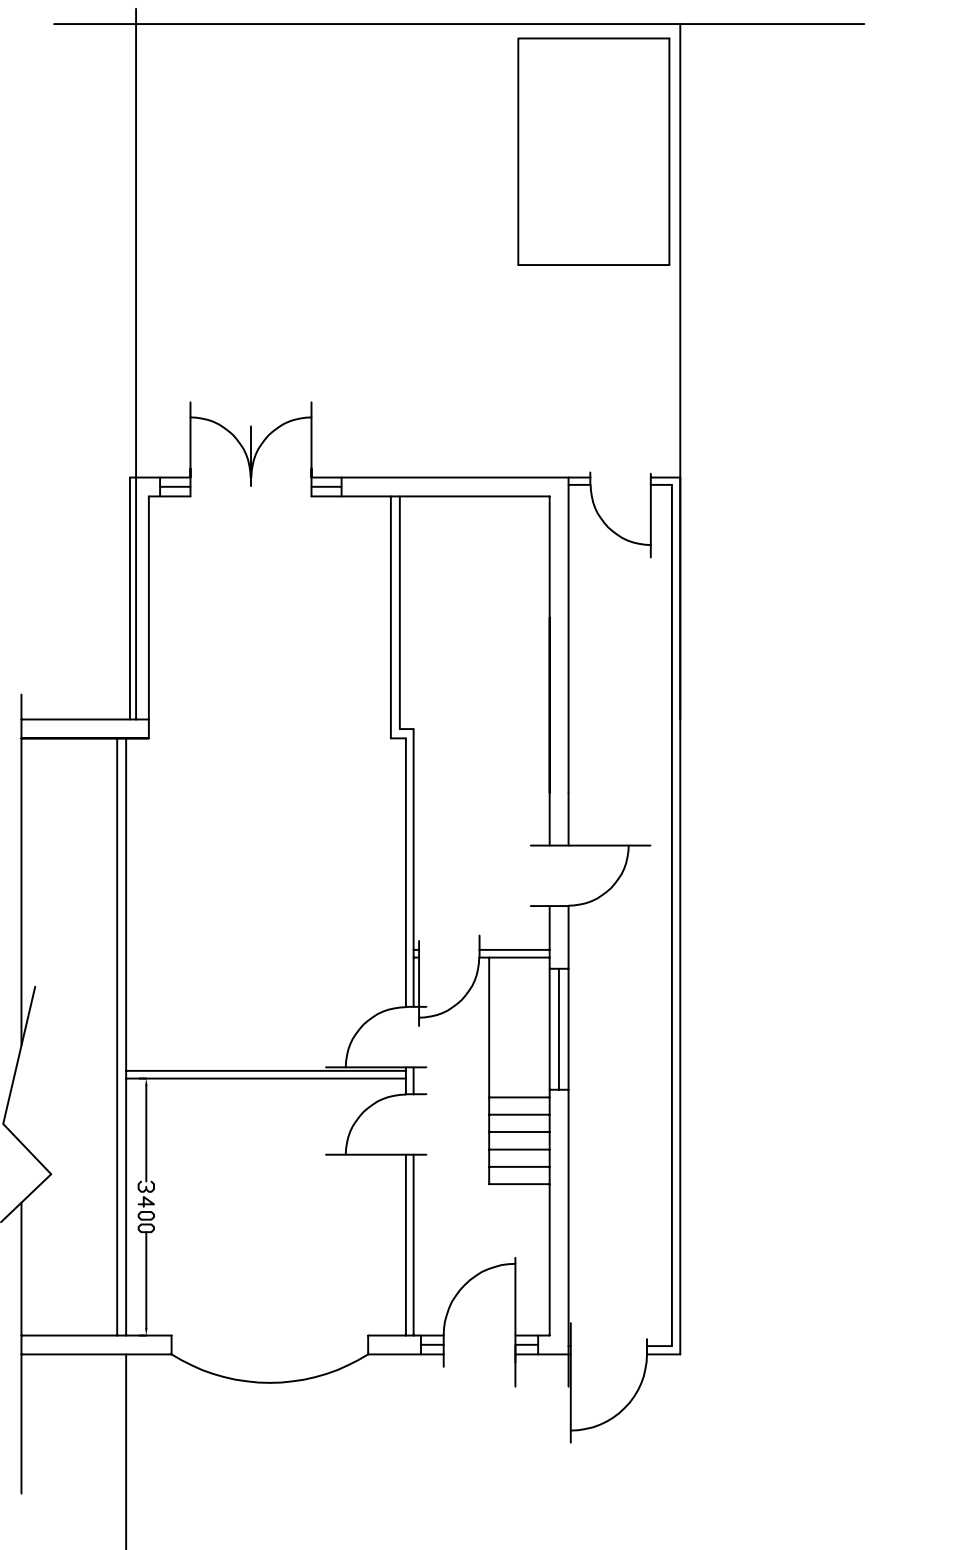

H S H  Engineering Design Services Ltd 428 Cheetham Hill Road Cheetham Manchester M8 9LE UK 01617956385,07940197 333										
Proposed dormer and double storey rear & side extension at to create an additional living space including an out building at the rear.										
client	Mr Abdul Sattar									
project title	Site Layout Plan									
drawing title										
drawing no.	sheet no.	scale.		job no.						
01		1:100 @ A3								
161 Smedley Lane Cheetham M/c M8 ORU										
drawn by.	checked by.	approved by.		date						
TZ				May 2022						