


Project Title:		Project No:		Rev:	
Calculations		117962		3	
Notes		Checked by:		Date:	
Meeting Minutes		Sketch Sheet		Scanned:	
Made by:		JH		Set 24.	

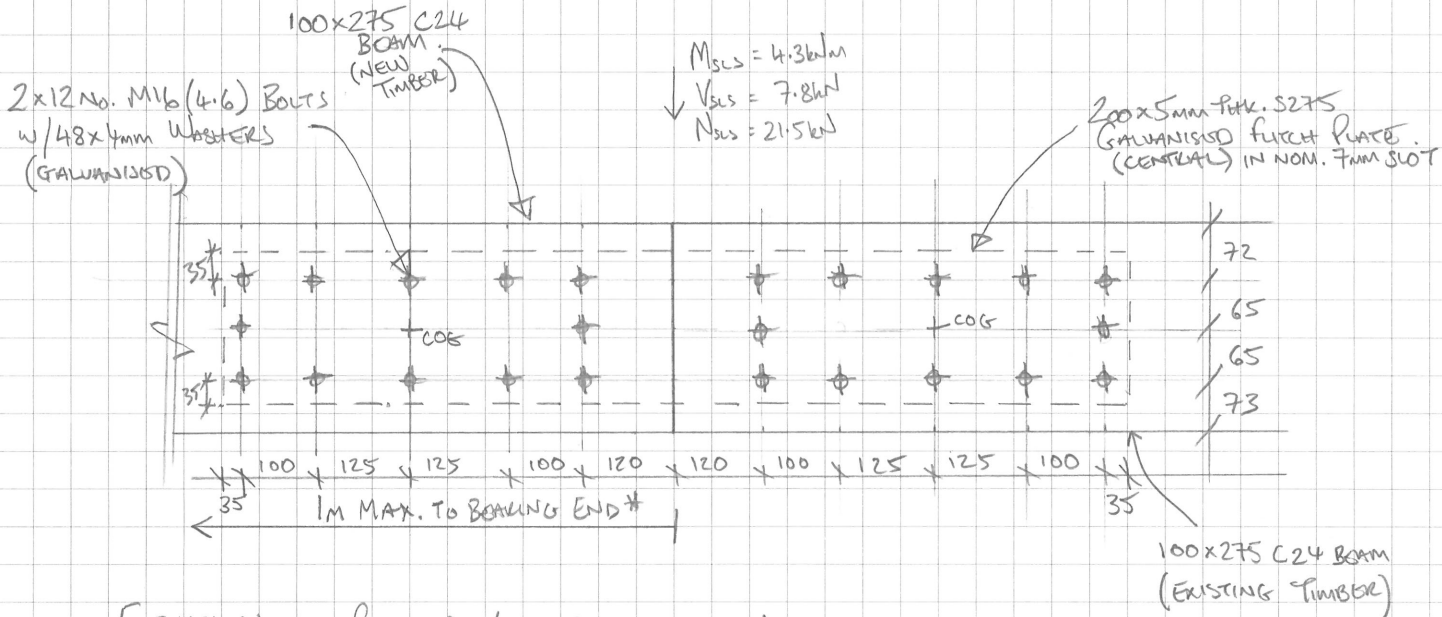

ELEVATION ON PROPOSED SPLICE CONNECTION.

- * SHOULD CUT LINE BE MADE AT FURTHER THAN 1m FROM BEARING END, INFORM ENGINEER AS CONNECTION DESIGN MAY BE INVALID.
- NO COUNTER BORE, WASHERS ON TIMBER SURFACE.
- DESIGN ASSUMES C24 TIMBER.