


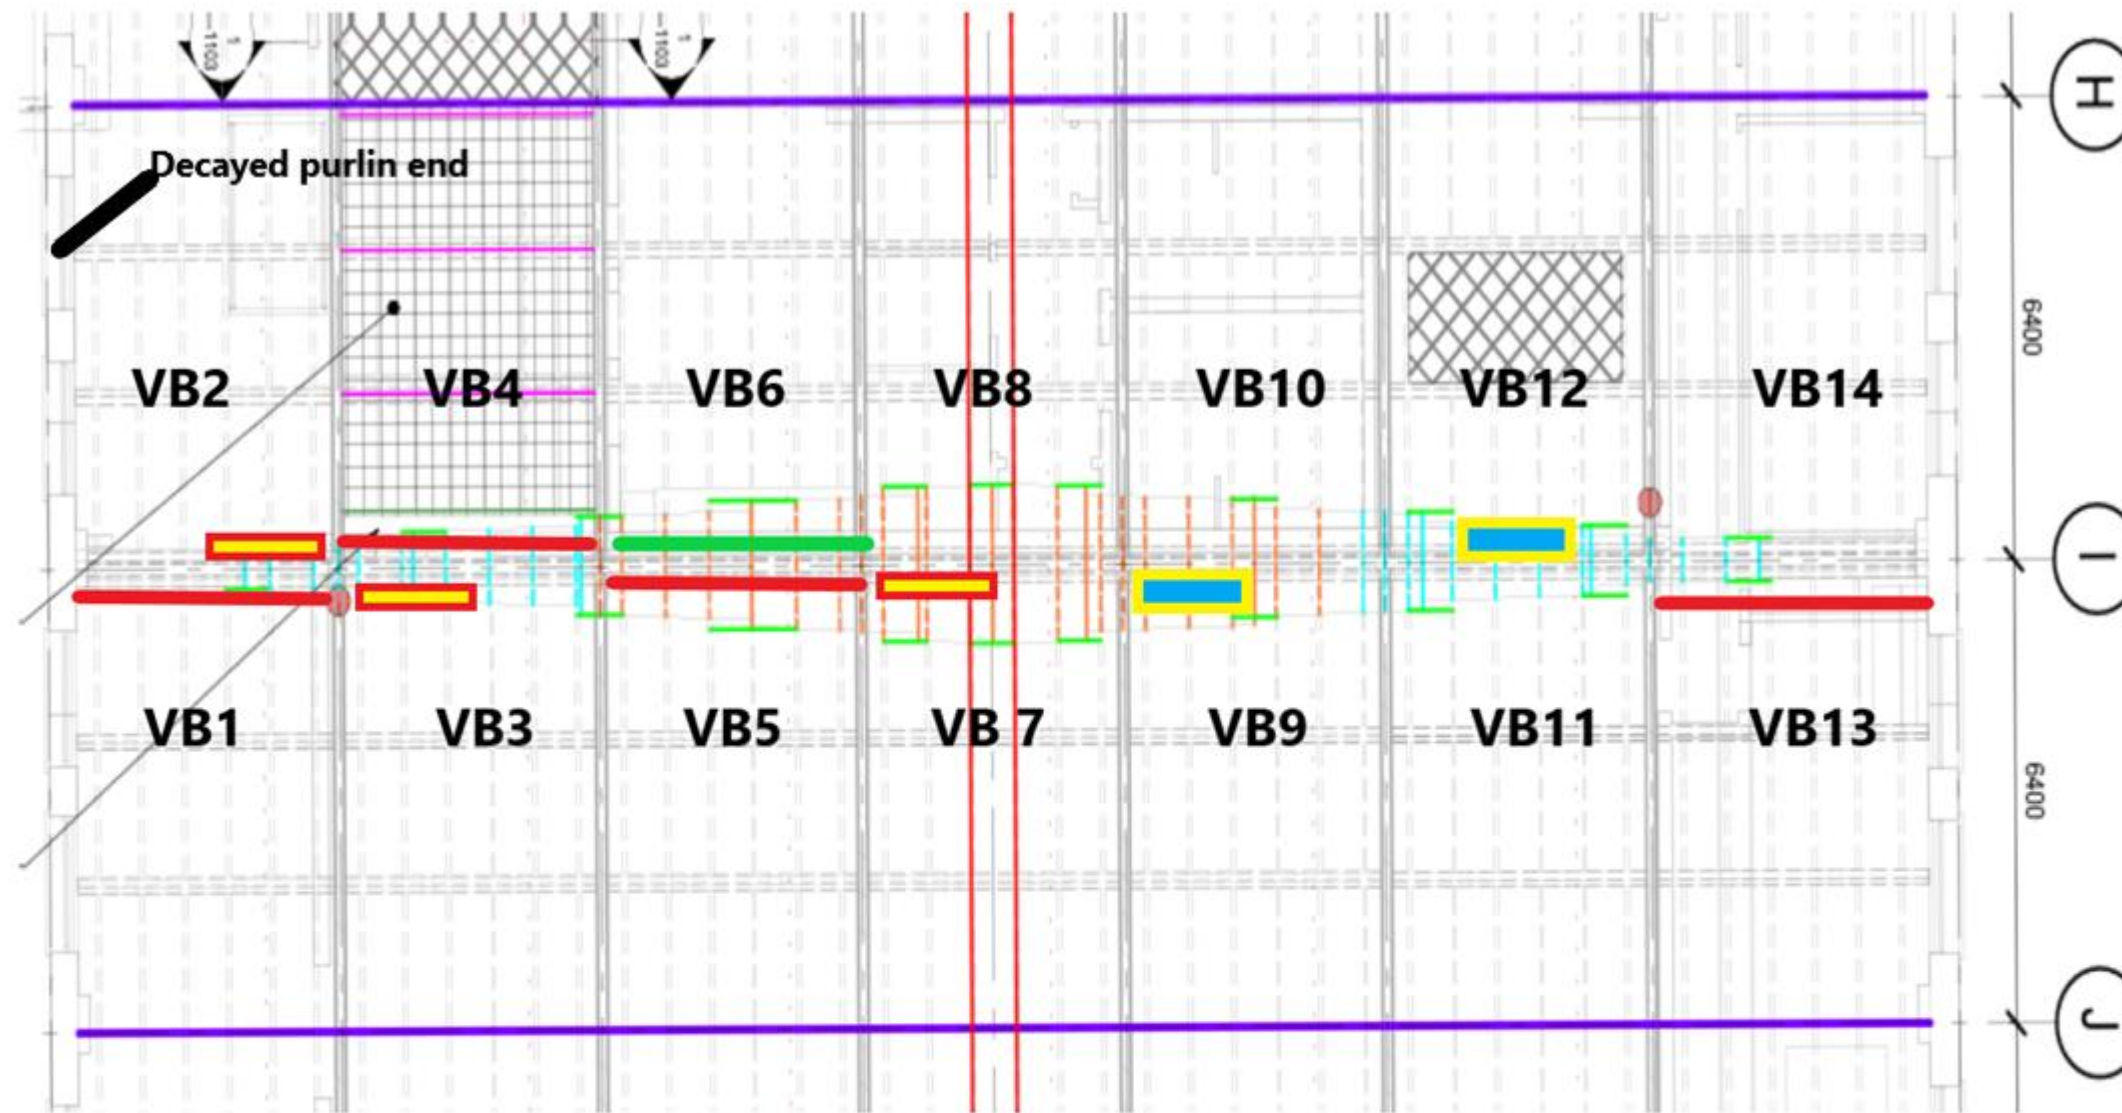

Key:-

VB Valley Beam

█ Defrass decay from beam (Subject to SE ) and treat with Wykamol 10.1 fungicide gel

█ Renew beam full length using C24 treated Douglas fir

█ Steel flitch repair as per WML specifications and drawing

█ Cut out decay and splice new section of wood to beam

Valley Beam report Gridlines H-J

New Warehouse SIM Liverpool Road Manchester

Ref WS/22702/SIM/14-11-2024