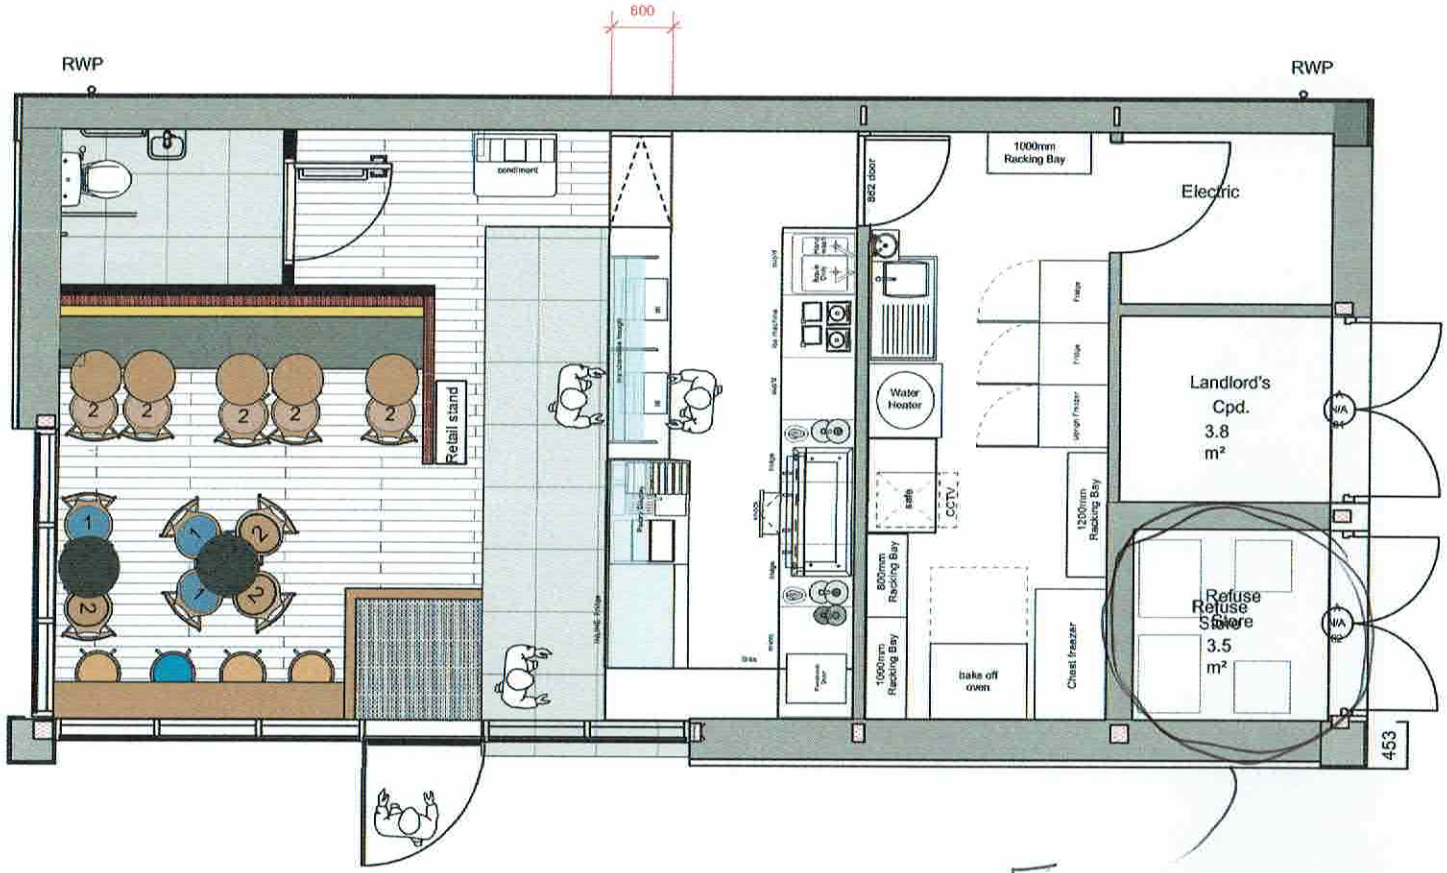


EXTERNAL REFUSE STORE.

PRELIMINARY

bedrock
The Hayloft
Blisworth Hill Business Park
Stoke Road, Blisworth
Northamptonshire NN7 3DB
T 01604 250002
info@bedrockdesign.co.uk

Client: Caffe Nero	Scale: 1:50@A3	Drawn by: JB	Date: 21/11/2024	
Project: The Oasis charging station - Be.EV	Drawing N°: CN1088 - 100		Revision: A	
Description: Proposed Layout				

This drawing is the copyright of Bedrock Design Consultants Ltd. This drawing cannot be copied, reproduced, retained or disclosed to any unauthorised person without prior permission in writing from the designer.

Rev N°	Description	Drawn by	Date
A	Amended to suit landlord shell	JB	12/12/24

Notes

This drawing represents a performance guide upon which the contractor/subcontractor must base his/her working drawings & details. Include all necessary tolerances prior to manufacture and installation.

Contractor to must undertake a full survey of the area to establish all dimensions & ensure accurate setting out.

Advise on suitability of all details shown to ensure structural stability, ease and economy of construction

Refer to digital master artwork in regard to all graphic work shown

CDM Regulations 2015
The principal designer as defined under CDM 2015 must be consulted before any action is taken as a result of the use of this drawing for any purpose, unless confirmed expressly in writing by Bedrock that we hold that duty.