



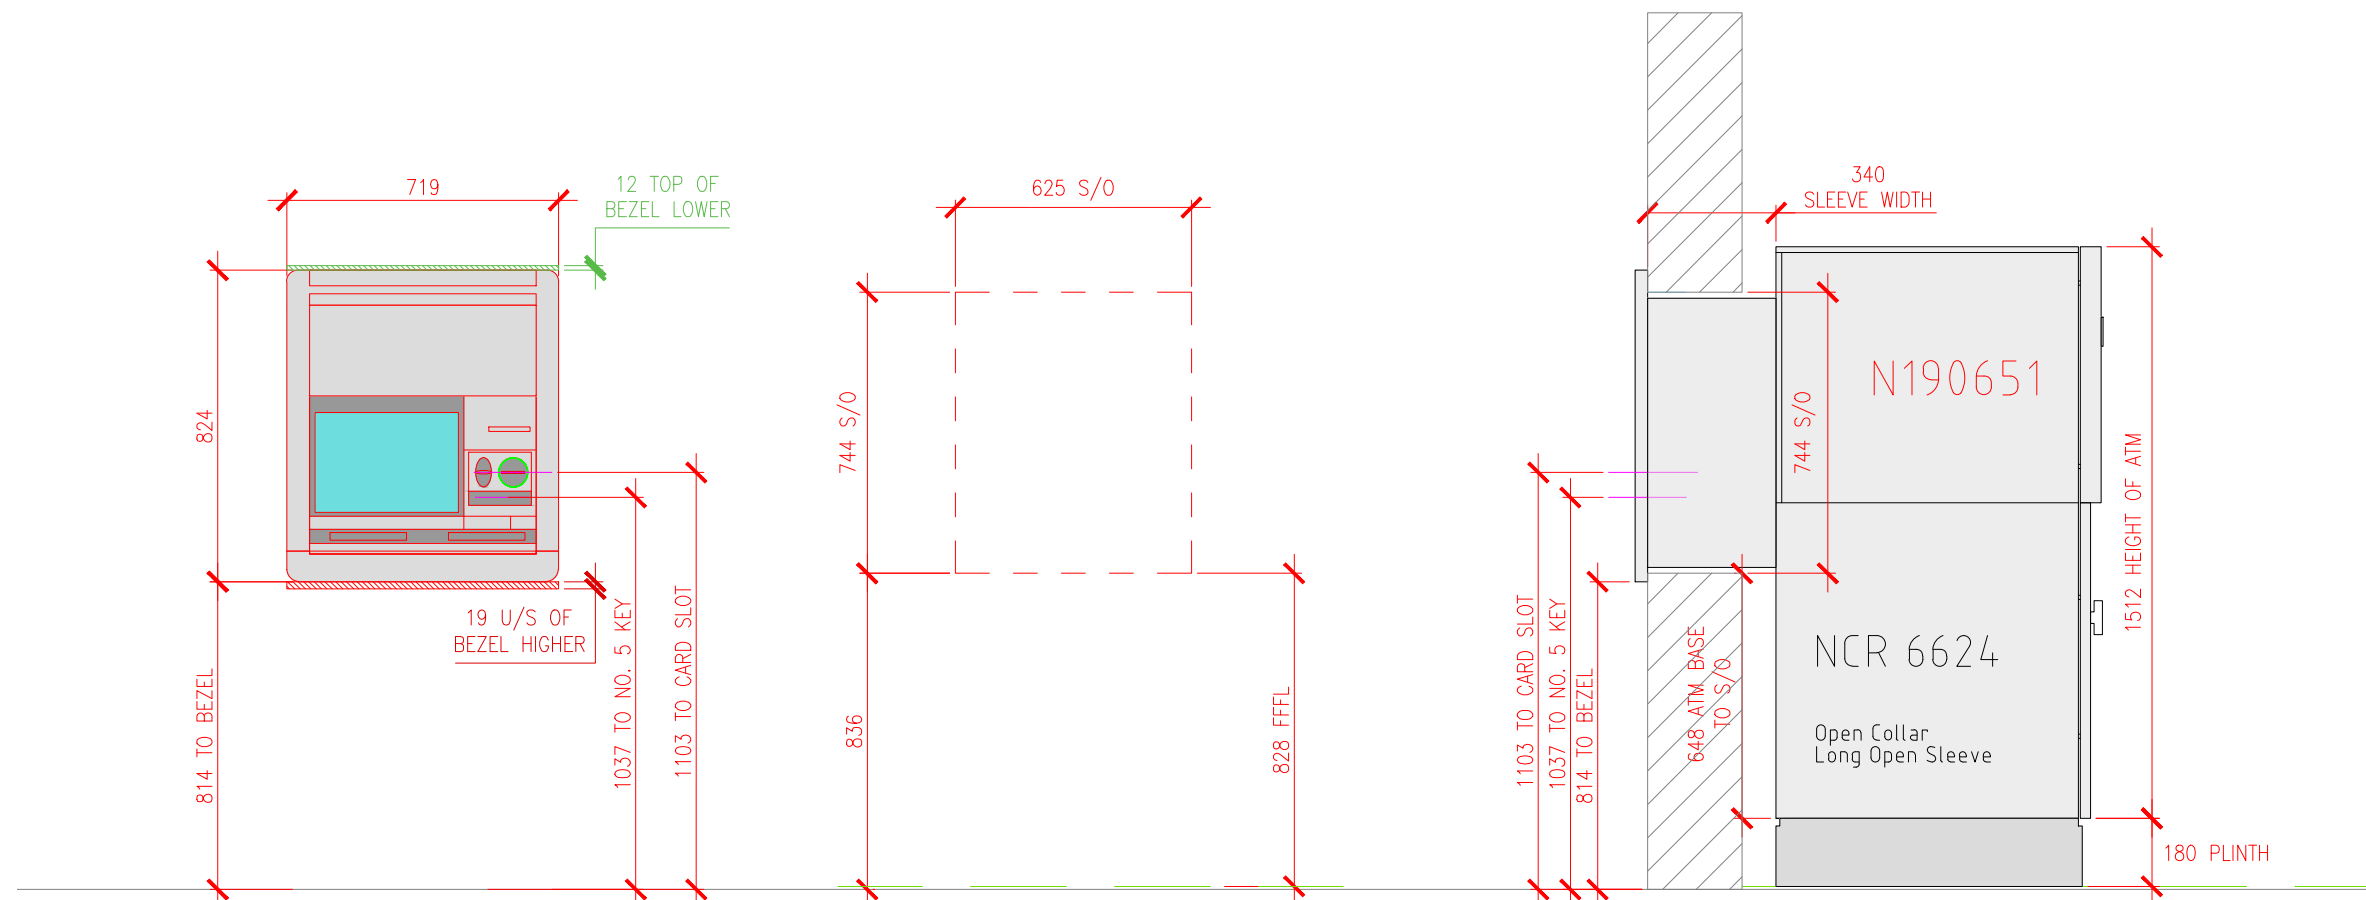

PROPOSED SECTION - SCALE 1:20

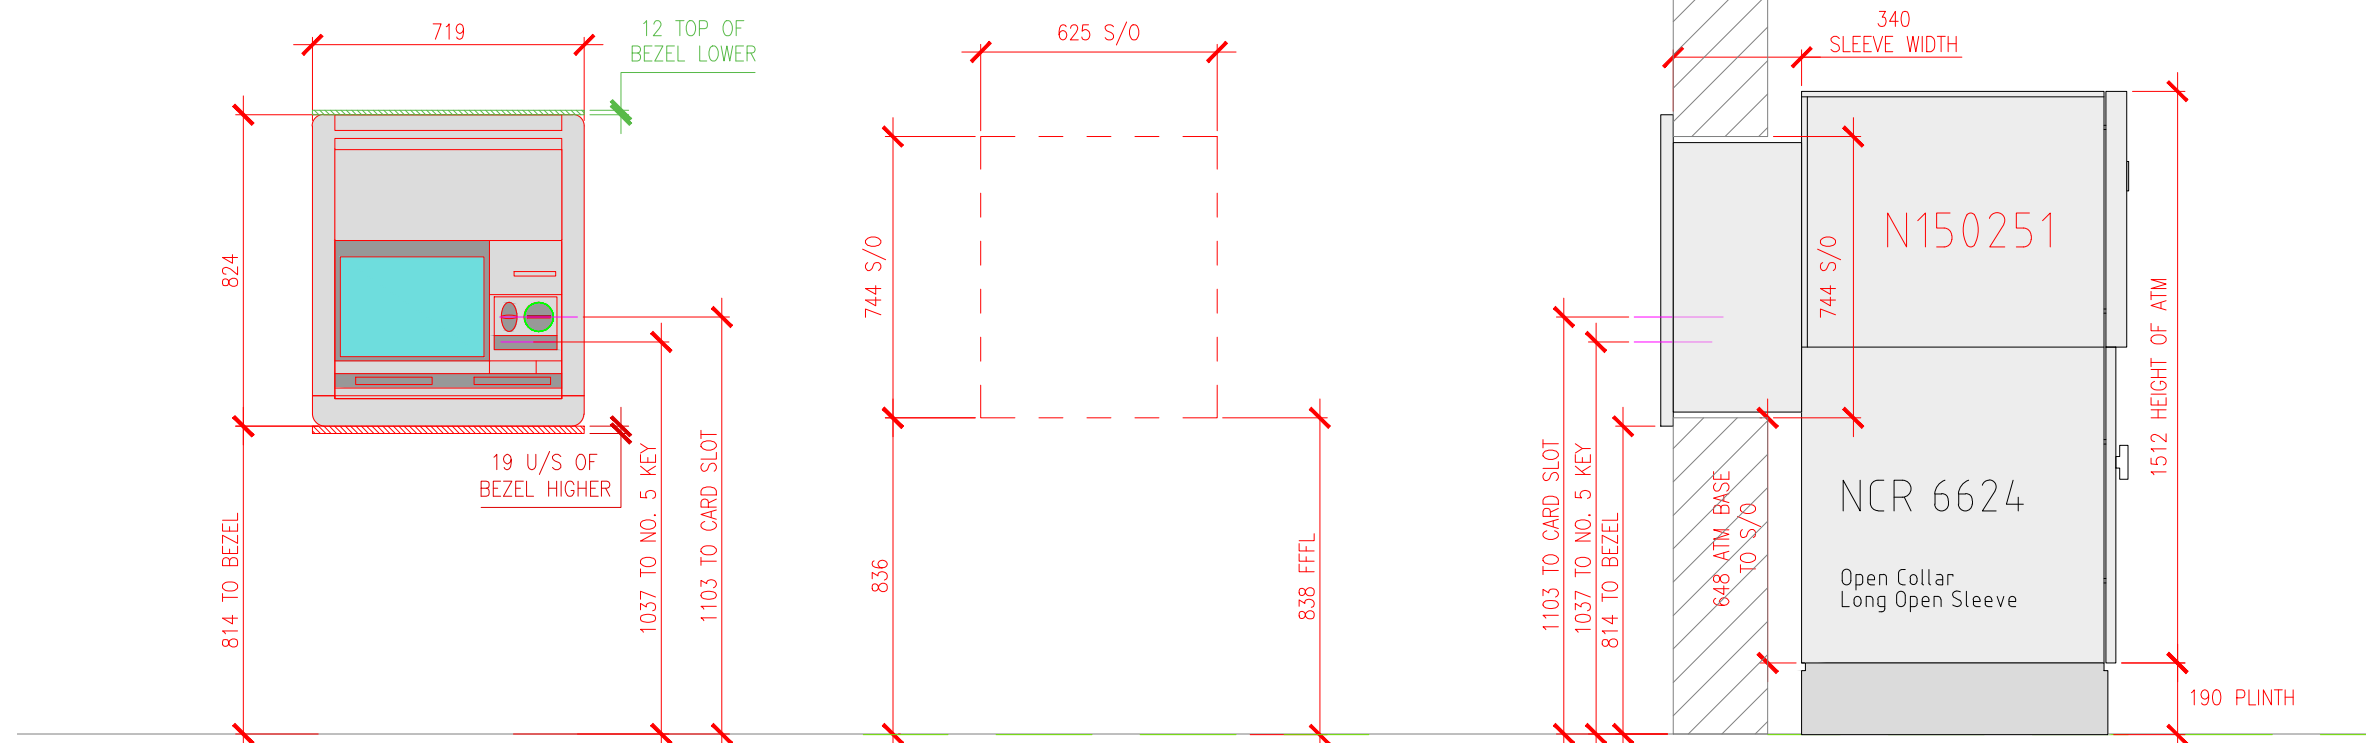


PROPOSED SECTION - SCALE 1:20

DEVICE SCHEDULE						
Device ID	Existing device to be removed	Device Type	Device Location	Proposed Device	SAI Present	DDA Compliant
N190651	NCR6634	ATM	EXTERNAL WALL	NCR6624	NO	YES
N150251	NCR6634	ATM	EXTERNAL WALL	NCR6624	NO	YES

NO. 5 KEY HEIGHT SHOWN IS OPTIMUM SUBJECT TO SITE CONFIRMATION.

5.1 Provide security alarms to new ATM

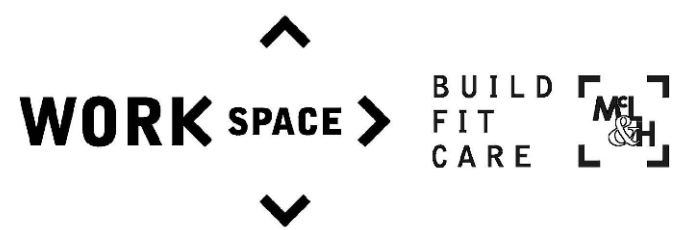

ATM REPLACEMENT

Drawing name:

5560-WKS-00009-043