


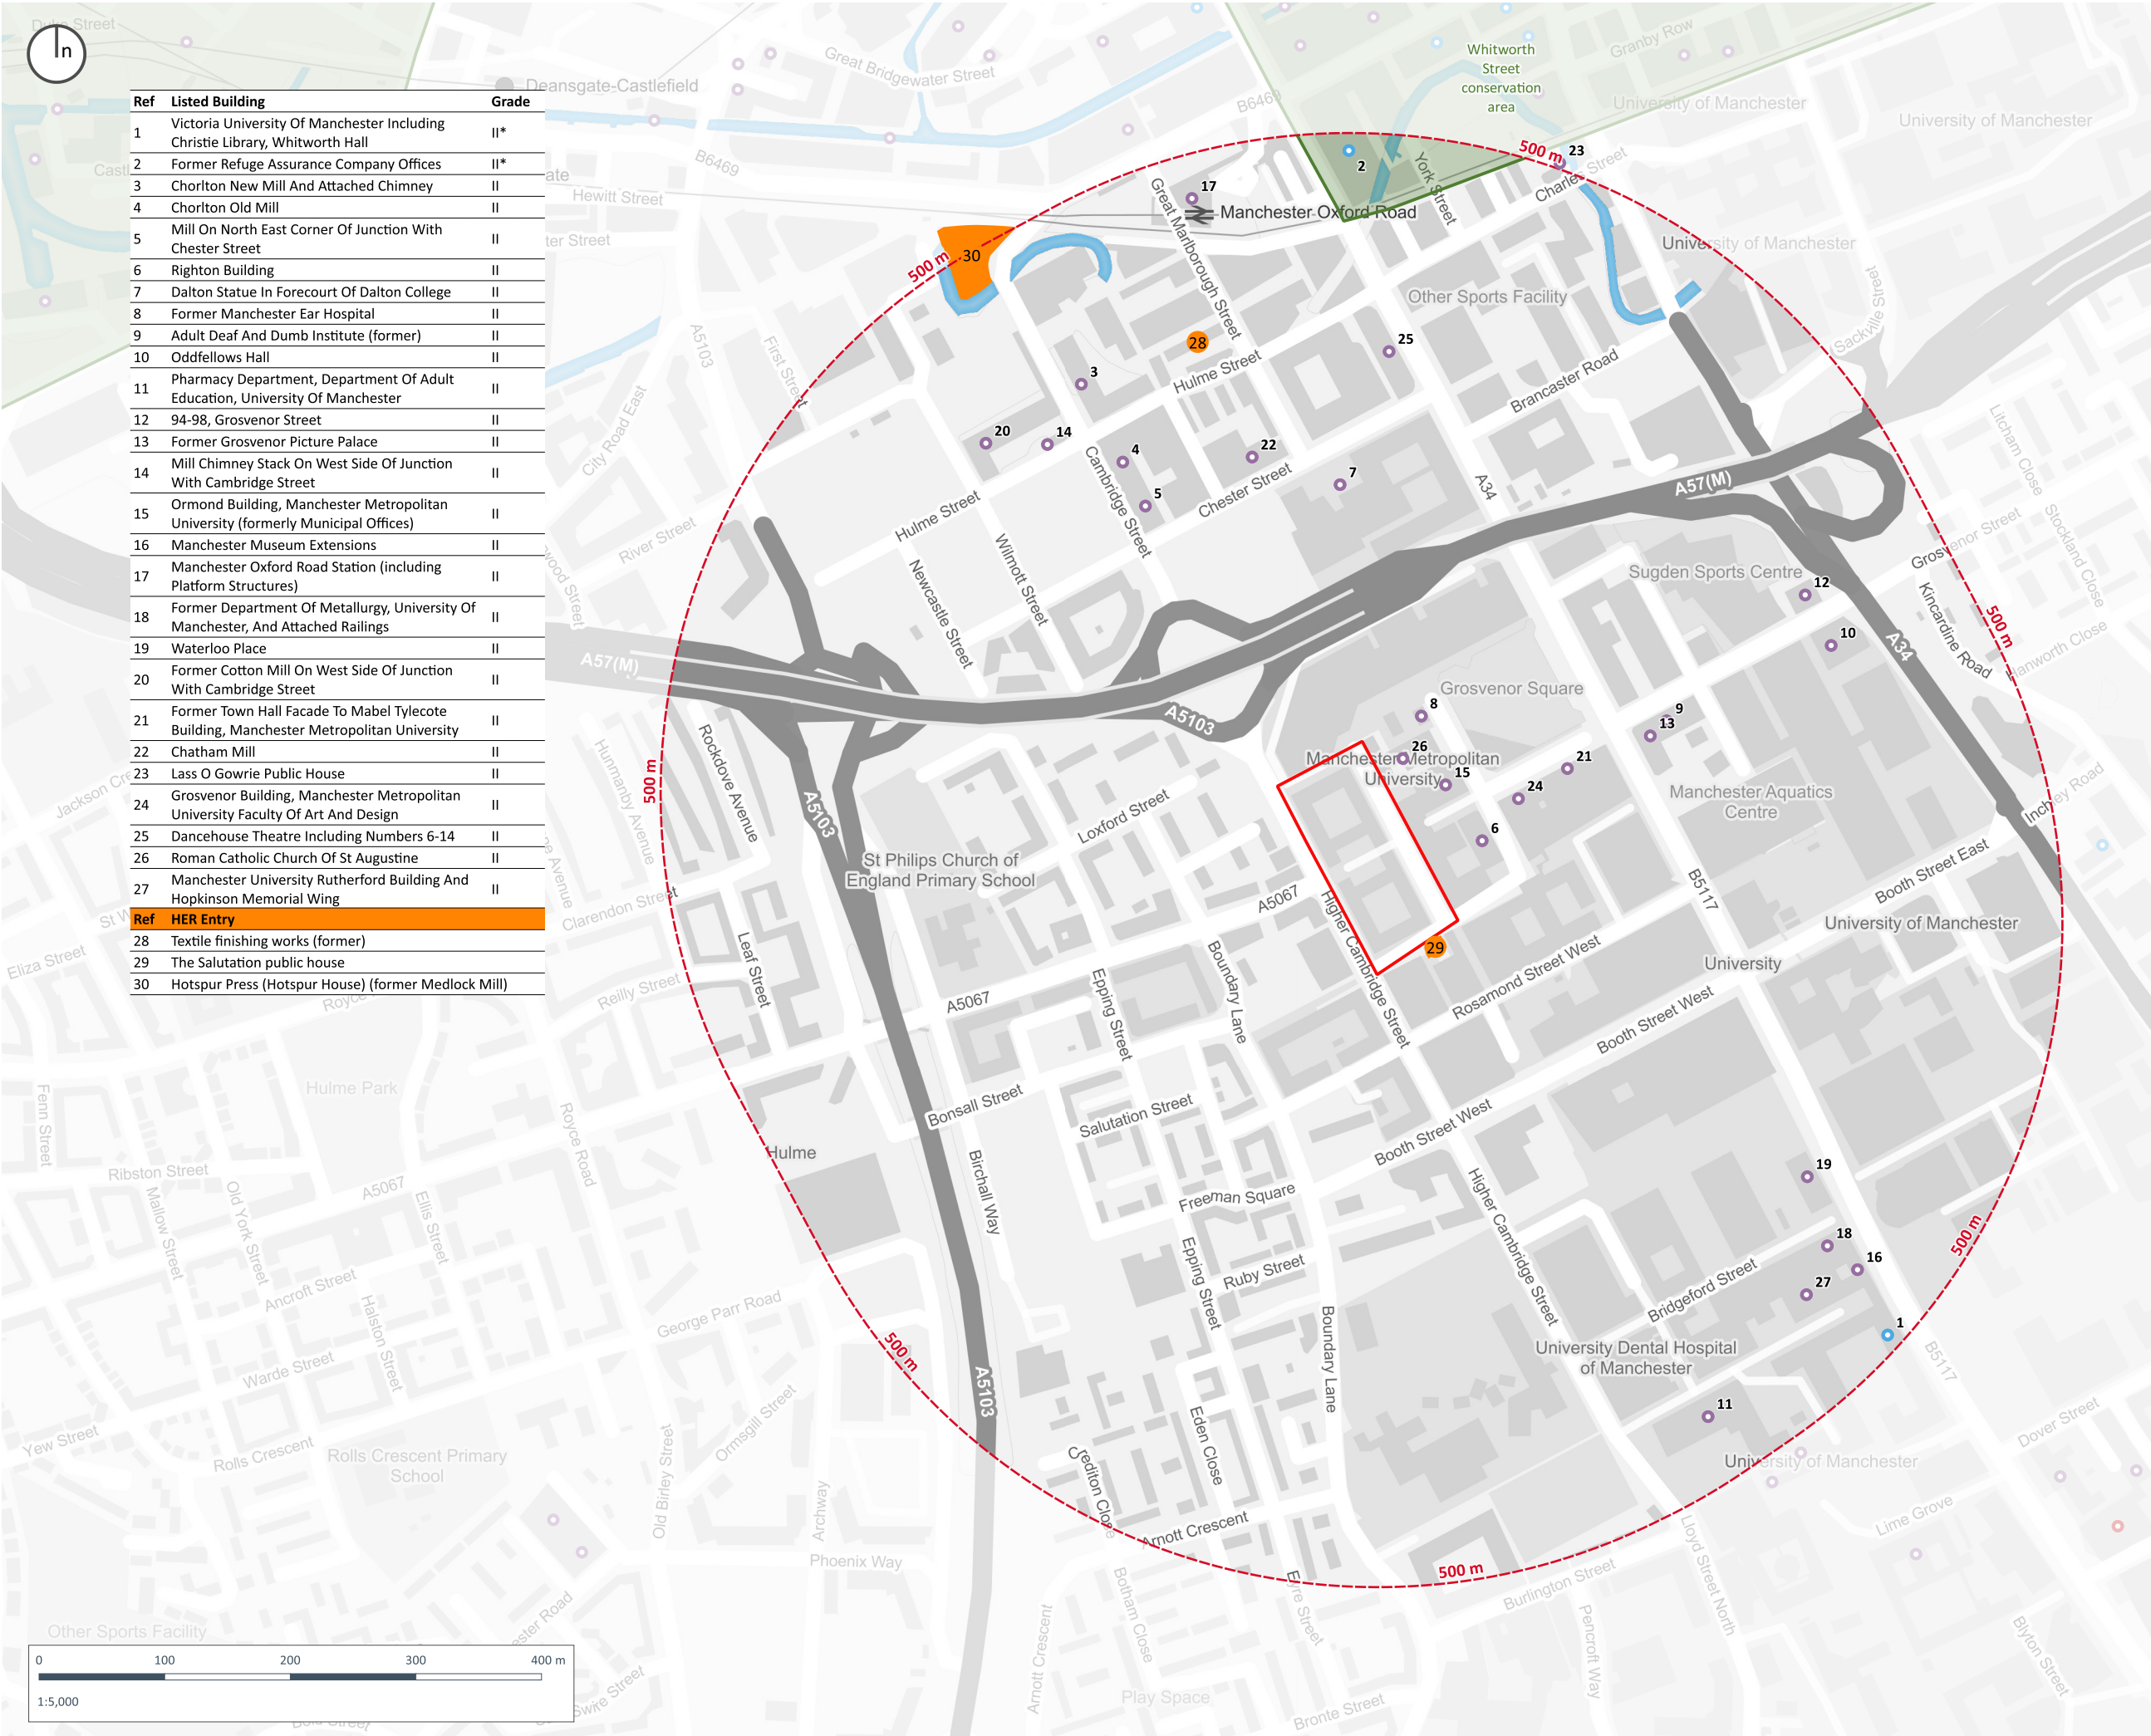

Ref	Listed Building	Grade
1	Victoria University Of Manchester Including Christie Library, Whitworth Hall	II*
2	Former Refuge Assurance Company Offices	II*
3	Chorlton New Mill And Attached Chimney	II
4	Chorlton Old Mill	II
5	Mill On North East Corner Of Junction With Chester Street	II
6	Righton Building	II
7	Dalton Statue In Forecourt Of Dalton College	II
8	Former Manchester Ear Hospital	II
9	Adult Deaf And Dumb Institute (former)	II
10	Oddfellows Hall	II
11	Pharmacy Department, Department Of Adult Education, University Of Manchester	II
12	94-98, Grosvenor Street	II
13	Former Grosvenor Picture Palace	II
14	Mill Chimney Stack On West Side Of Junction With Cambridge Street	II
15	Ormond Building, Manchester Metropolitan University (formerly Municipal Offices)	II
16	Manchester Museum Extensions	II
17	Manchester Oxford Road Station (including Platform Structures)	II
18	Former Department Of Metallurgy, University Of Manchester, And Attached Railings	II
19	Waterloo Place	II
20	Former Cotton Mill On West Side Of Junction With Cambridge Street	II
21	Former Town Hall Facade To Mabel Tylecote Building, Manchester Metropolitan University	II
22	Chatham Mill	II
23	Lass O Gowrie Public House	II
24	Grosvenor Building, Manchester Metropolitan University Faculty Of Art And Design	II
25	Dancehouse Theatre Including Numbers 6-14	II
26	Roman Catholic Church Of St Augustine	II
27	Manchester University Rutherford Building And Hopkinson Memorial Wing	II
Ref	HER Entry	
28	Textile finishing works (former)	
29	The Salutation public house	
30	Hotspur Press (Hotspur House) (former Medlock Mill)	

Copyright of Turley

This drawing is for illustrative purposes only and should not be used for any construction or estimation purposes. To be scaled for planning application purposes only. No liability or responsibility is accepted arising from reliance upon the information contained within this drawing.

Plans reproduced by permission of Ordnance Survey on behalf of The Controller of Her Majesty's Stationery Office. © Crown Copyright and database right []. All rights reserved. Ordnance Survey Licence number [100020449]

- Application Site
- Study Area
- Conservation Area
- Listed Buildings
- I
- II*
- II
- HER Entry (Greater Manchester)

CLIENT:

The Unite Group

PROJECT:

Cambridge Halls, Manchester

DRAWING:

Figure 7.1 - Heritage Asset Plan

PROJECT NUMBER:

UNIM3028

DRAWING NUMBER:

7.1

CHECKED BY:

JR

REVISION:

1.0

STATUS:

Draft

DATE:

June 2024

SCALE:

1:5,000 @ A3