




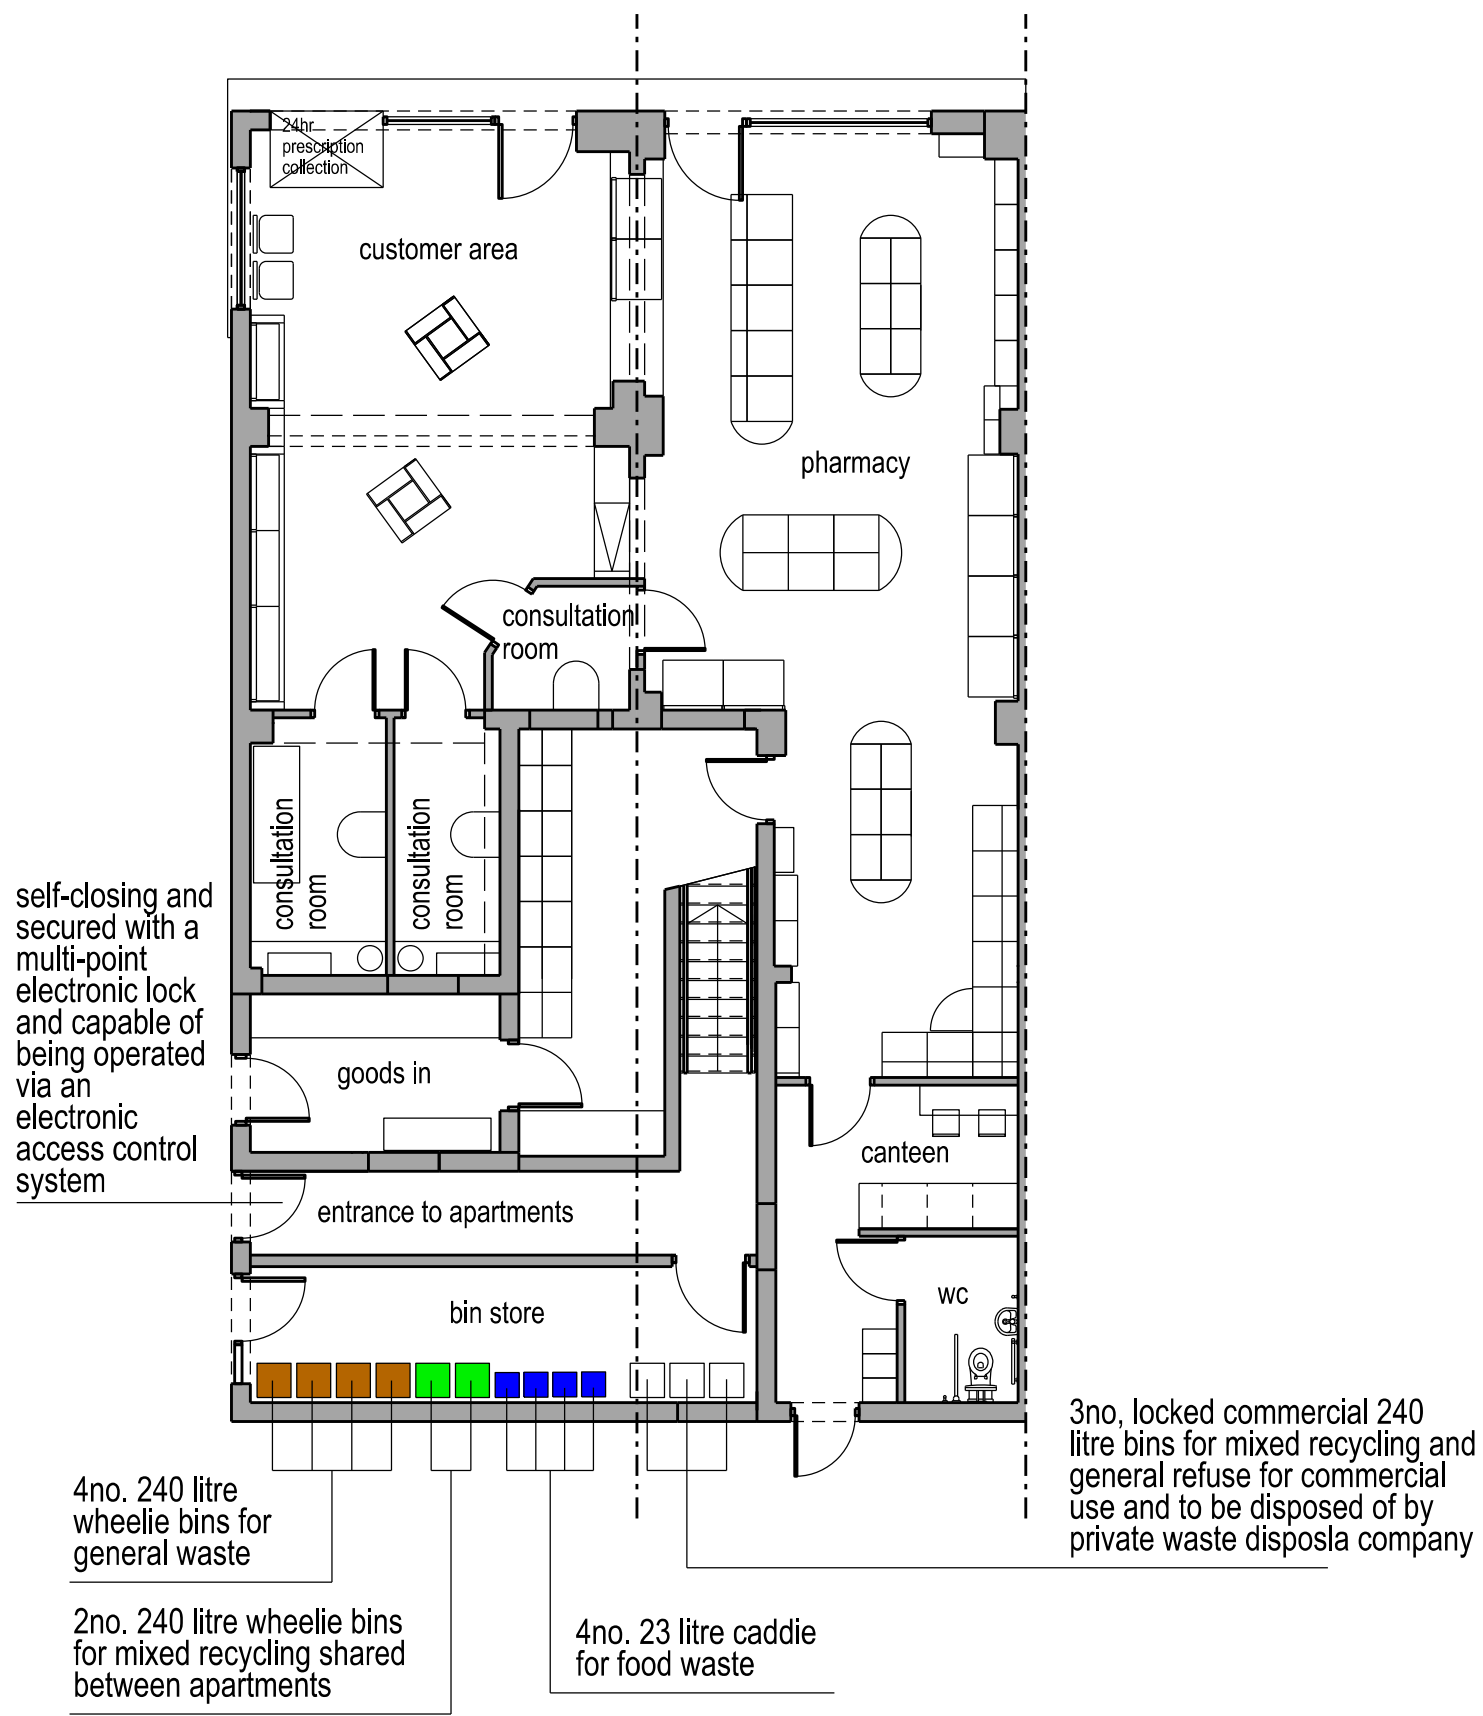

Ground Floor Plan

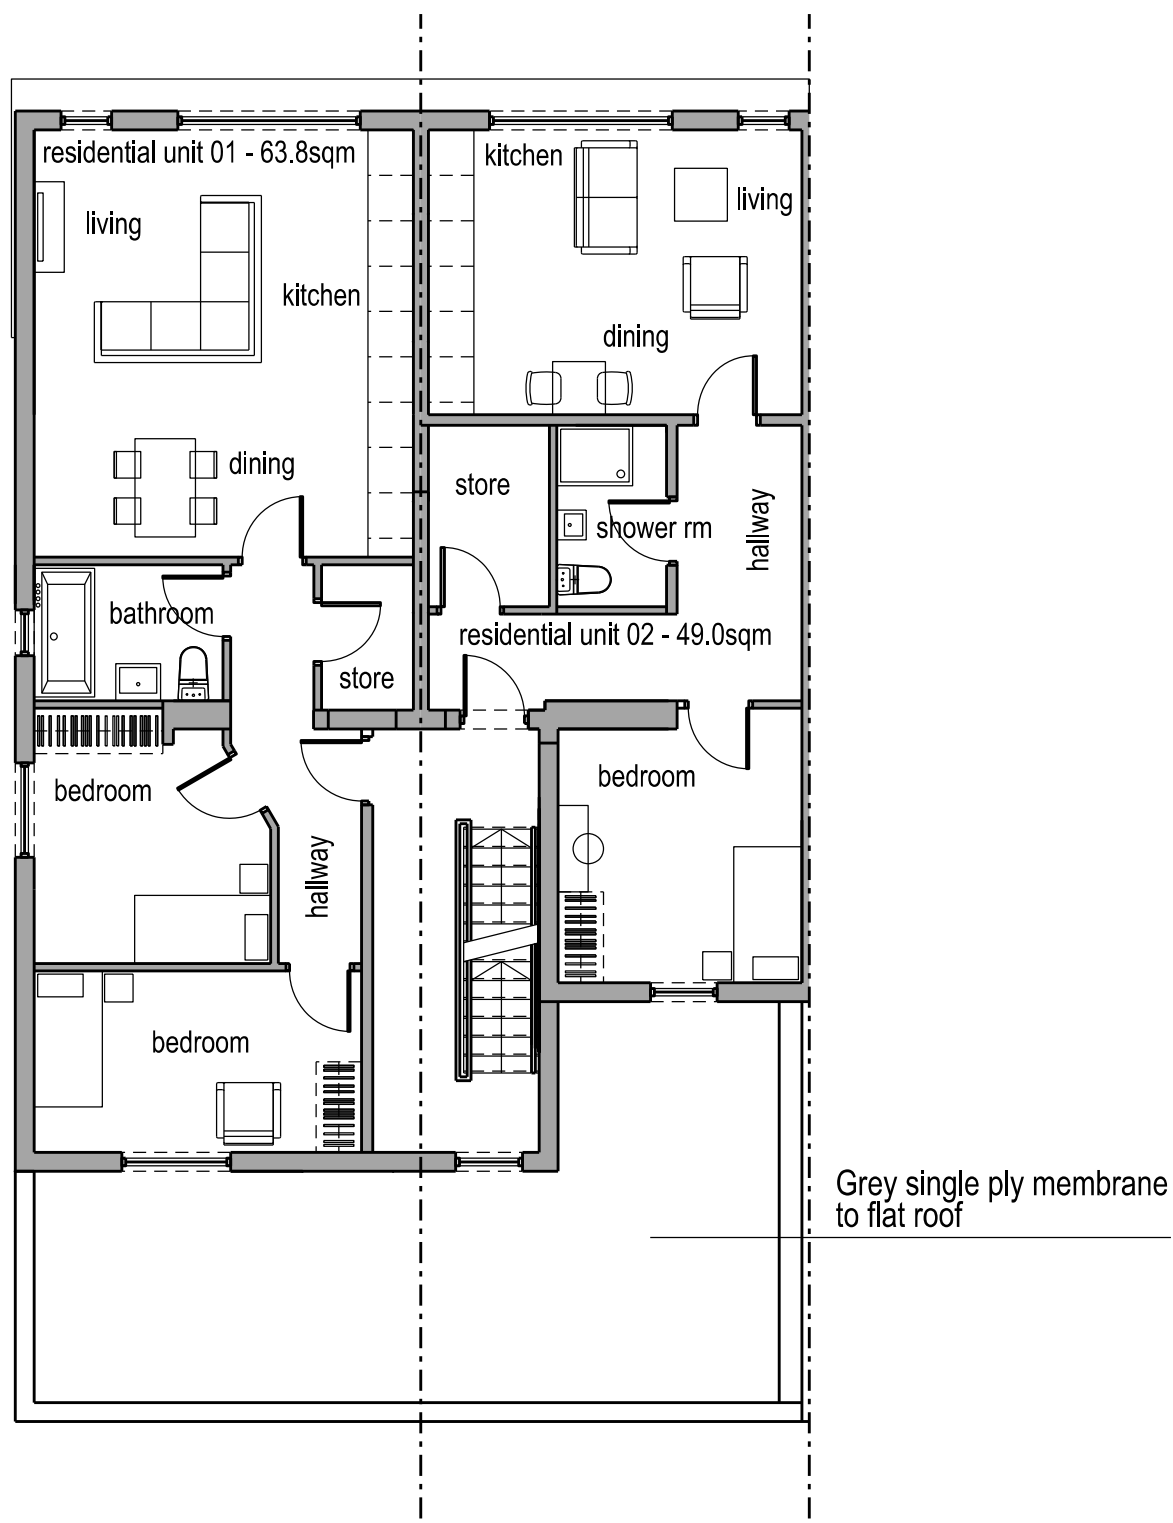


First Floor Plan

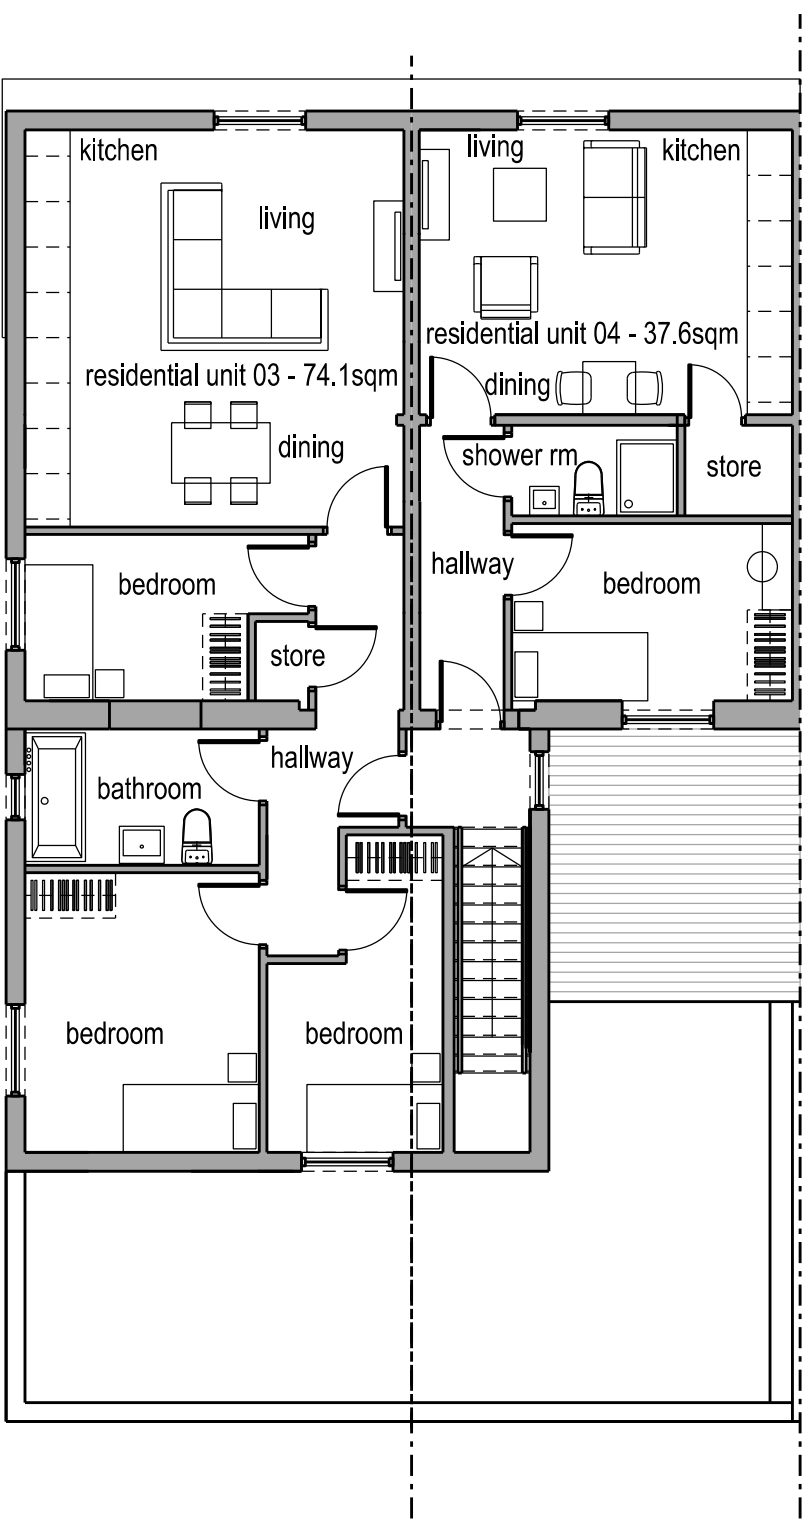


Second Floor Plan




North Elevation

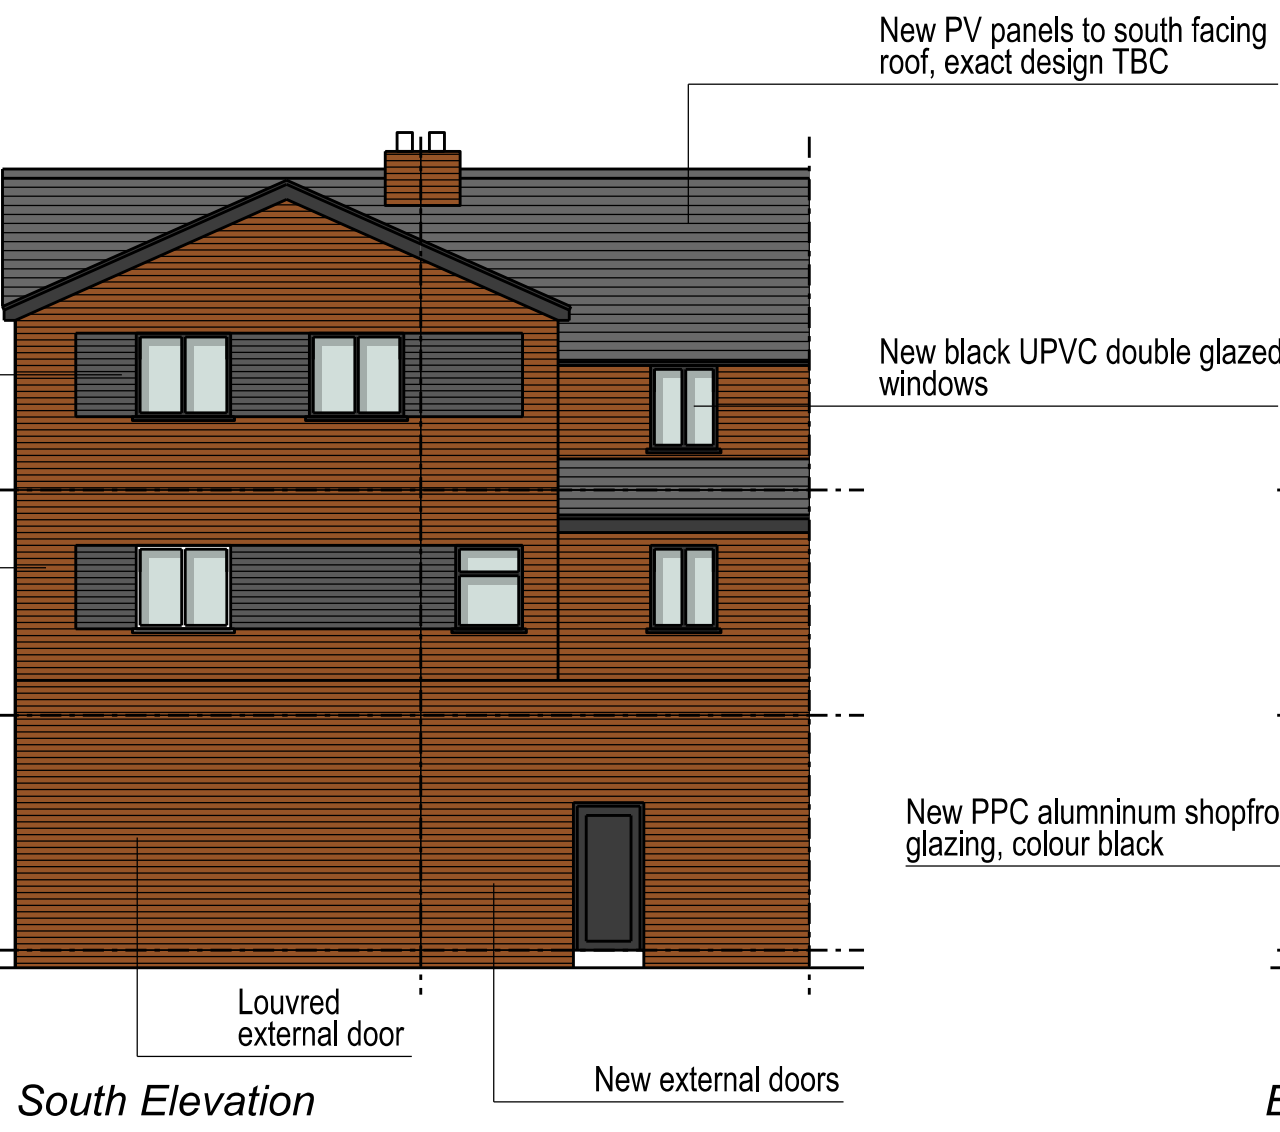



South Elevation

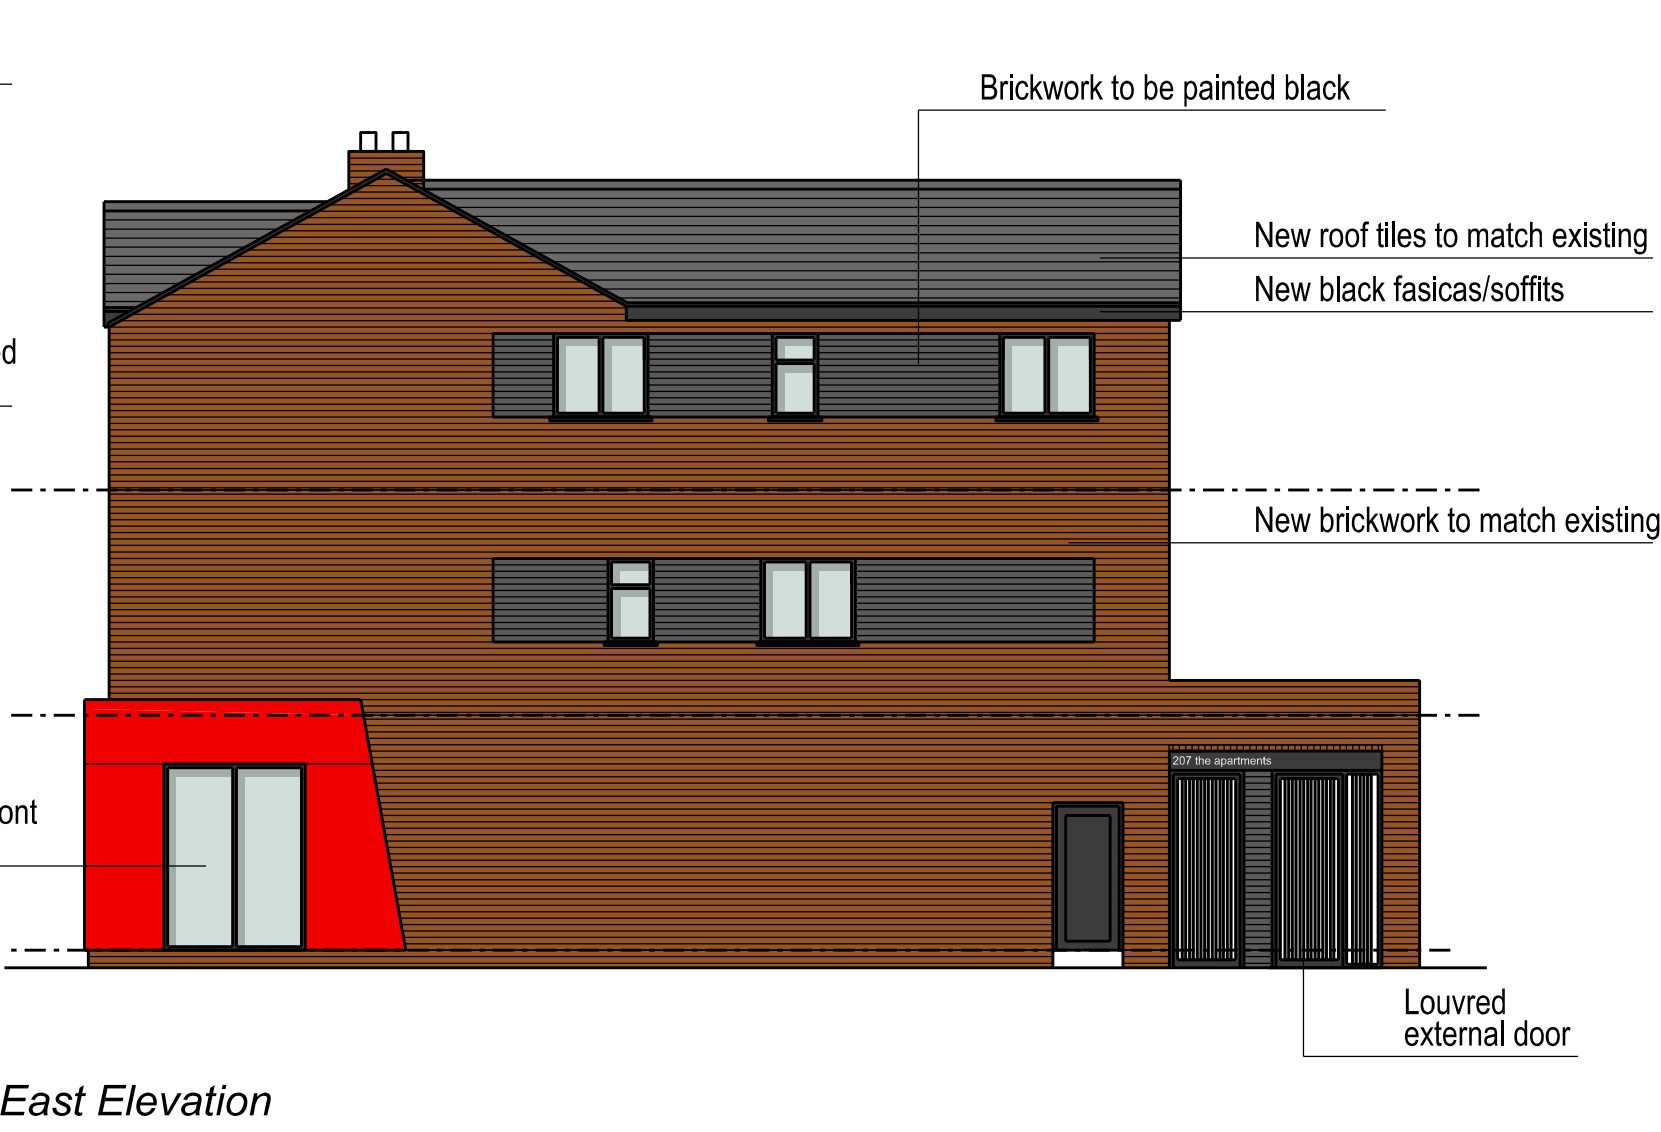

East Elevation

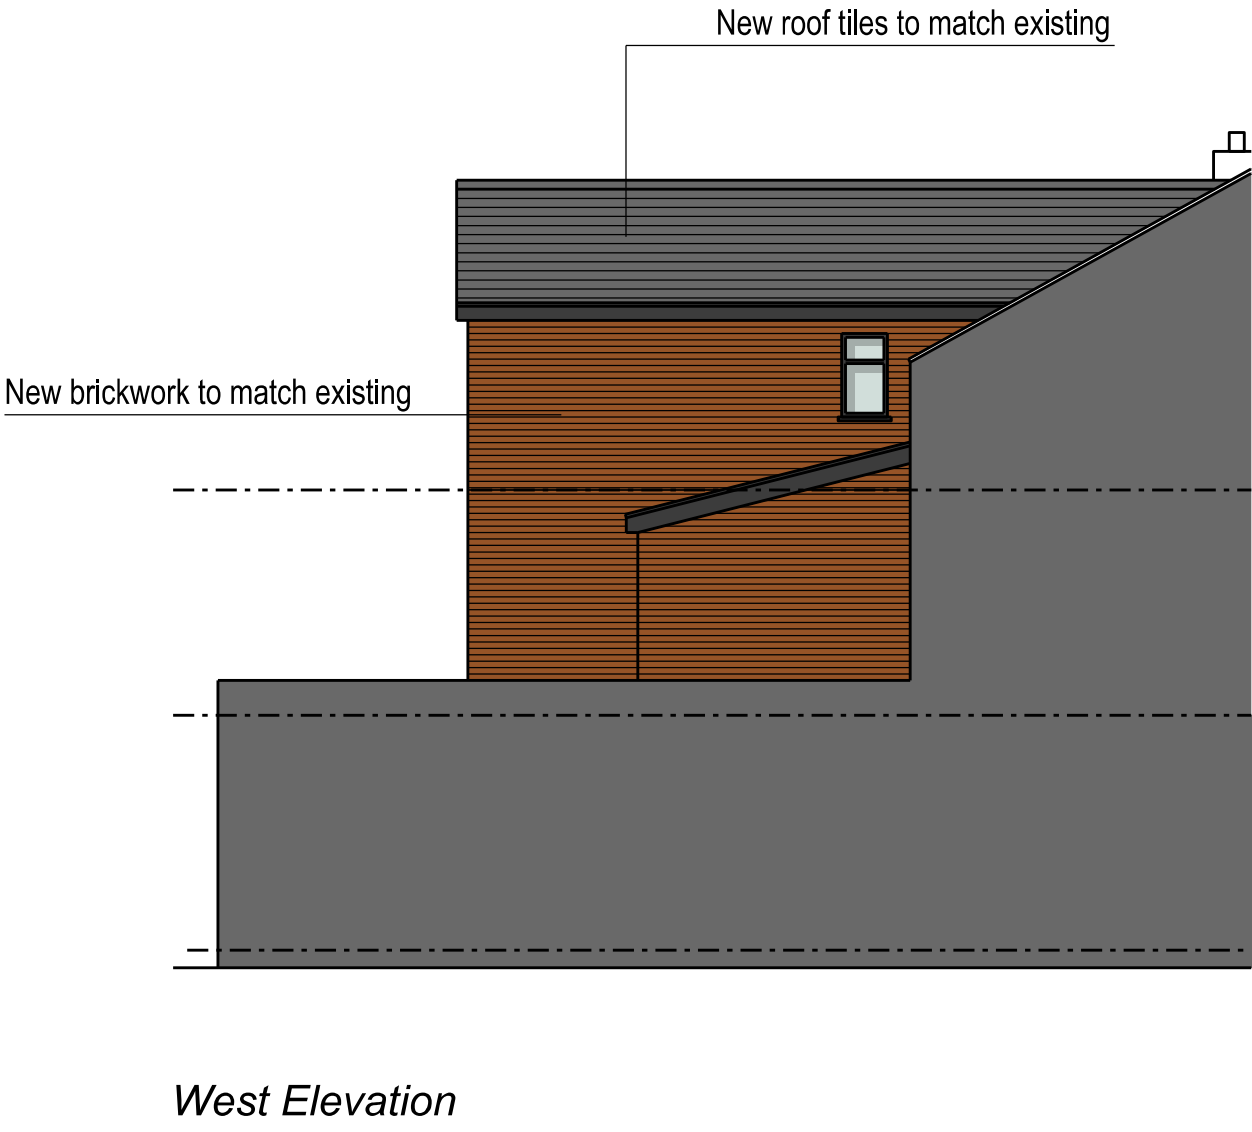

West Elevation

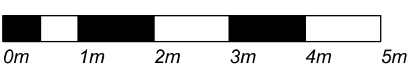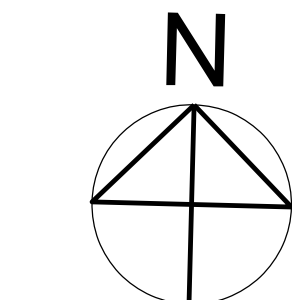

Do not scale this drawing
All given dimensions are in millimetres
Contractors must check all dimensions from site
This drawing is copyright and is for use on this site only

3 - Bin sizes added	20.01.25
2 - General amendments	25.09.22
1 - Amendments to pharmacy unit	21.07.22
No	Date
Revision	

Project
209/211
Clarendon Road
Whalley Range

Title
Proposed Floor
Plans and
Elevations

Project.	Drawing.	Scale @A1.	Rev.
2004	003	1/100	3

Drawing Status
PLANNING