


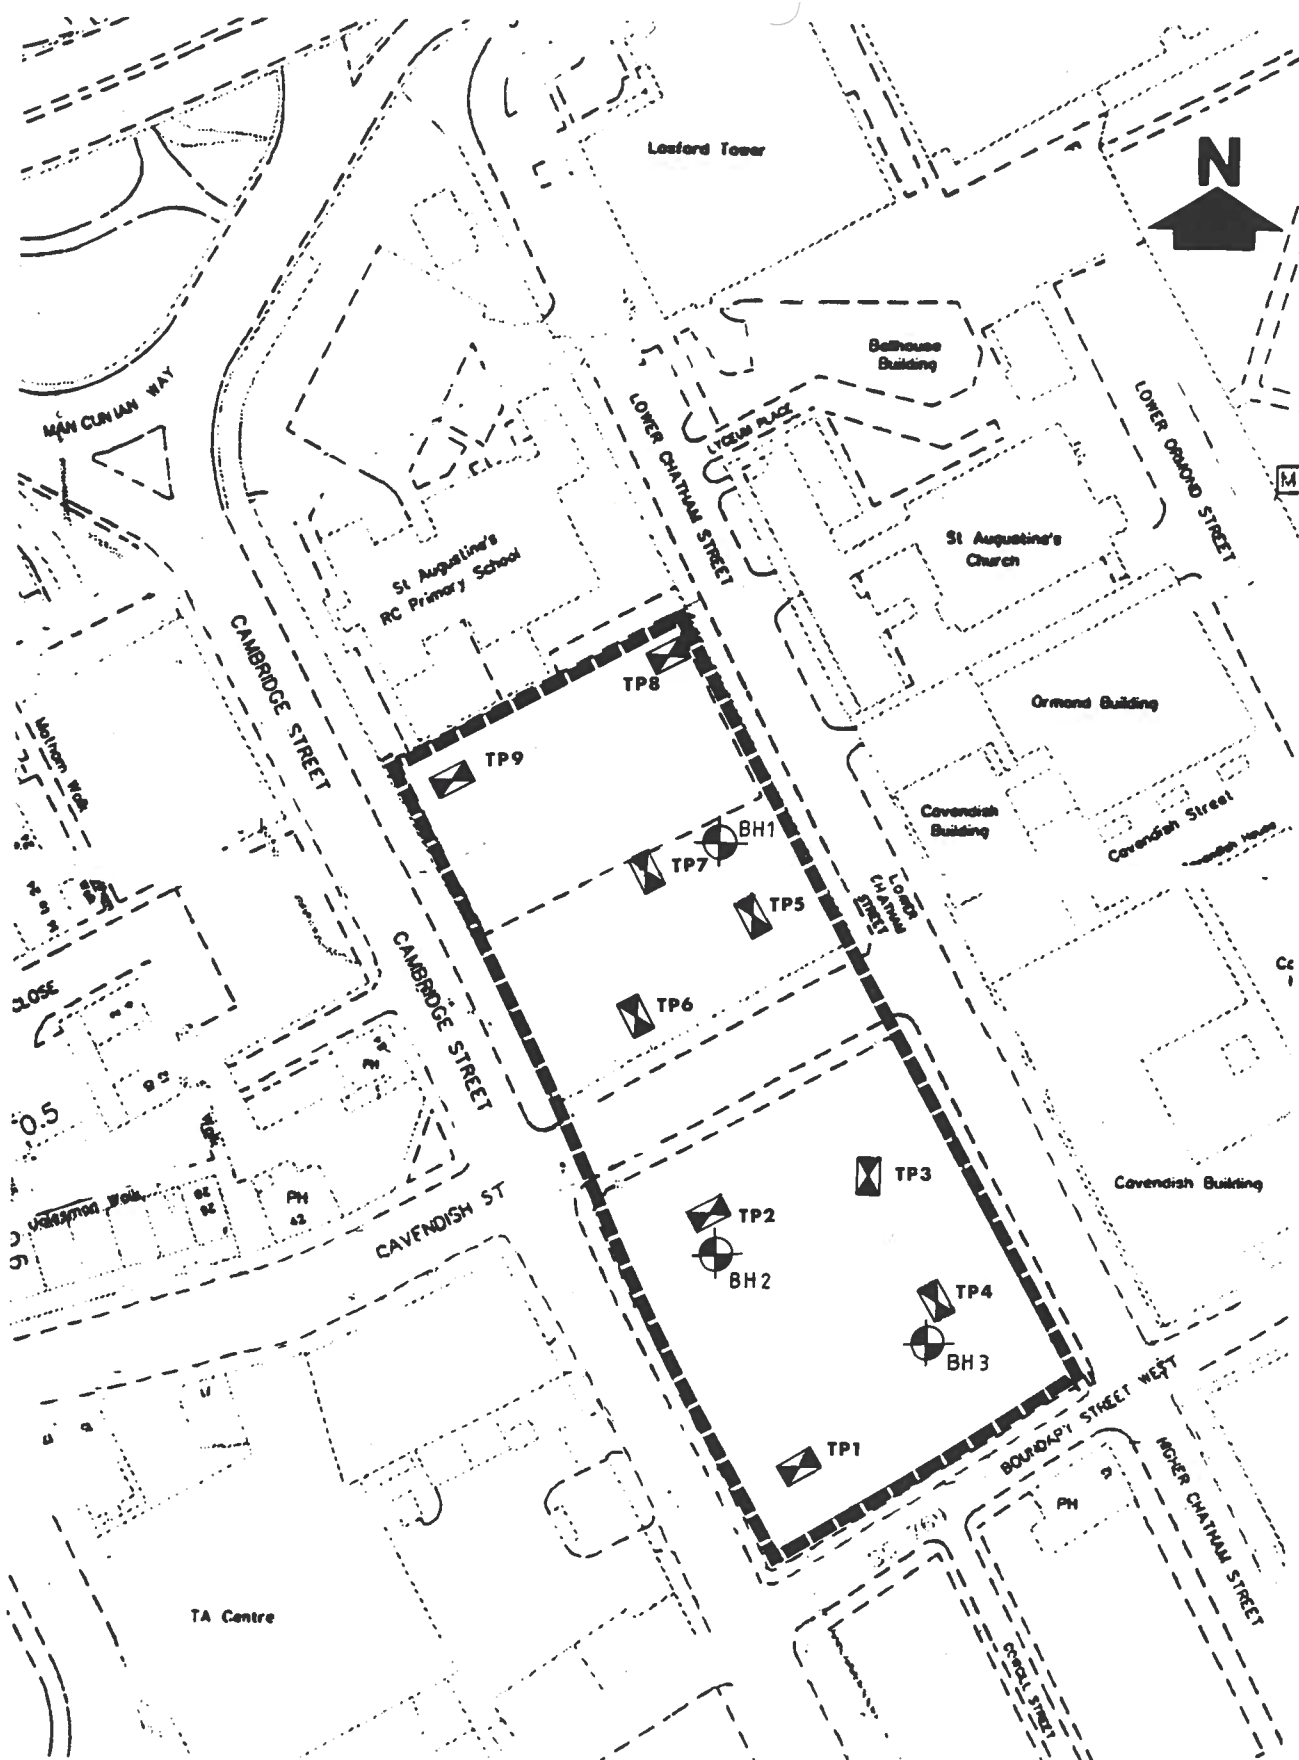

Crown Copyright Reserved

Scale 1:1250

Cambridge Hall, Manchester

Title: Historical Ground Investigation

Client: The Unite Group

Figure 1

AR

ARUP