
Over grown un-maintained front garden

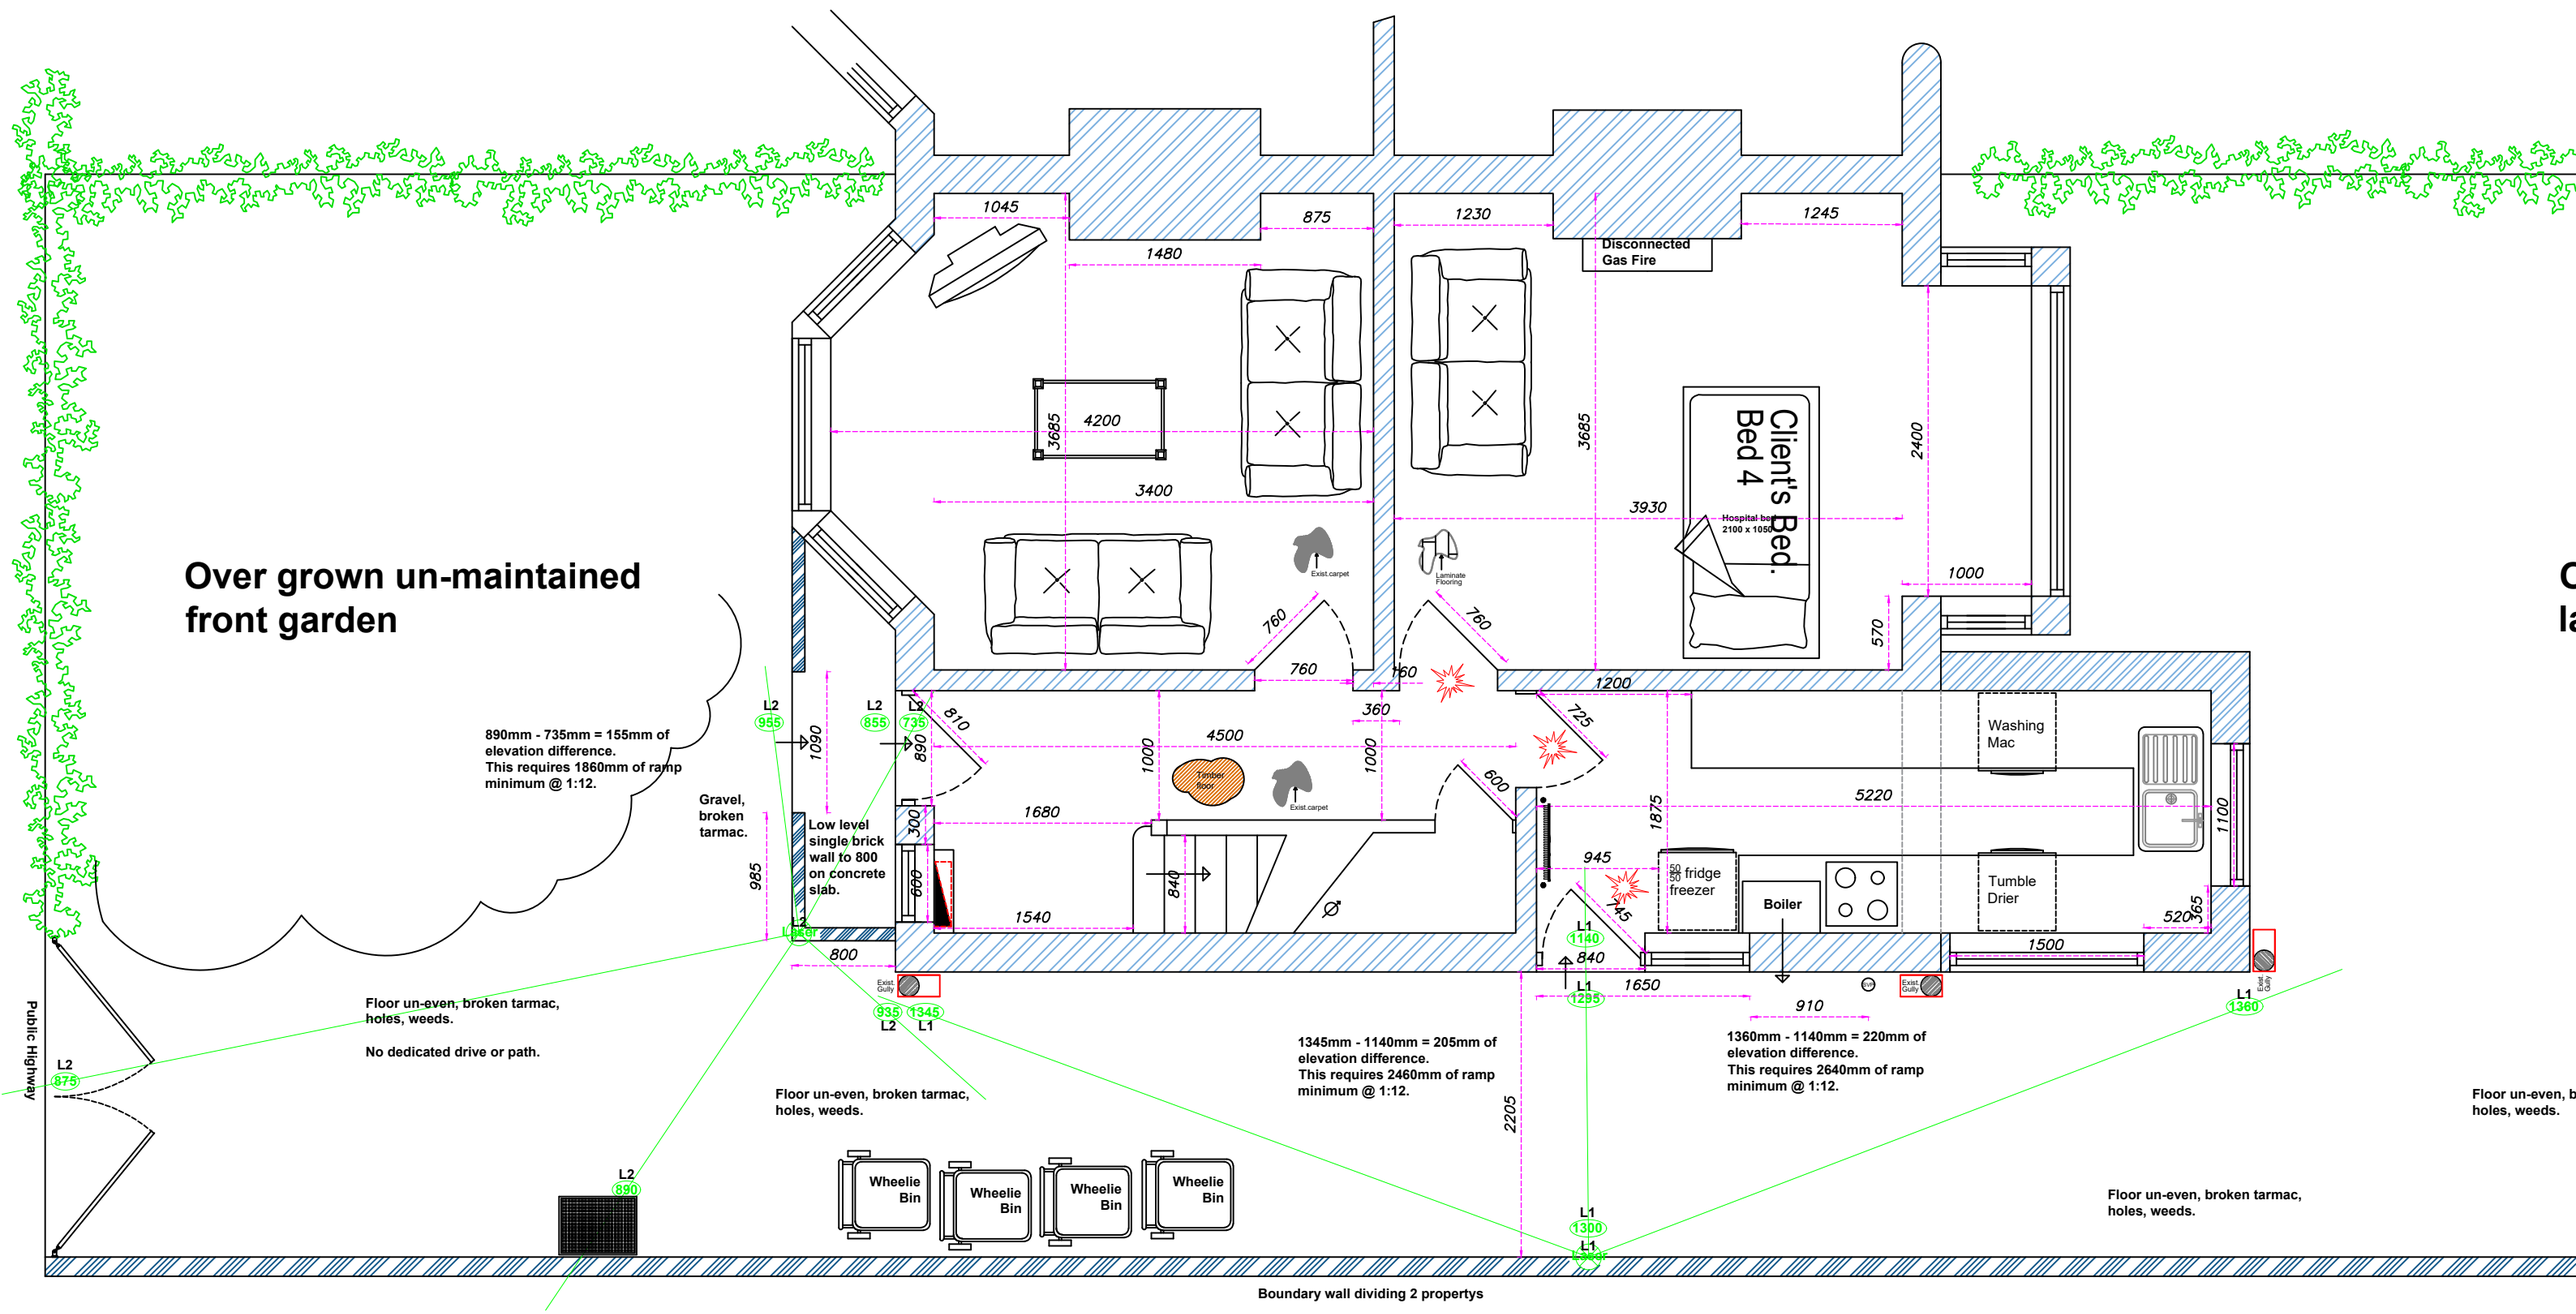

I agree to M.L.C.O.`s proposed plans

Signed

Date

Manchester Local Care Organisation

Leading local care, improving lives in Manchester, with you

MEAP Manchester Equipment & Adaptations Partnership

Neil Brickles - Technical Officer.
Manchester City Council
Manchester Local Care Organisation.
Philips Park Road. Beswick.
Manchester.
M4 6AZ
neil.brickles@manchester.gov.uk
Tel No : 0161 277 1704 - 07903 244482

Date:

23/01/2023

Scale / Paper:

1 : 50 @ A3

Revisions / Options

No.	Date.	Sig.

Feasibility - LAS, TFL, CTH, DOOR WIDENINGS.

Lena Martin
236 Brantingham Road
Chorlton
Manchester
M21 0QZ