



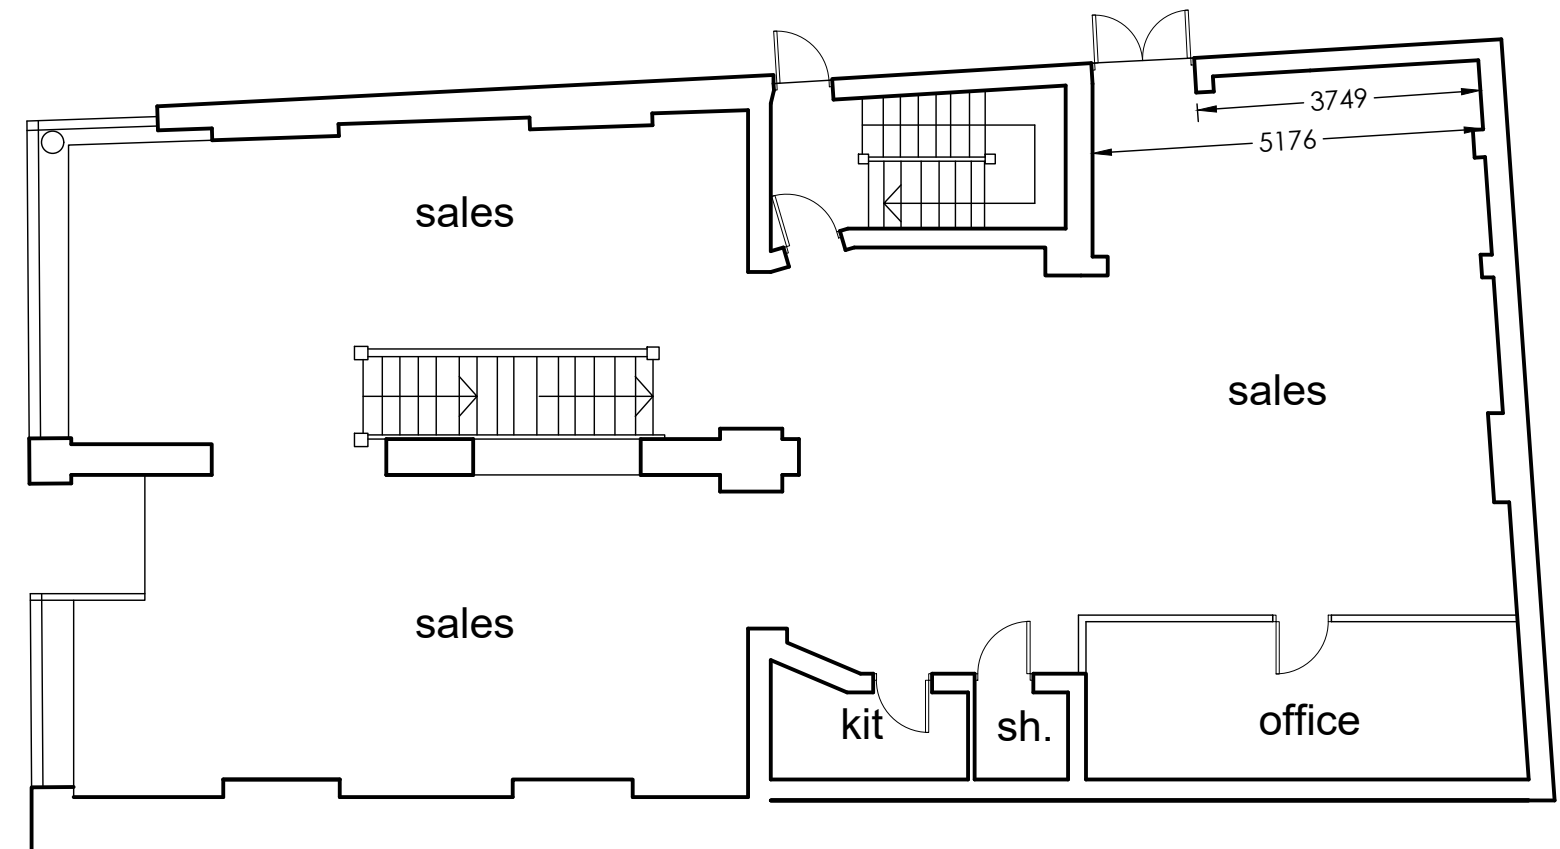

Scale Bar 1:100

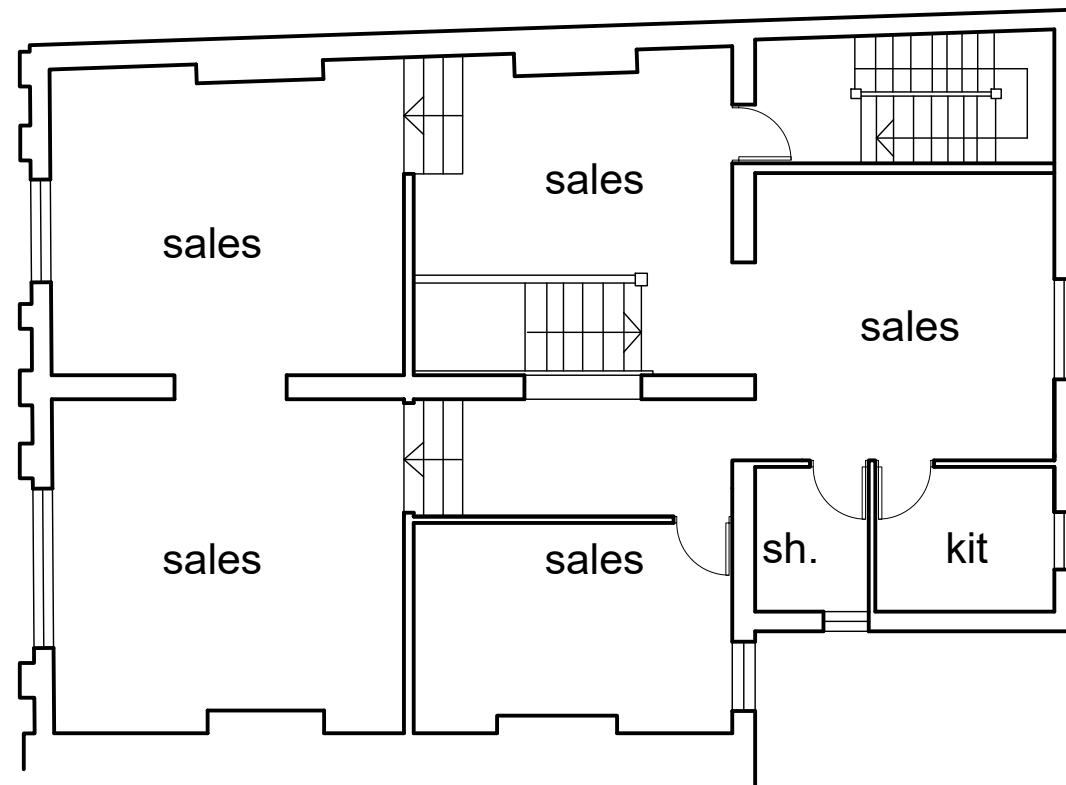

Notes :-
Do not scale from this drawing .

All dimensions to be checked on site prior to the commencement of works.

All work & drainage to be to the entire satisfaction of the local authority , statutory undertakings & in accordance with the current building regulations.

Any drains passing under building to be exposed & encased in 150mm conc.

All structural timber is to be stress graded

Rev.		By	Date

pha ARCHITECTS

Chartered Architects & Interior Designers

1 Cranleigh Avenue
Stockport
SK4 3 PZ

Tel : 07581 056 056

Site
596-598 STOCKPORT ROAD

LONGSIGHT

MANCHESTER

Title	EXISTING PLANS
-------	----------------

EXISTING PLANS	
----------------	--

© 2006 The Authors

Project Manager/ Checked	Drawn By	Scale	Date
-----------------------------	----------	-------	------

Checked		1:100 @ A3	0924
Arch./Des.	Drawing Number	F01/NR/01	Rev. C