


Proposed Layout

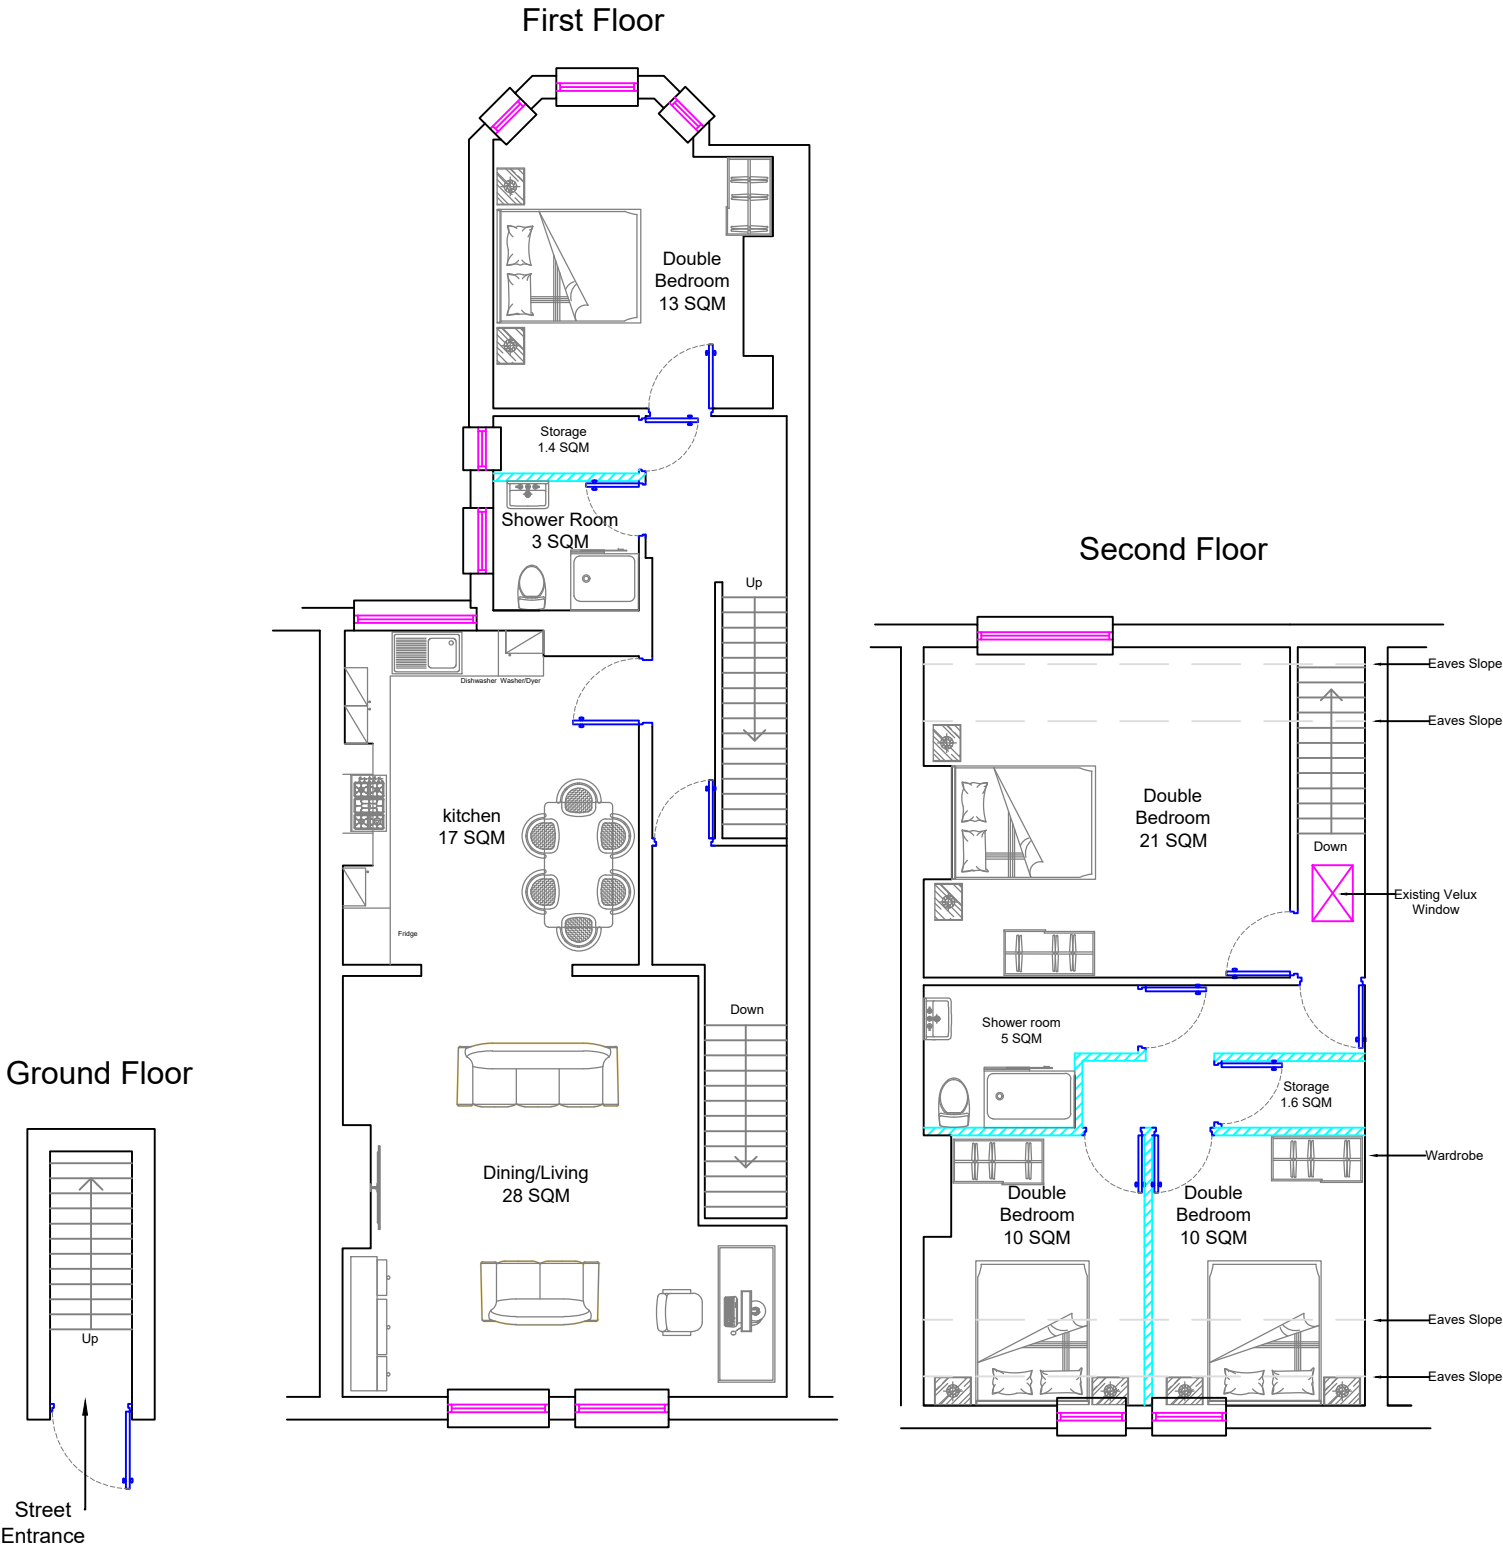

Client: Lapwing Lane Holdings	
Project: 101A Lapwing Lane, Manchester	
Job: Conversion of office to residential	
Title: Proposed Layout	
Job No: 3762	File Name:
Drg No: 3762_02	Rev: 0
Date: 13/12/2024	Drawn by: JW
Scale at A3: 1:100	Checked by: SM



BUILDING & PROJECT
CONSULTANTS

UNIT 4 7 BURTON PLACE MANCHESTER M15 4PT	EDWARD PAVILION ALBERT DOCK LIVERPOOL L3 4AF	CB CENTRE 99-103 LOMOND GROVE CAMBERWELL SE5 7HN
---	---	---

T: 0161 236 8133 T: 0151 318 2254 T: 0207 459 4165

www.bwpconsultants.co.uk

DO NOT SCALE THIS DRAWING. CHECK ALL DIMENSIONS ON SITE