


Pld Stamp: C:\Users\m1234\OneDrive - The University of Manchester\Live Projects\9677 Uni Library - Muriel Stott ref.ub06 Drawings & Specifications\3 Proposed\1 Architectural\Planning Site Location - Oxford Road.dwg

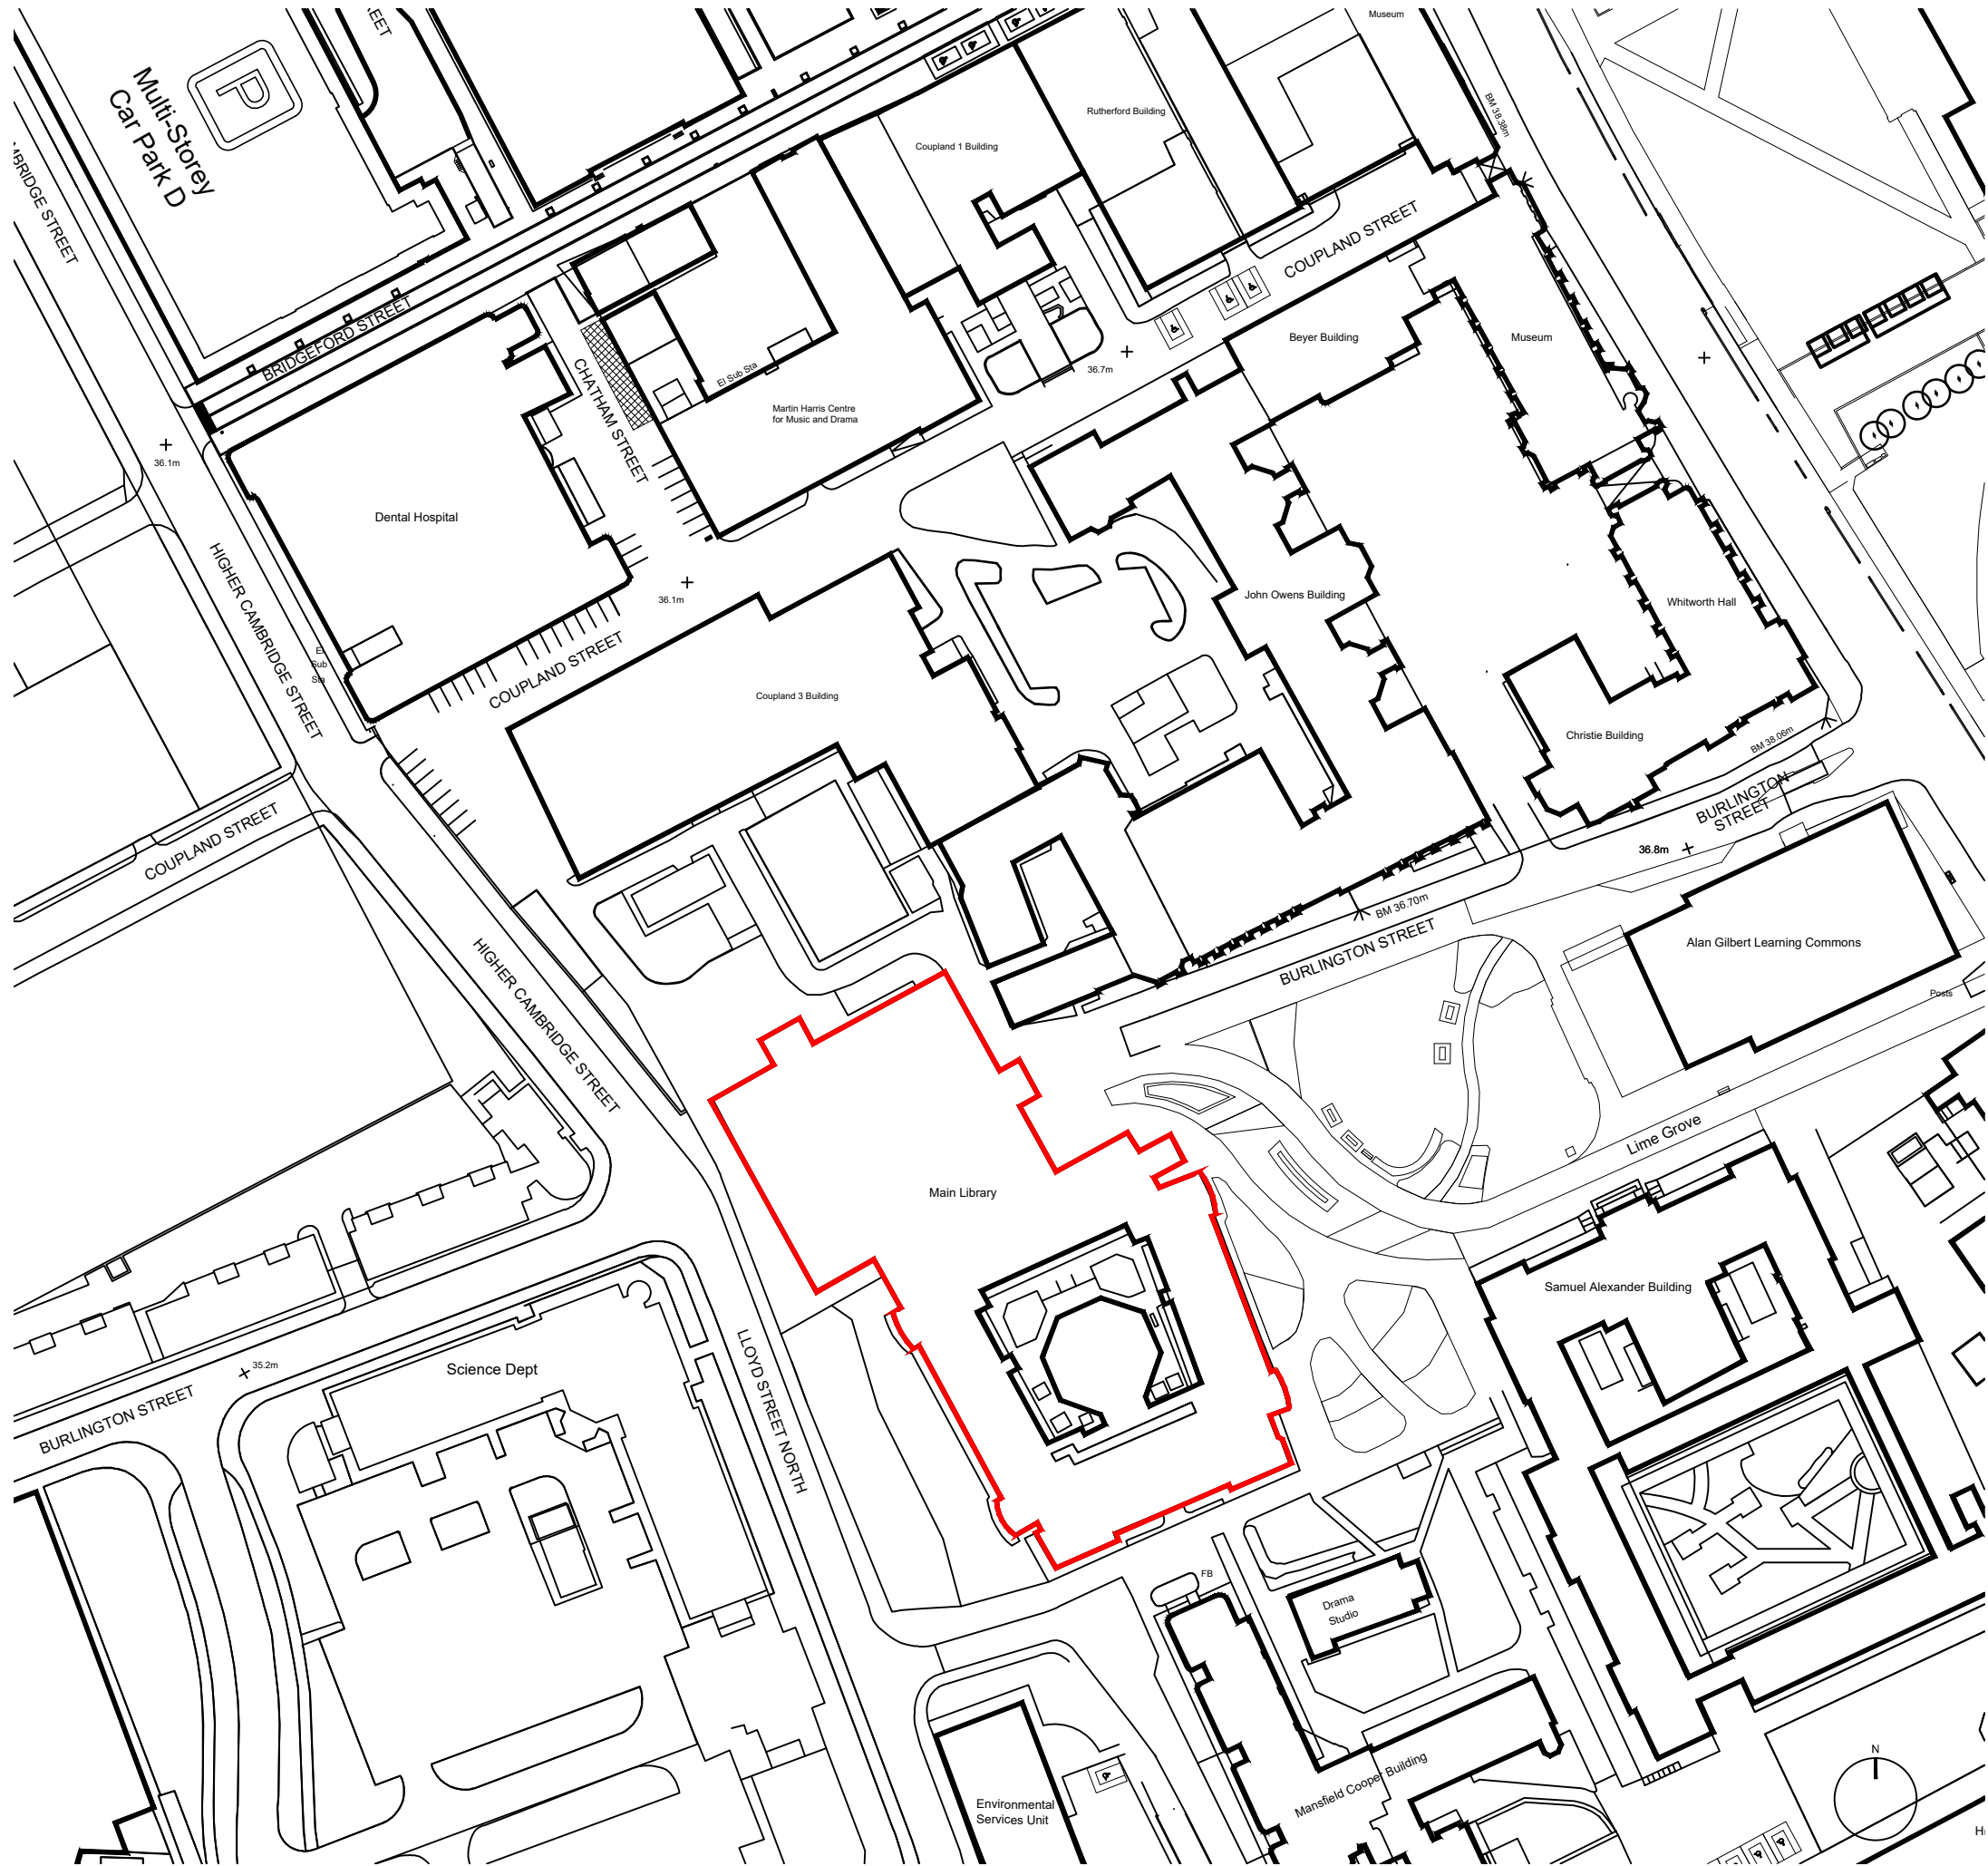

- NOTES
1. DO NOT SCALE FROM THIS DRAWING.
  2. ALL MEASUREMENTS ARE IN MILLIMETERS UNLESS STATED OTHERWISE.
  3. THIS DRAWING IS TO BE READ IN CONJUNCTION WITH THE SPECIFICATION AND ALL RELEVANT ARCHITECTURAL, ELECTRICAL, MECHANICAL AND STRUCTURAL DRAWINGS.
  4. © UNIVERSITY OF MANCHESTER. THIS DRAWING MUST NOT BE REPRODUCED WITHOUT PERMISSION.
  5. DIRECTORATE OF ESTATES AND FACILITIES TO BE NOTIFIED OF ANY DISCREPANCIES.

|     |             |     |    |      |      |
|-----|-------------|-----|----|------|------|
| Rev | Description | Rev | By | Chkd | Auth |
|     |             |     |    |      |      |



The University of Manchester  
Directorate of Estates and Facilities  
Beyer Building  
The University of Manchester  
Oxford Road  
Manchester  
M13 9PL

|                      |            |              |            |
|----------------------|------------|--------------|------------|
| Drawing Status       |            |              |            |
| PLANNING             |            |              |            |
| Project              |            |              |            |
| MURIEL STOTT LIBRARY |            |              |            |
| Building Name        |            | Building No. |            |
| THE UOM LIBRARY      |            | 022AA        |            |
| Site Name            |            |              |            |
| OXFORD ROAD          |            |              |            |
| Sub Site Name        |            |              |            |
| -                    |            |              |            |
| Drawing Title        |            |              |            |
| SITE LOCATION PLAN   |            |              |            |
| PM                   | Drawn      | Checked      | Authorised |
| CT                   | CT         | -            | -          |
| Scale @ A3           | Date       | Date         | Date       |
| 1:1250               | 14/02/2025 | -            | -          |
| Drawing No.          | Revision   |              |            |
| 8967-P001            | -          |              |            |