

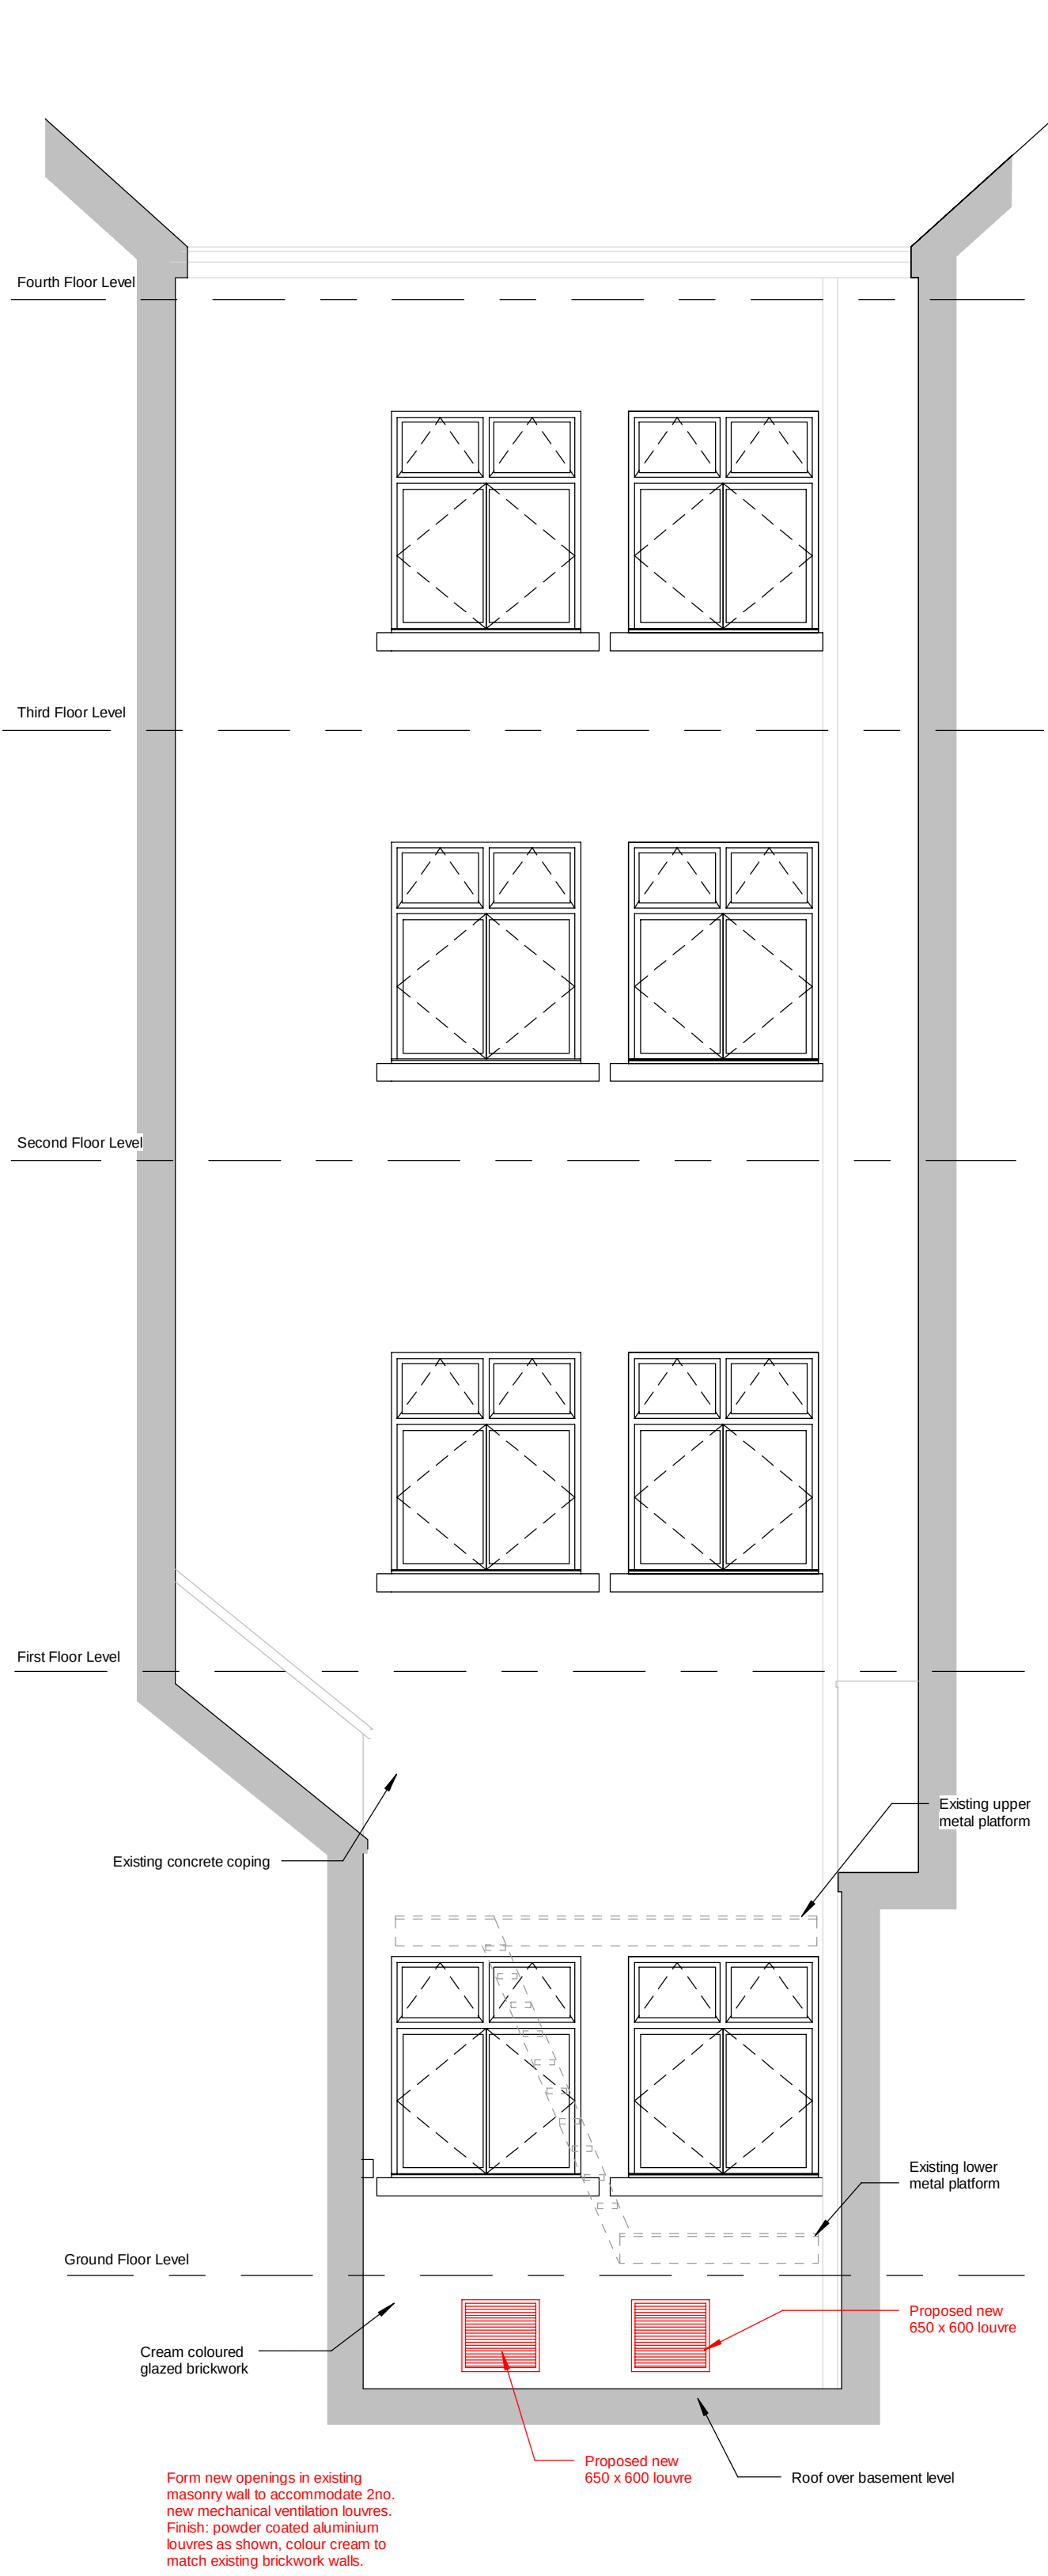


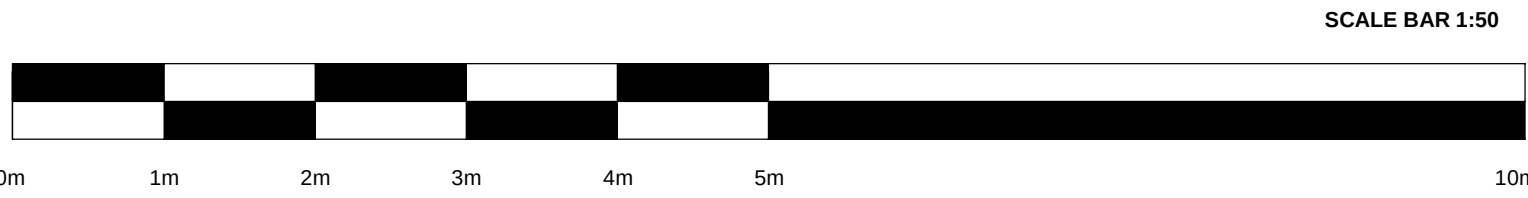

1:50 Proposed West Elevation

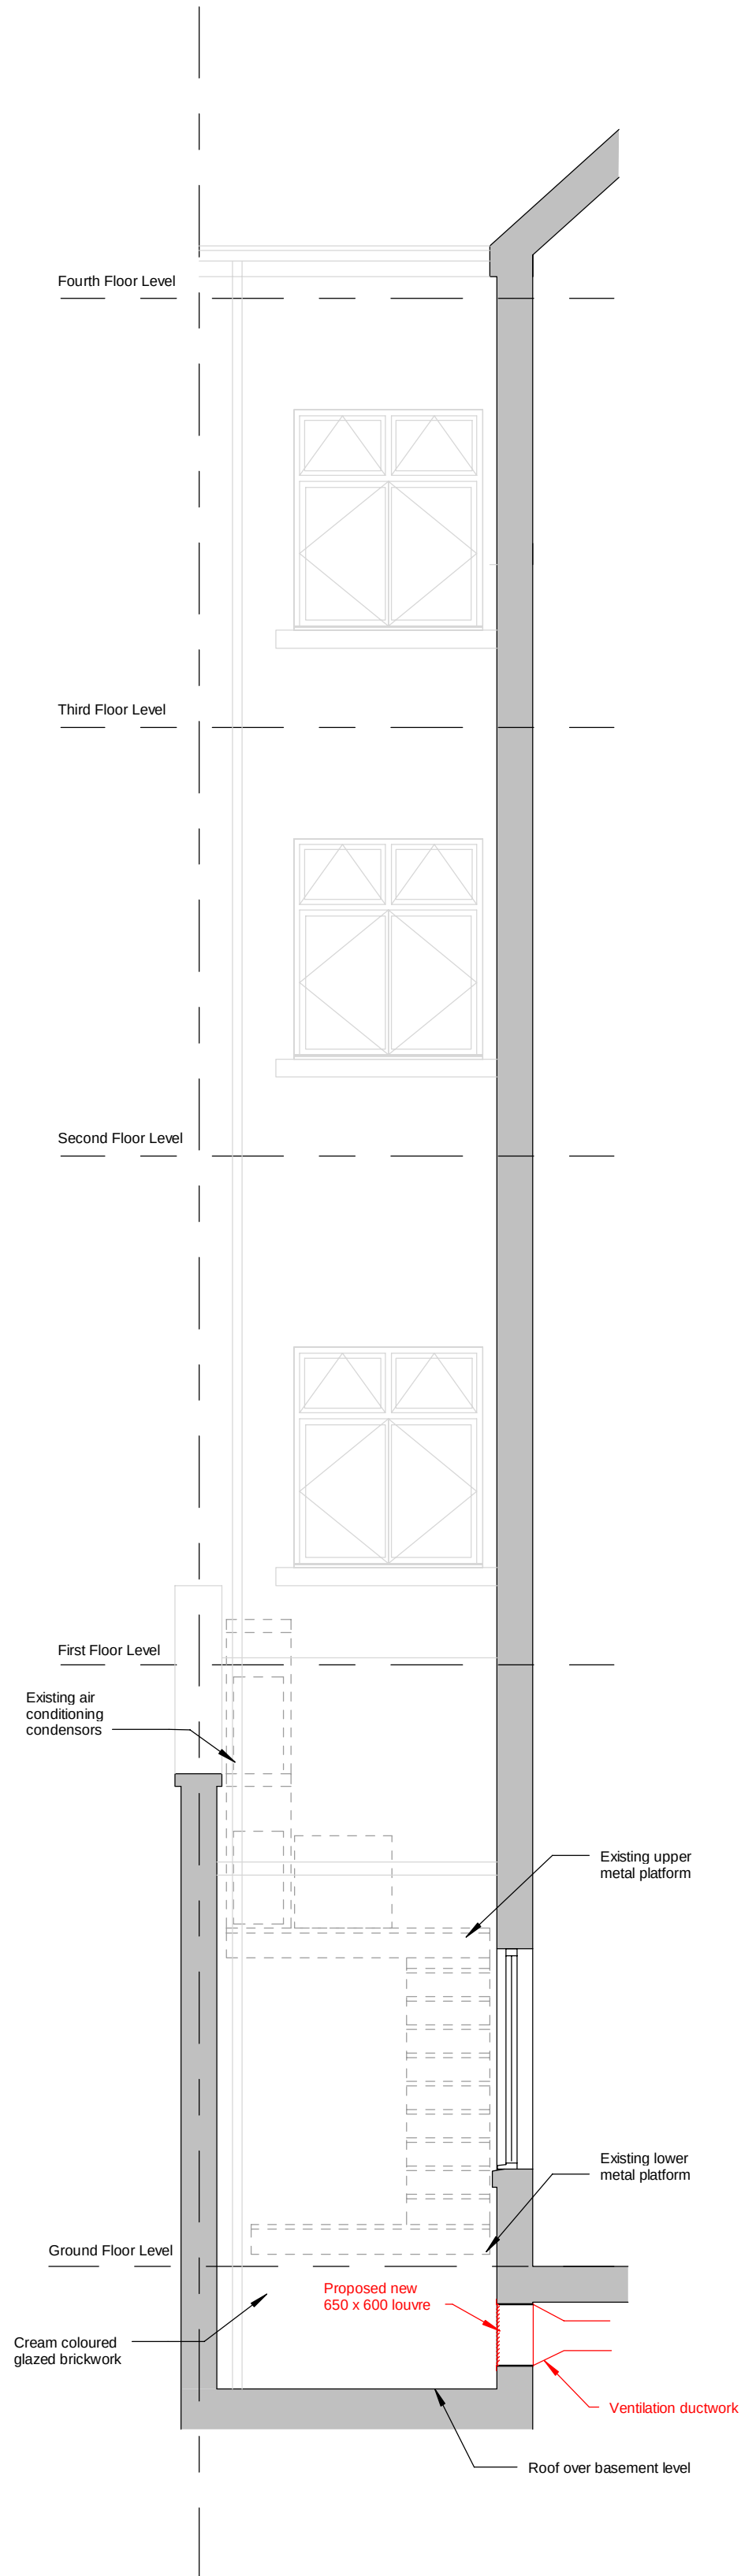

1:50 Proposed Section X-X