


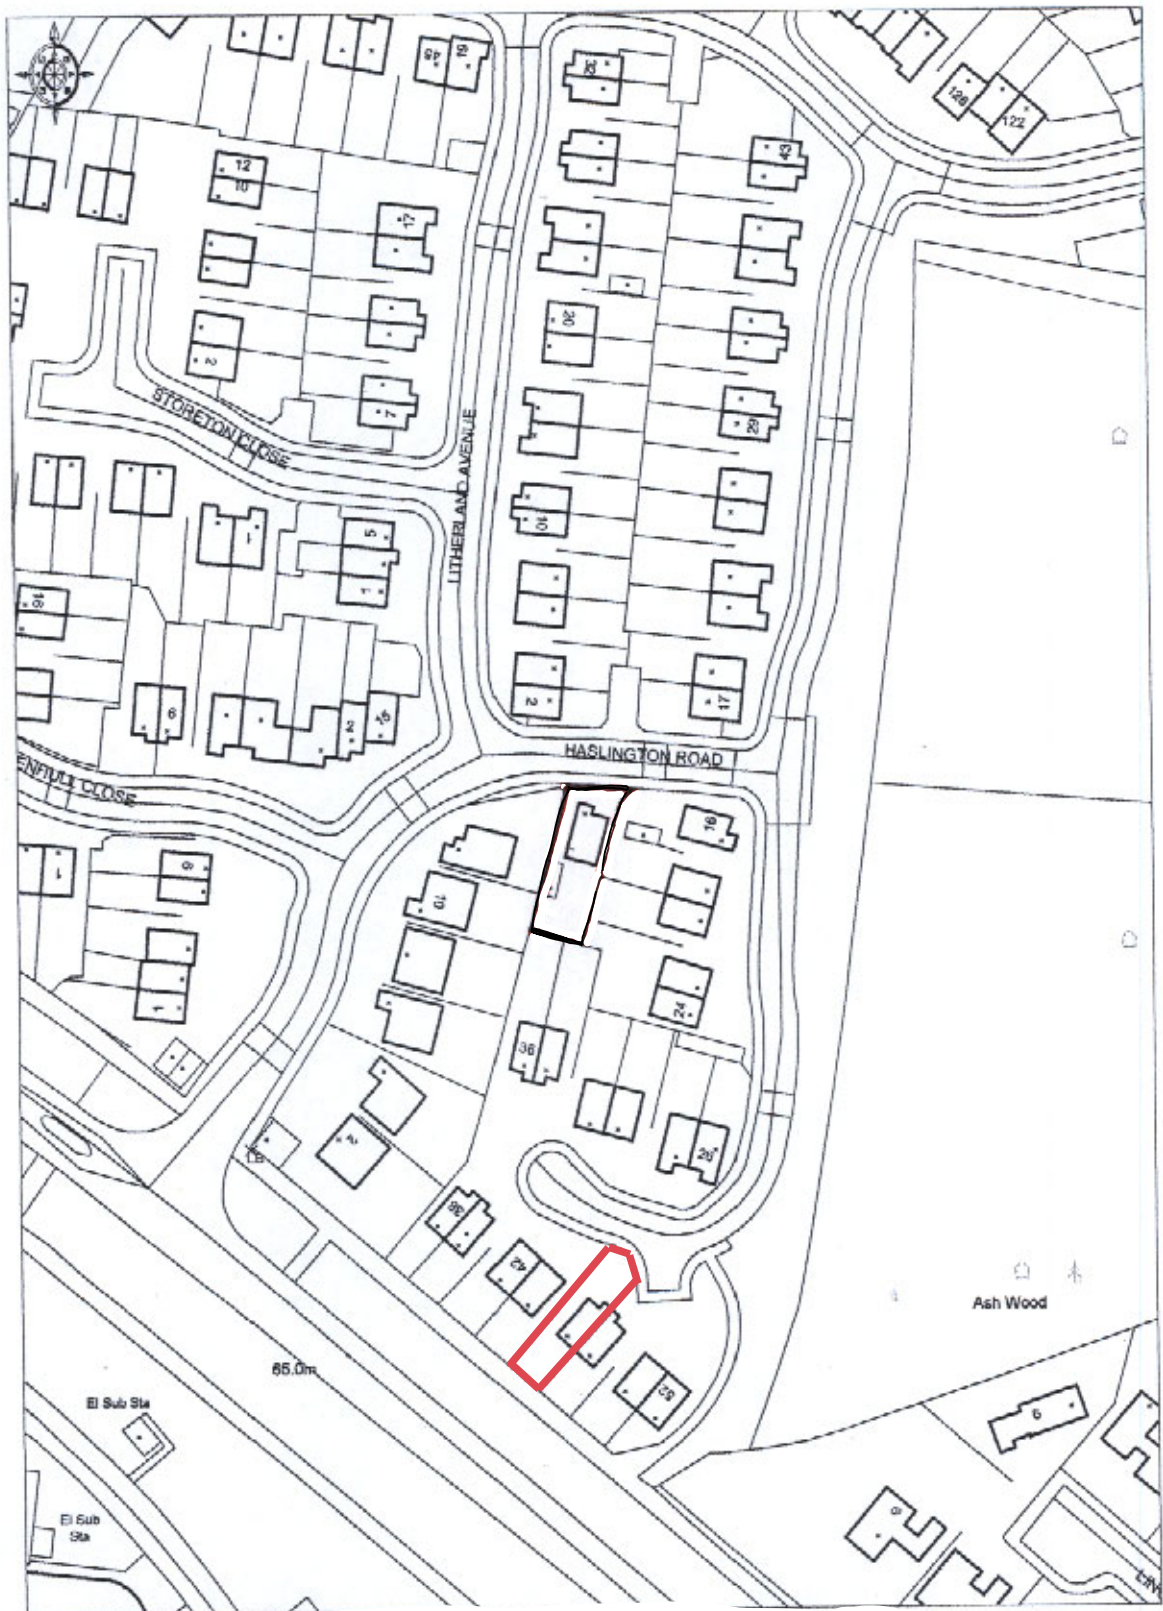

Site location Plan
1:1250