



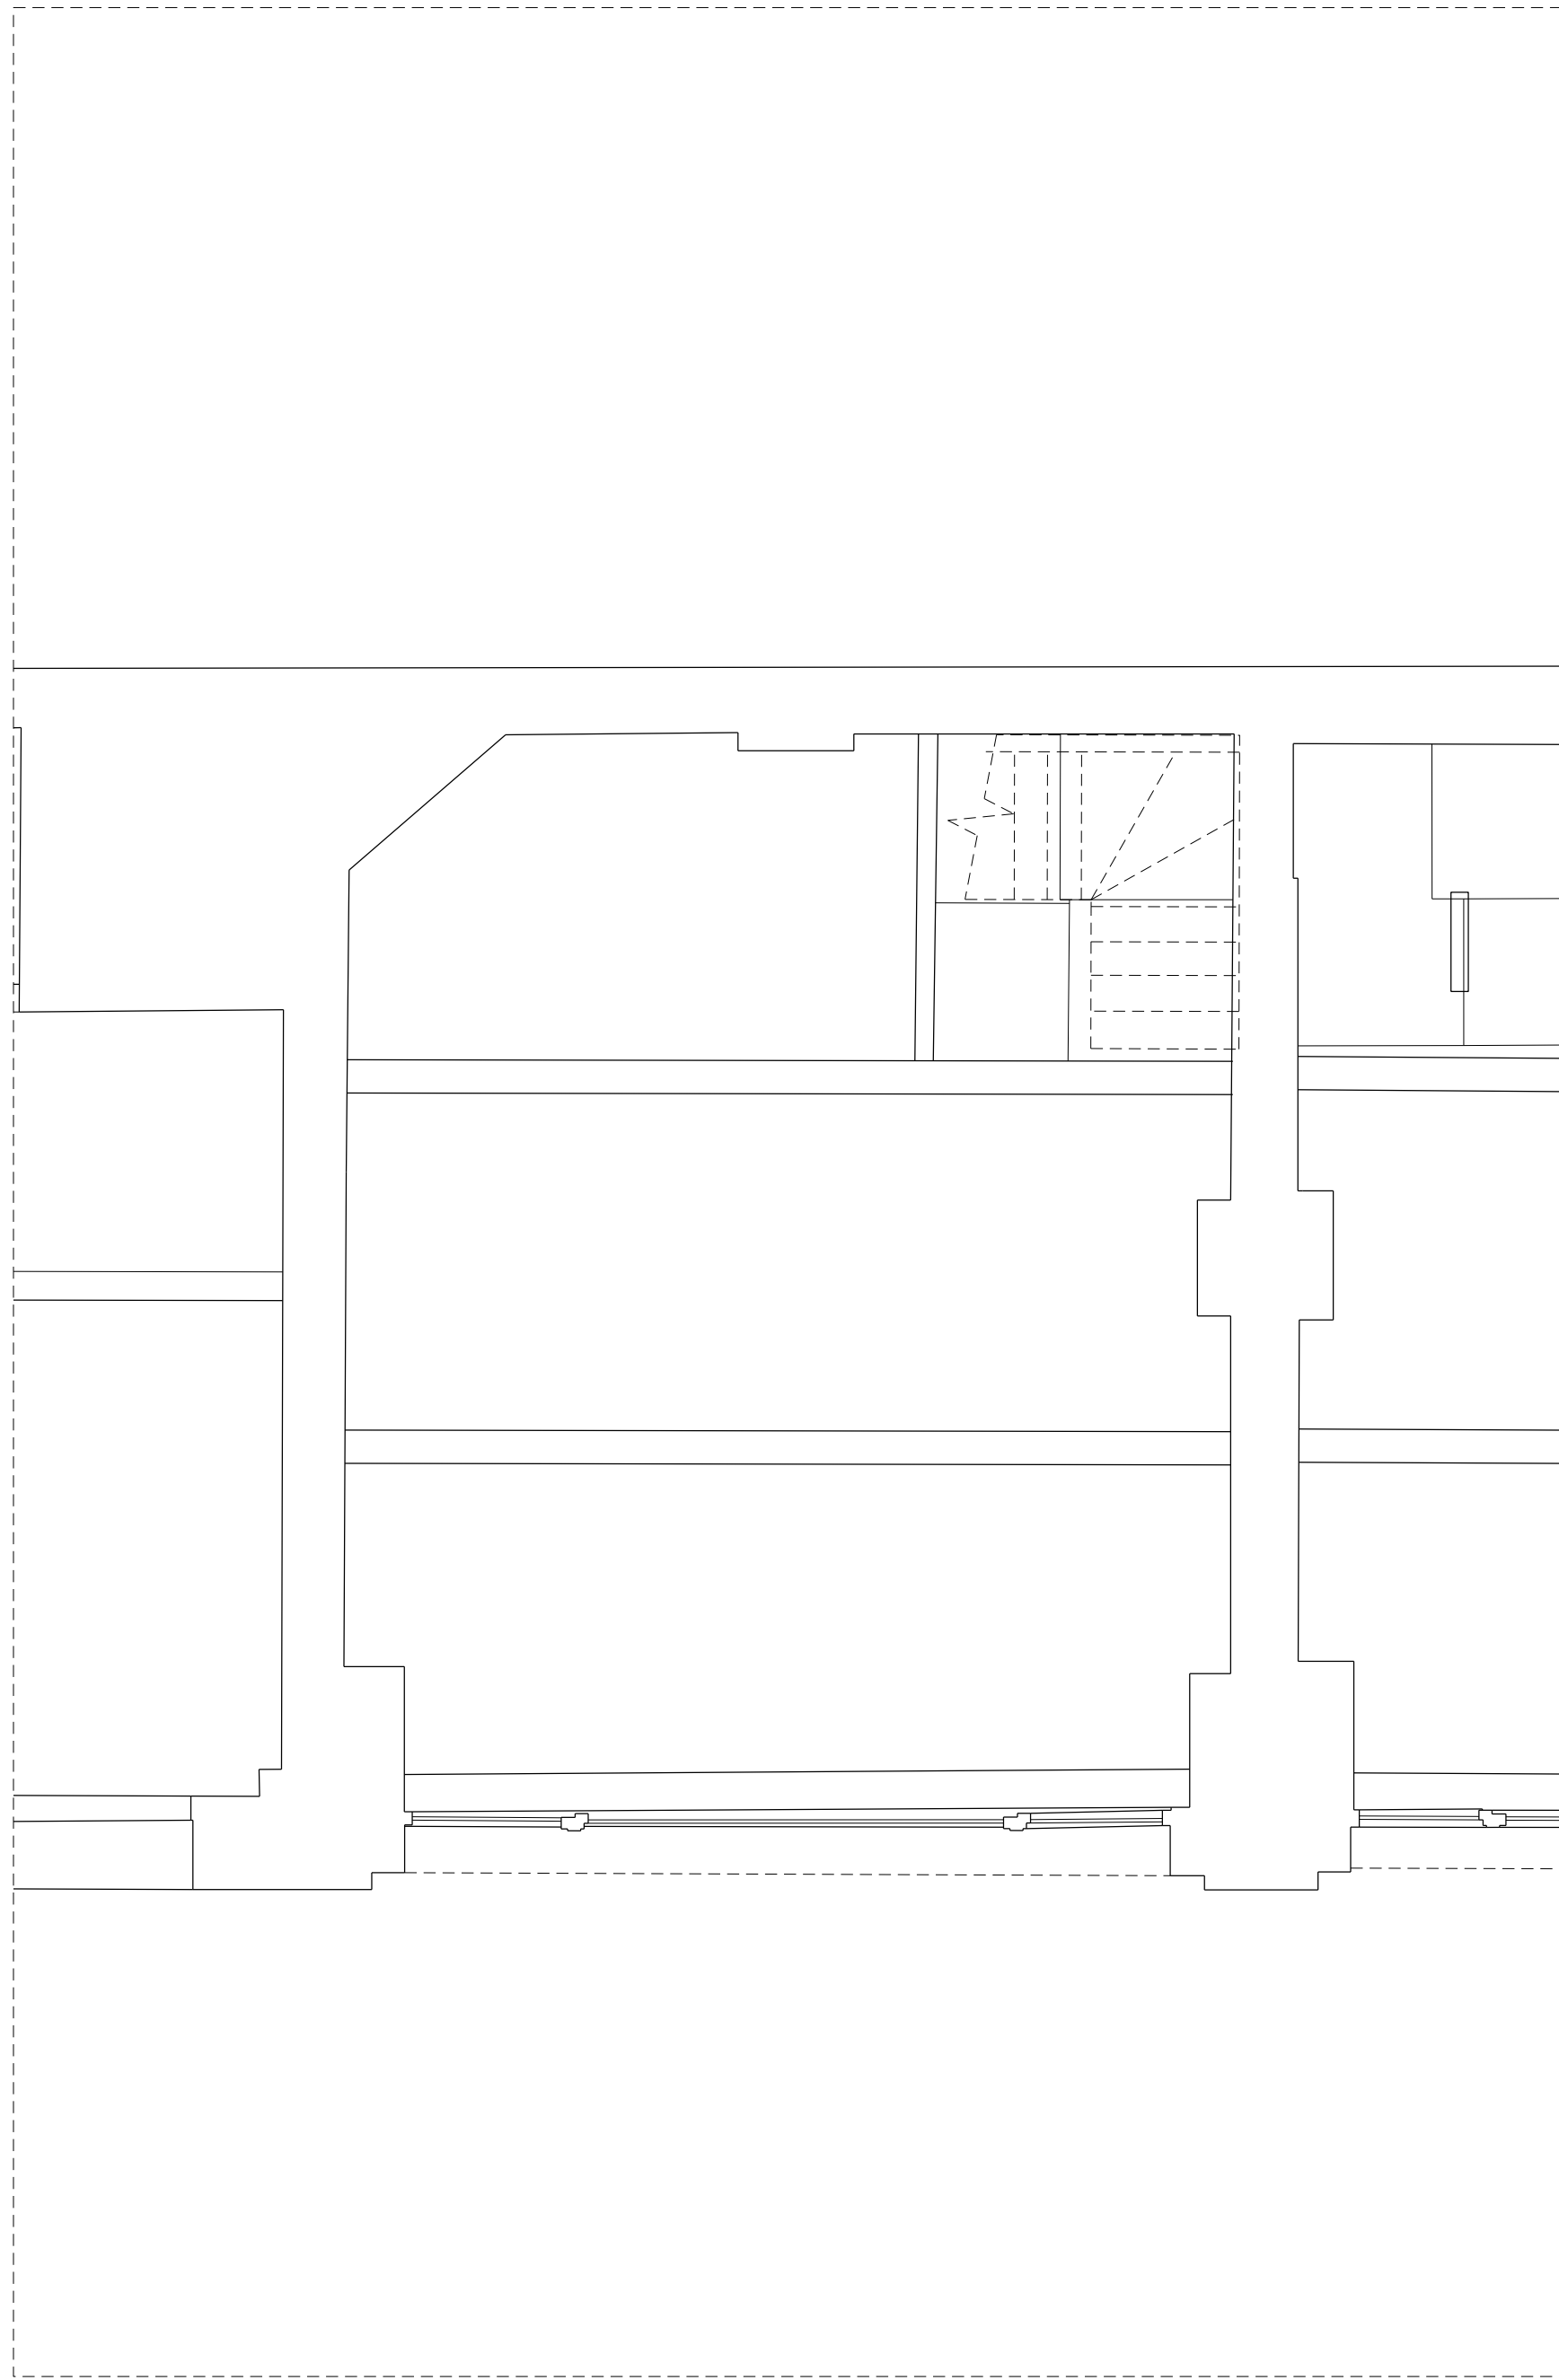

01 EXISTING REFLECTED CEILING PLAN
1:25

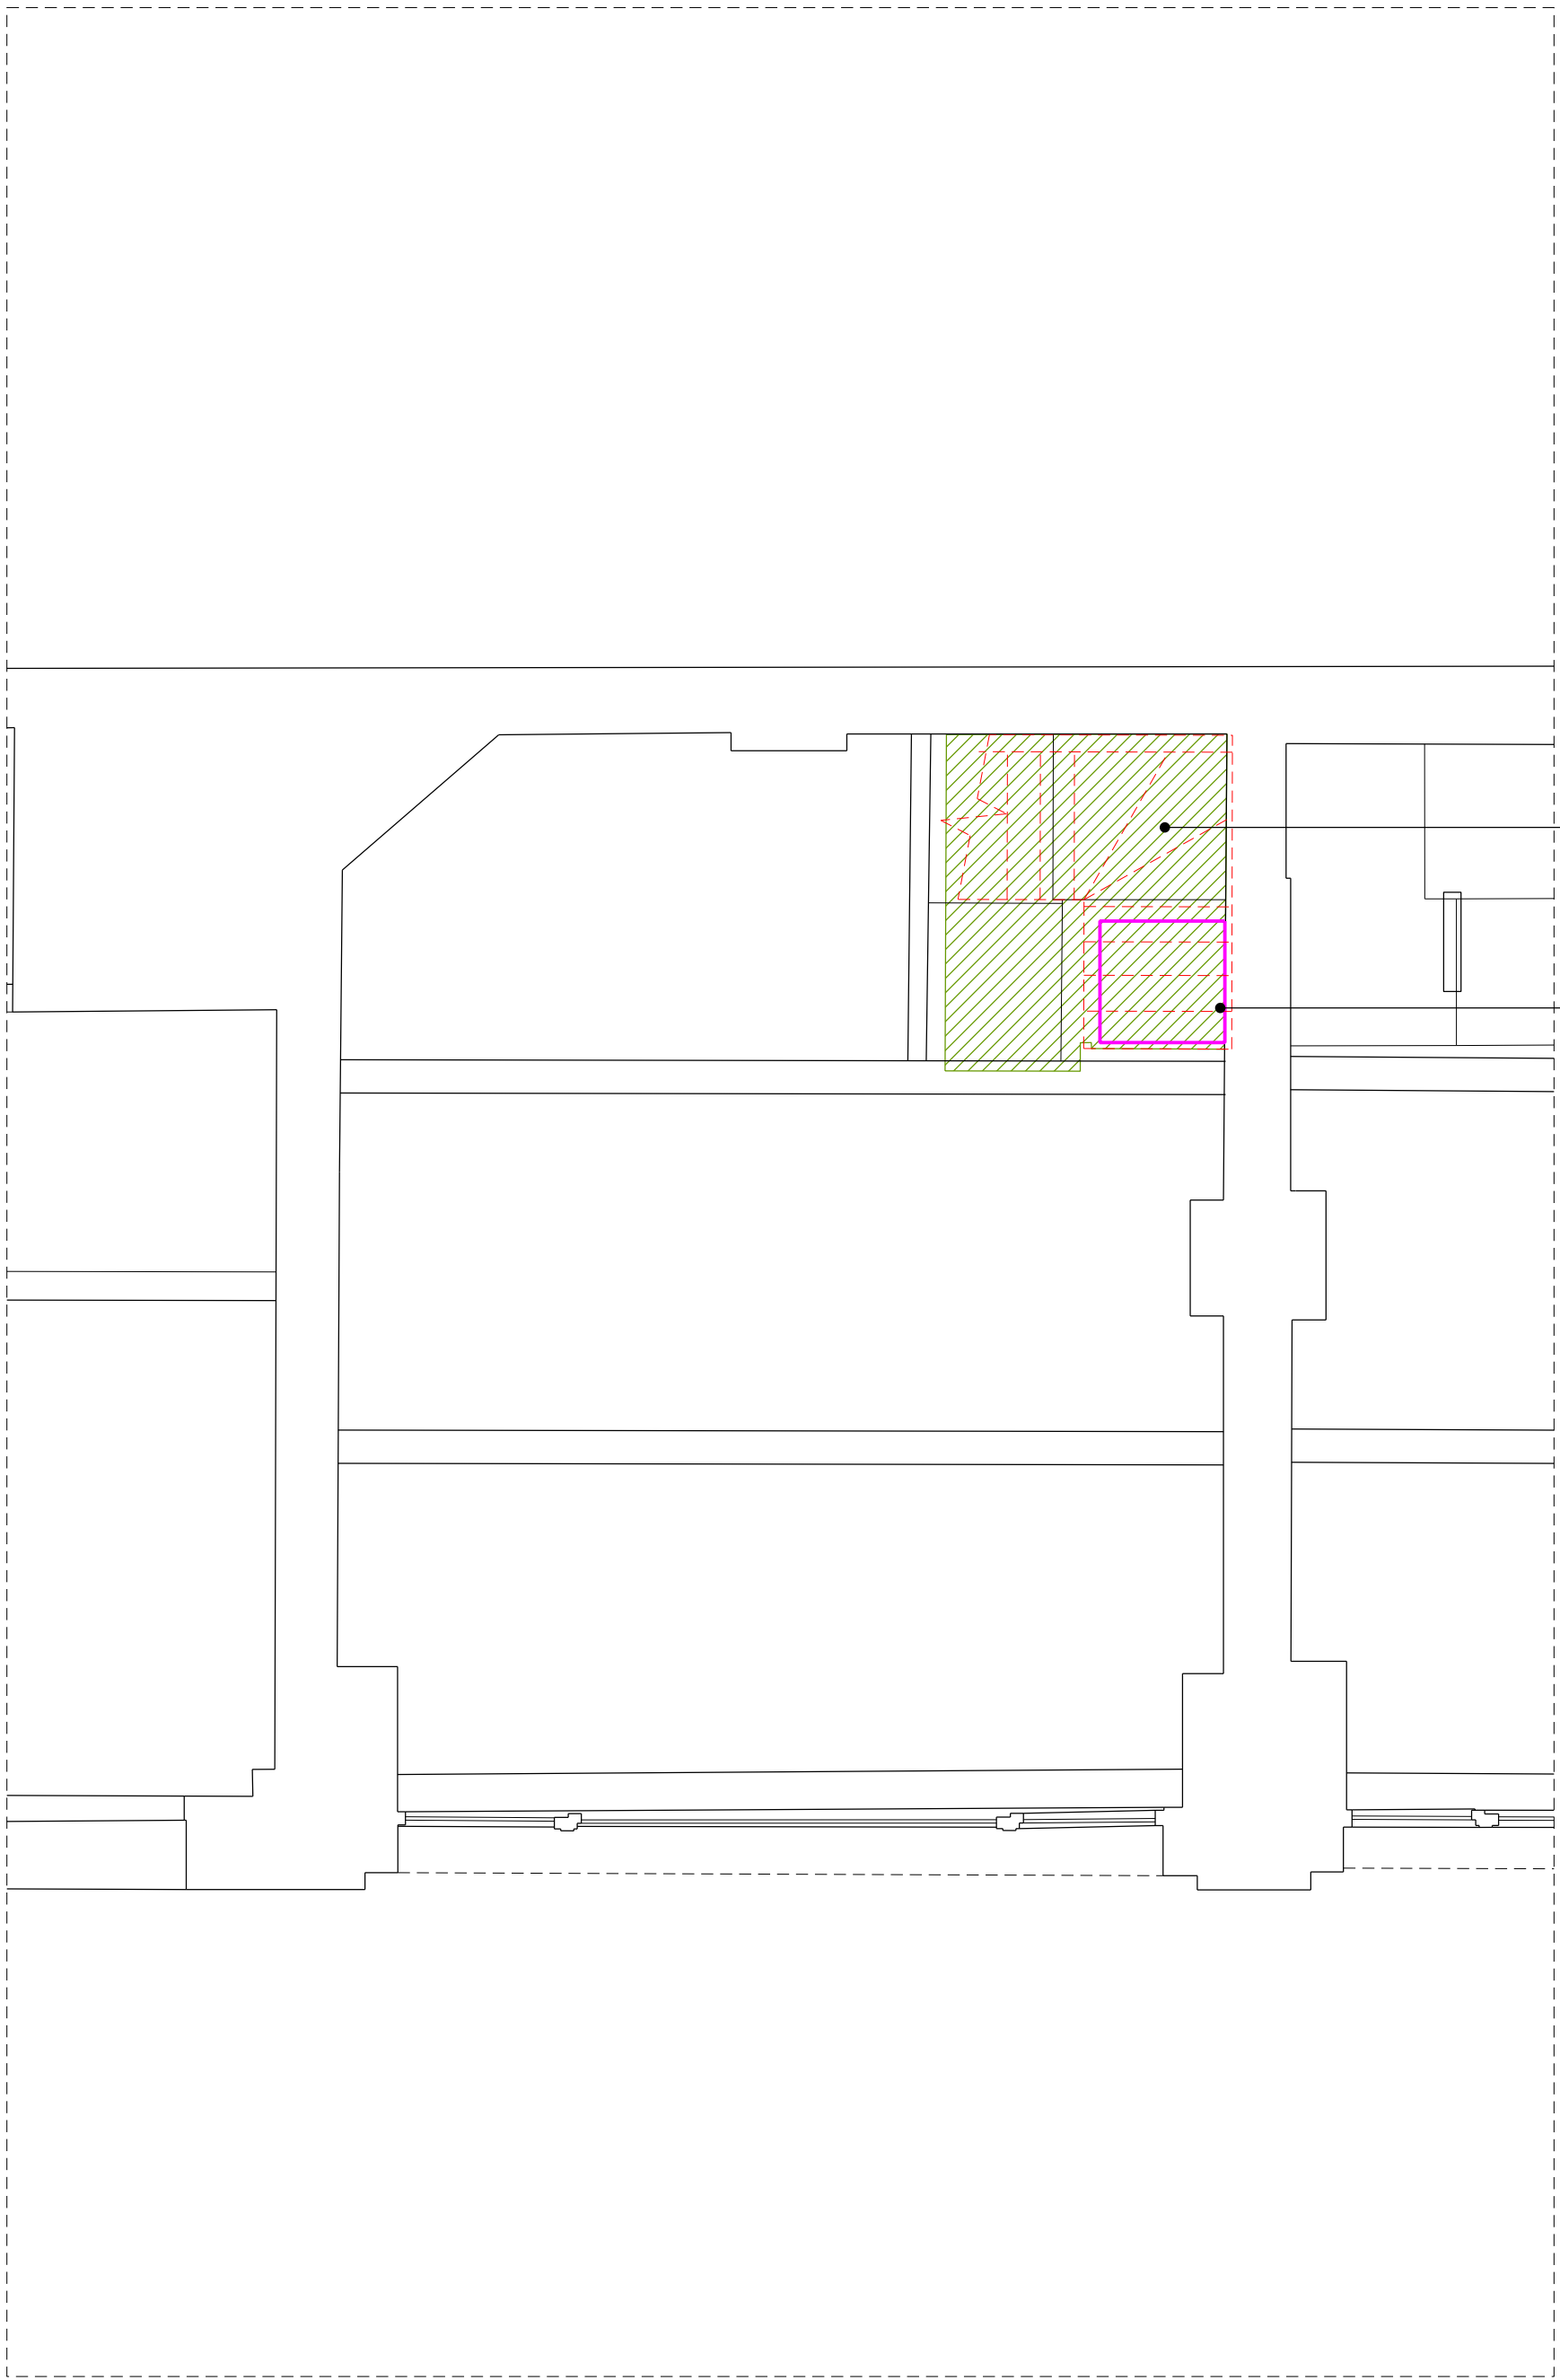

02 PROPOSED REFLECTED CEILING PLAN
1:25

KEY:

- NON-ORIGINAL FABRIC REMOVED AND FIXING HOLES INTO ORIGINAL FABRIC AND STRUCTURE TO BE MADE GOOD
- ORIGINAL FABRIC REMOVED AND FIXING HOLES INTO ORIGINAL FABRIC AND STRUCTURE TO BE MADE GOOD
- OTHER ALTERATIONS

WALL HIDDEN IN VIEW FOR CLARITY

NEW ACCESS HATCH - SIZE INDICATIVE ONLY

NOTE: SIZE AND POSITION OF ACCESS HATCH SUBJECT TO REVIEW OF ACCESS AND MAINTENANCE STRATEGY

- 01 NON-ORIGINAL STAIRCASE, BALUSTRADE/ RAILING TO BE REMOVED. ALL FIXING HOLES INTO ORIGINAL FABRIC AND STRCUTURE TO BE MADE GOOD
- 02 NON-ORIGINAL INTERIOR PARTITIONS TO BE REMOVED
- 03 NON-ORIGINAL INFILL BOARDING TO BE REMOVED
- 04 NEW TIMBER JOIST FLOOR STRUCTURE TO INFILL STAIR OPENING. NEW FLOOR AND CEILING FINISHES TO BE PROVIDED.
- 05 NEW LADDER ACCESS HATCH TO BE PROVIDED WITHIN NON-ORIGINAL OPENING
- 07 NEW GLAZED BALUSTRADE
- 08 NEW TIMBER BALUSTRADE
- 09 NEW DRYLINING PARTITION

CAD information based on third party SEP survey issued by landlord and received 04-08-17

This drawing should not be used for setting out for construction.