



ALL ABOUT FOOD | MANCHESTER

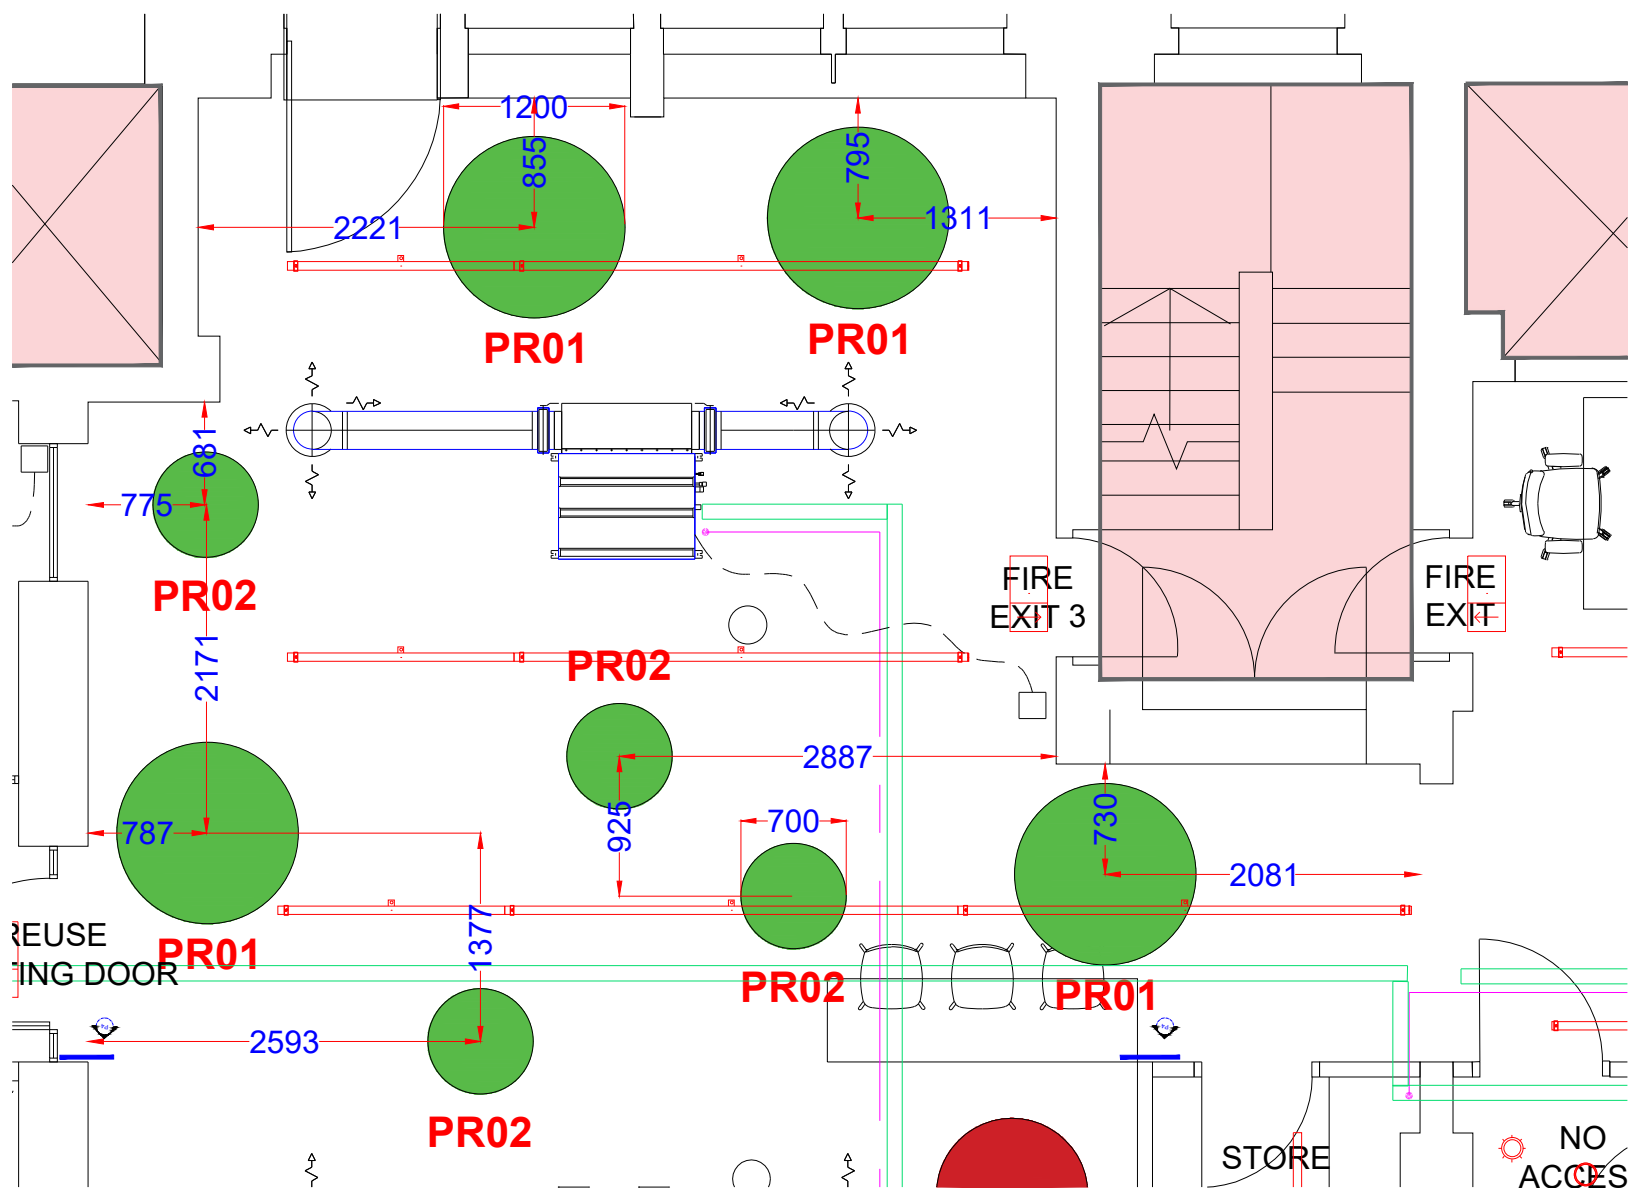

CIRCULAR CEILING RAFT
SETTING OUT

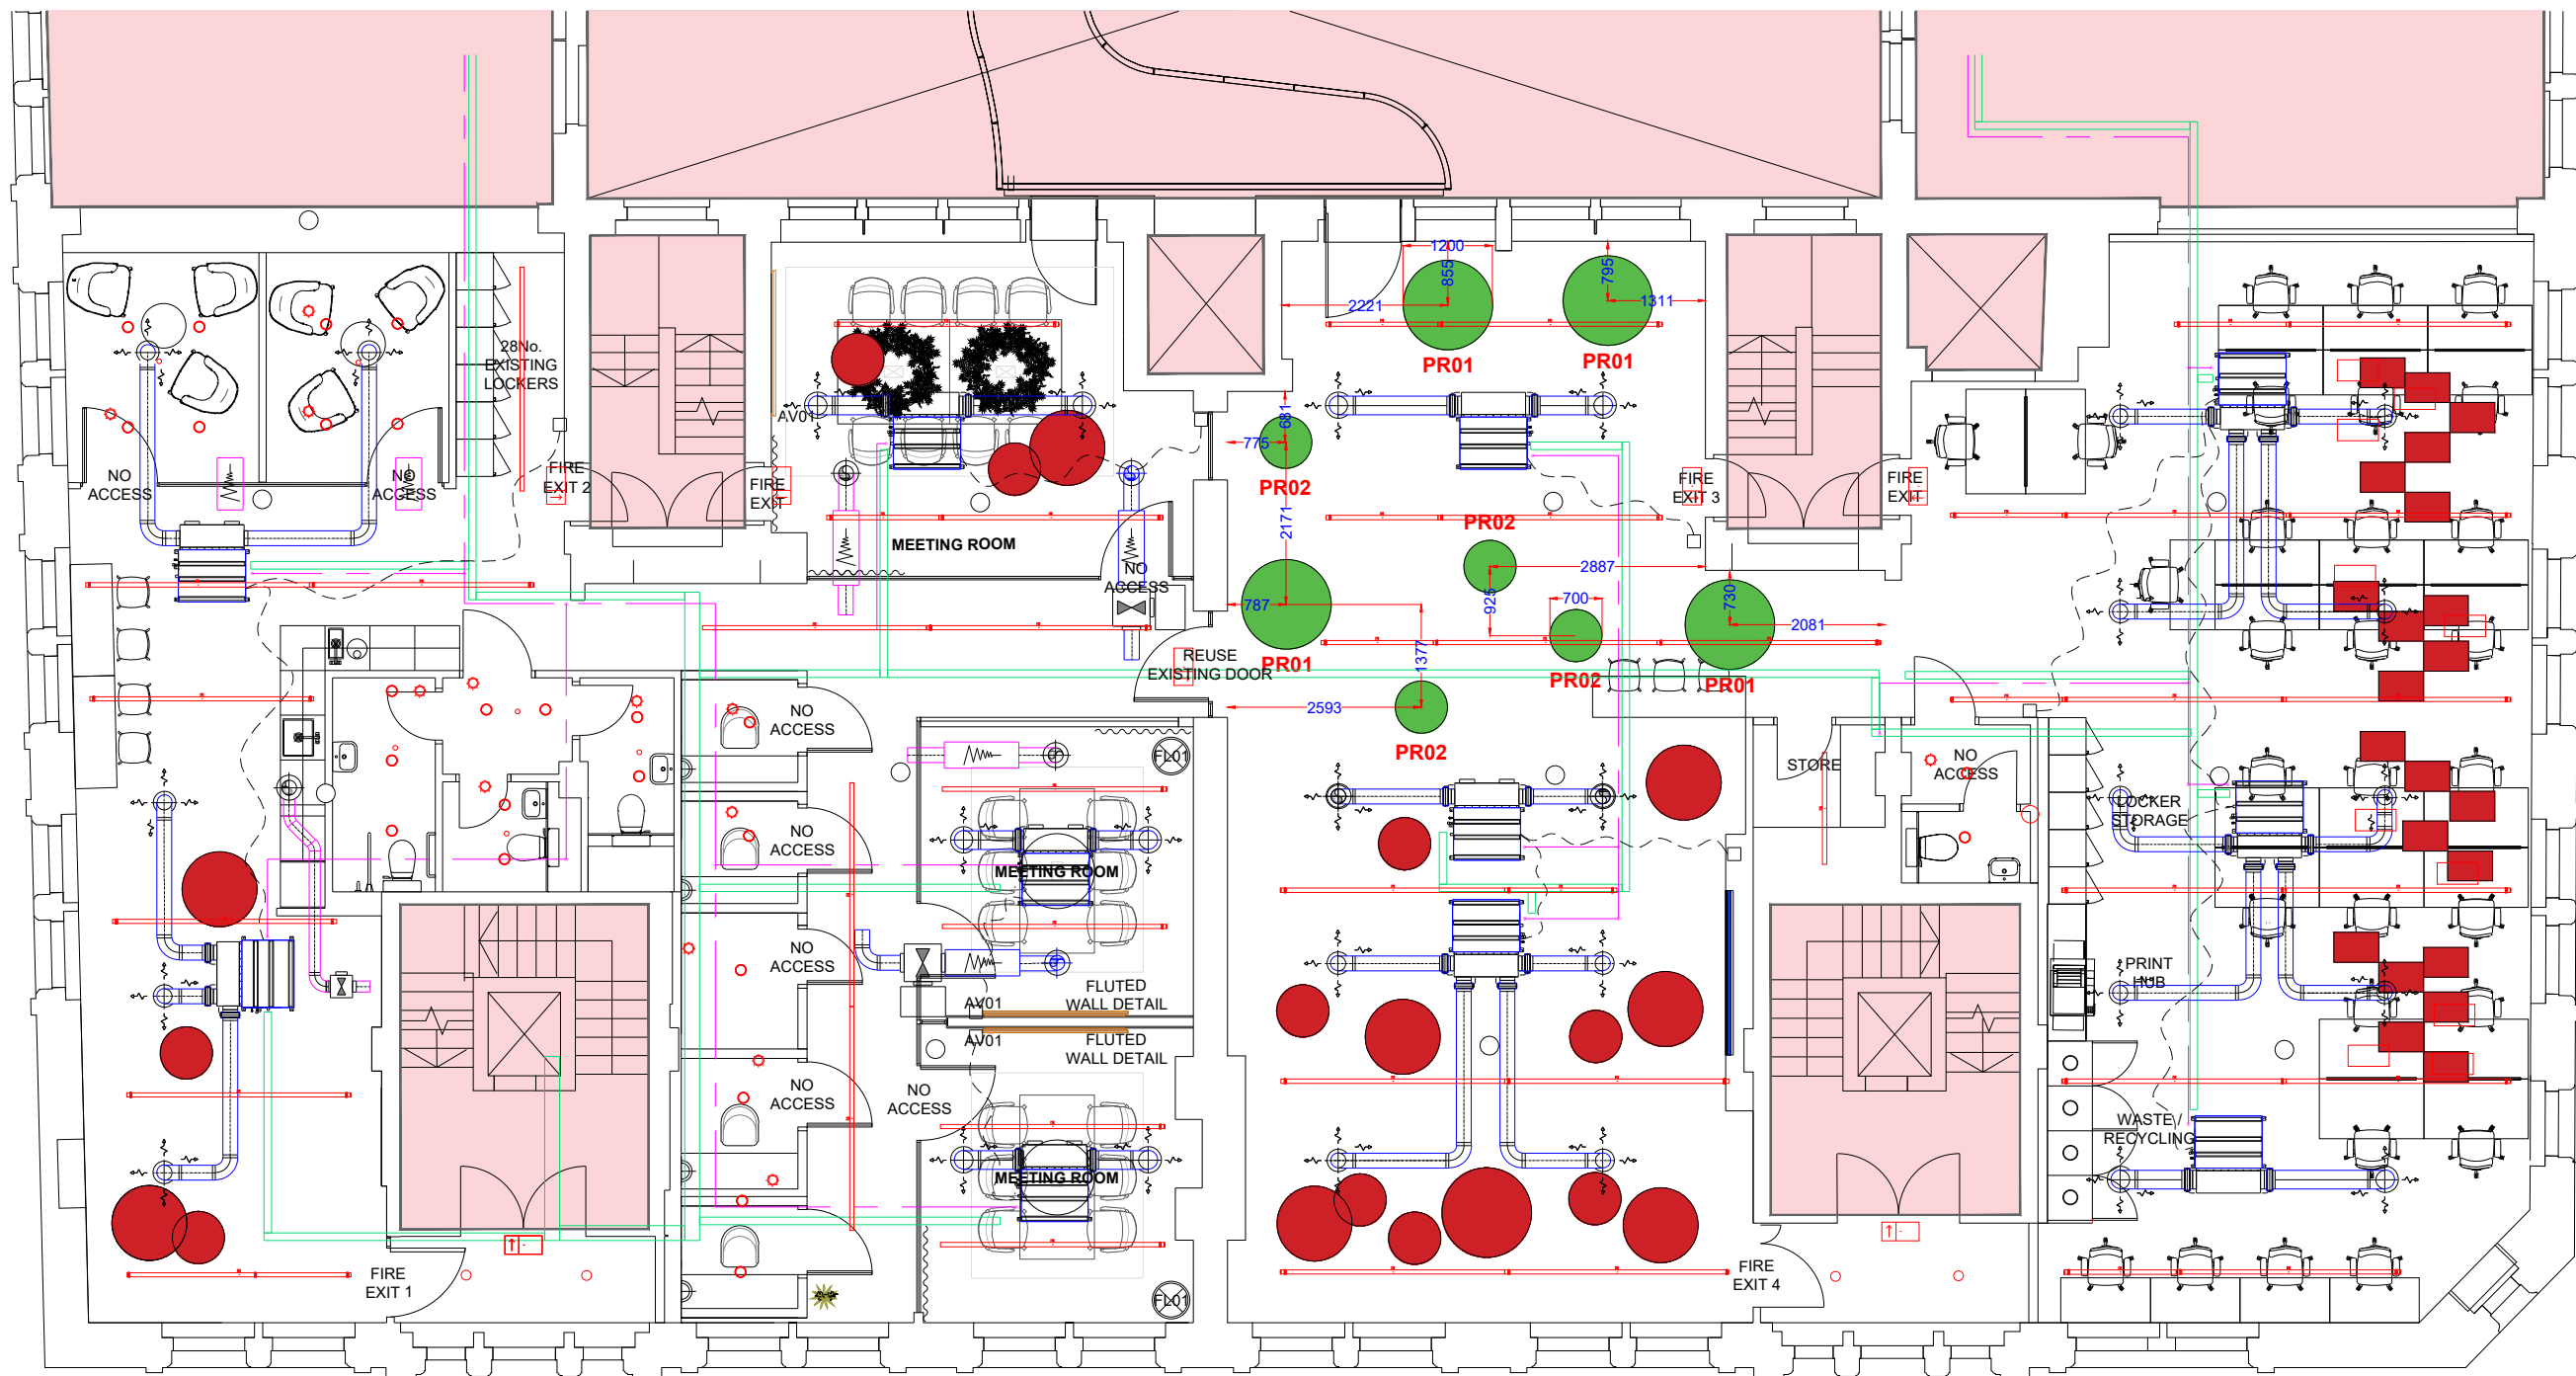

PROPOSED FIRST FLOOR
377 sqm | 4057 sqft

LEGEND

AREA NOT IN SCOPE

ACOUSTIC LEGEND


- PR01** 10NO. CIRCULAR CEILING RAFT
1200MM DIAMETER, 24MM FELT
FIXED USING SUSPENSION KITS AND RAWL PLUG
XXXFFL
- PR02** 10NO. CIRCULAR CEILING RAFT
700MM DIAMETER, 24MM FELT
FIXED USING SUSPENSION KITS AND RAWL PLUG
XXXFFL
- PR03** 12NO. LINEAR CEILING BAFFLE
2800MM, 24MM FELT
FIXED USING SUSPENSION KITS AND RAWL PLUG
XXXFFL

PROPOSED ACOUSTIC TREATMENT


EXISTING ACOUSTIC TREATMENT

DEMISE AREA'S

1ST 377 sqm | 4057 sqft
4TH 231 sqm | 2486 sqft

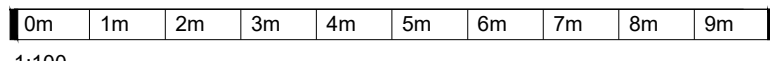

1:100

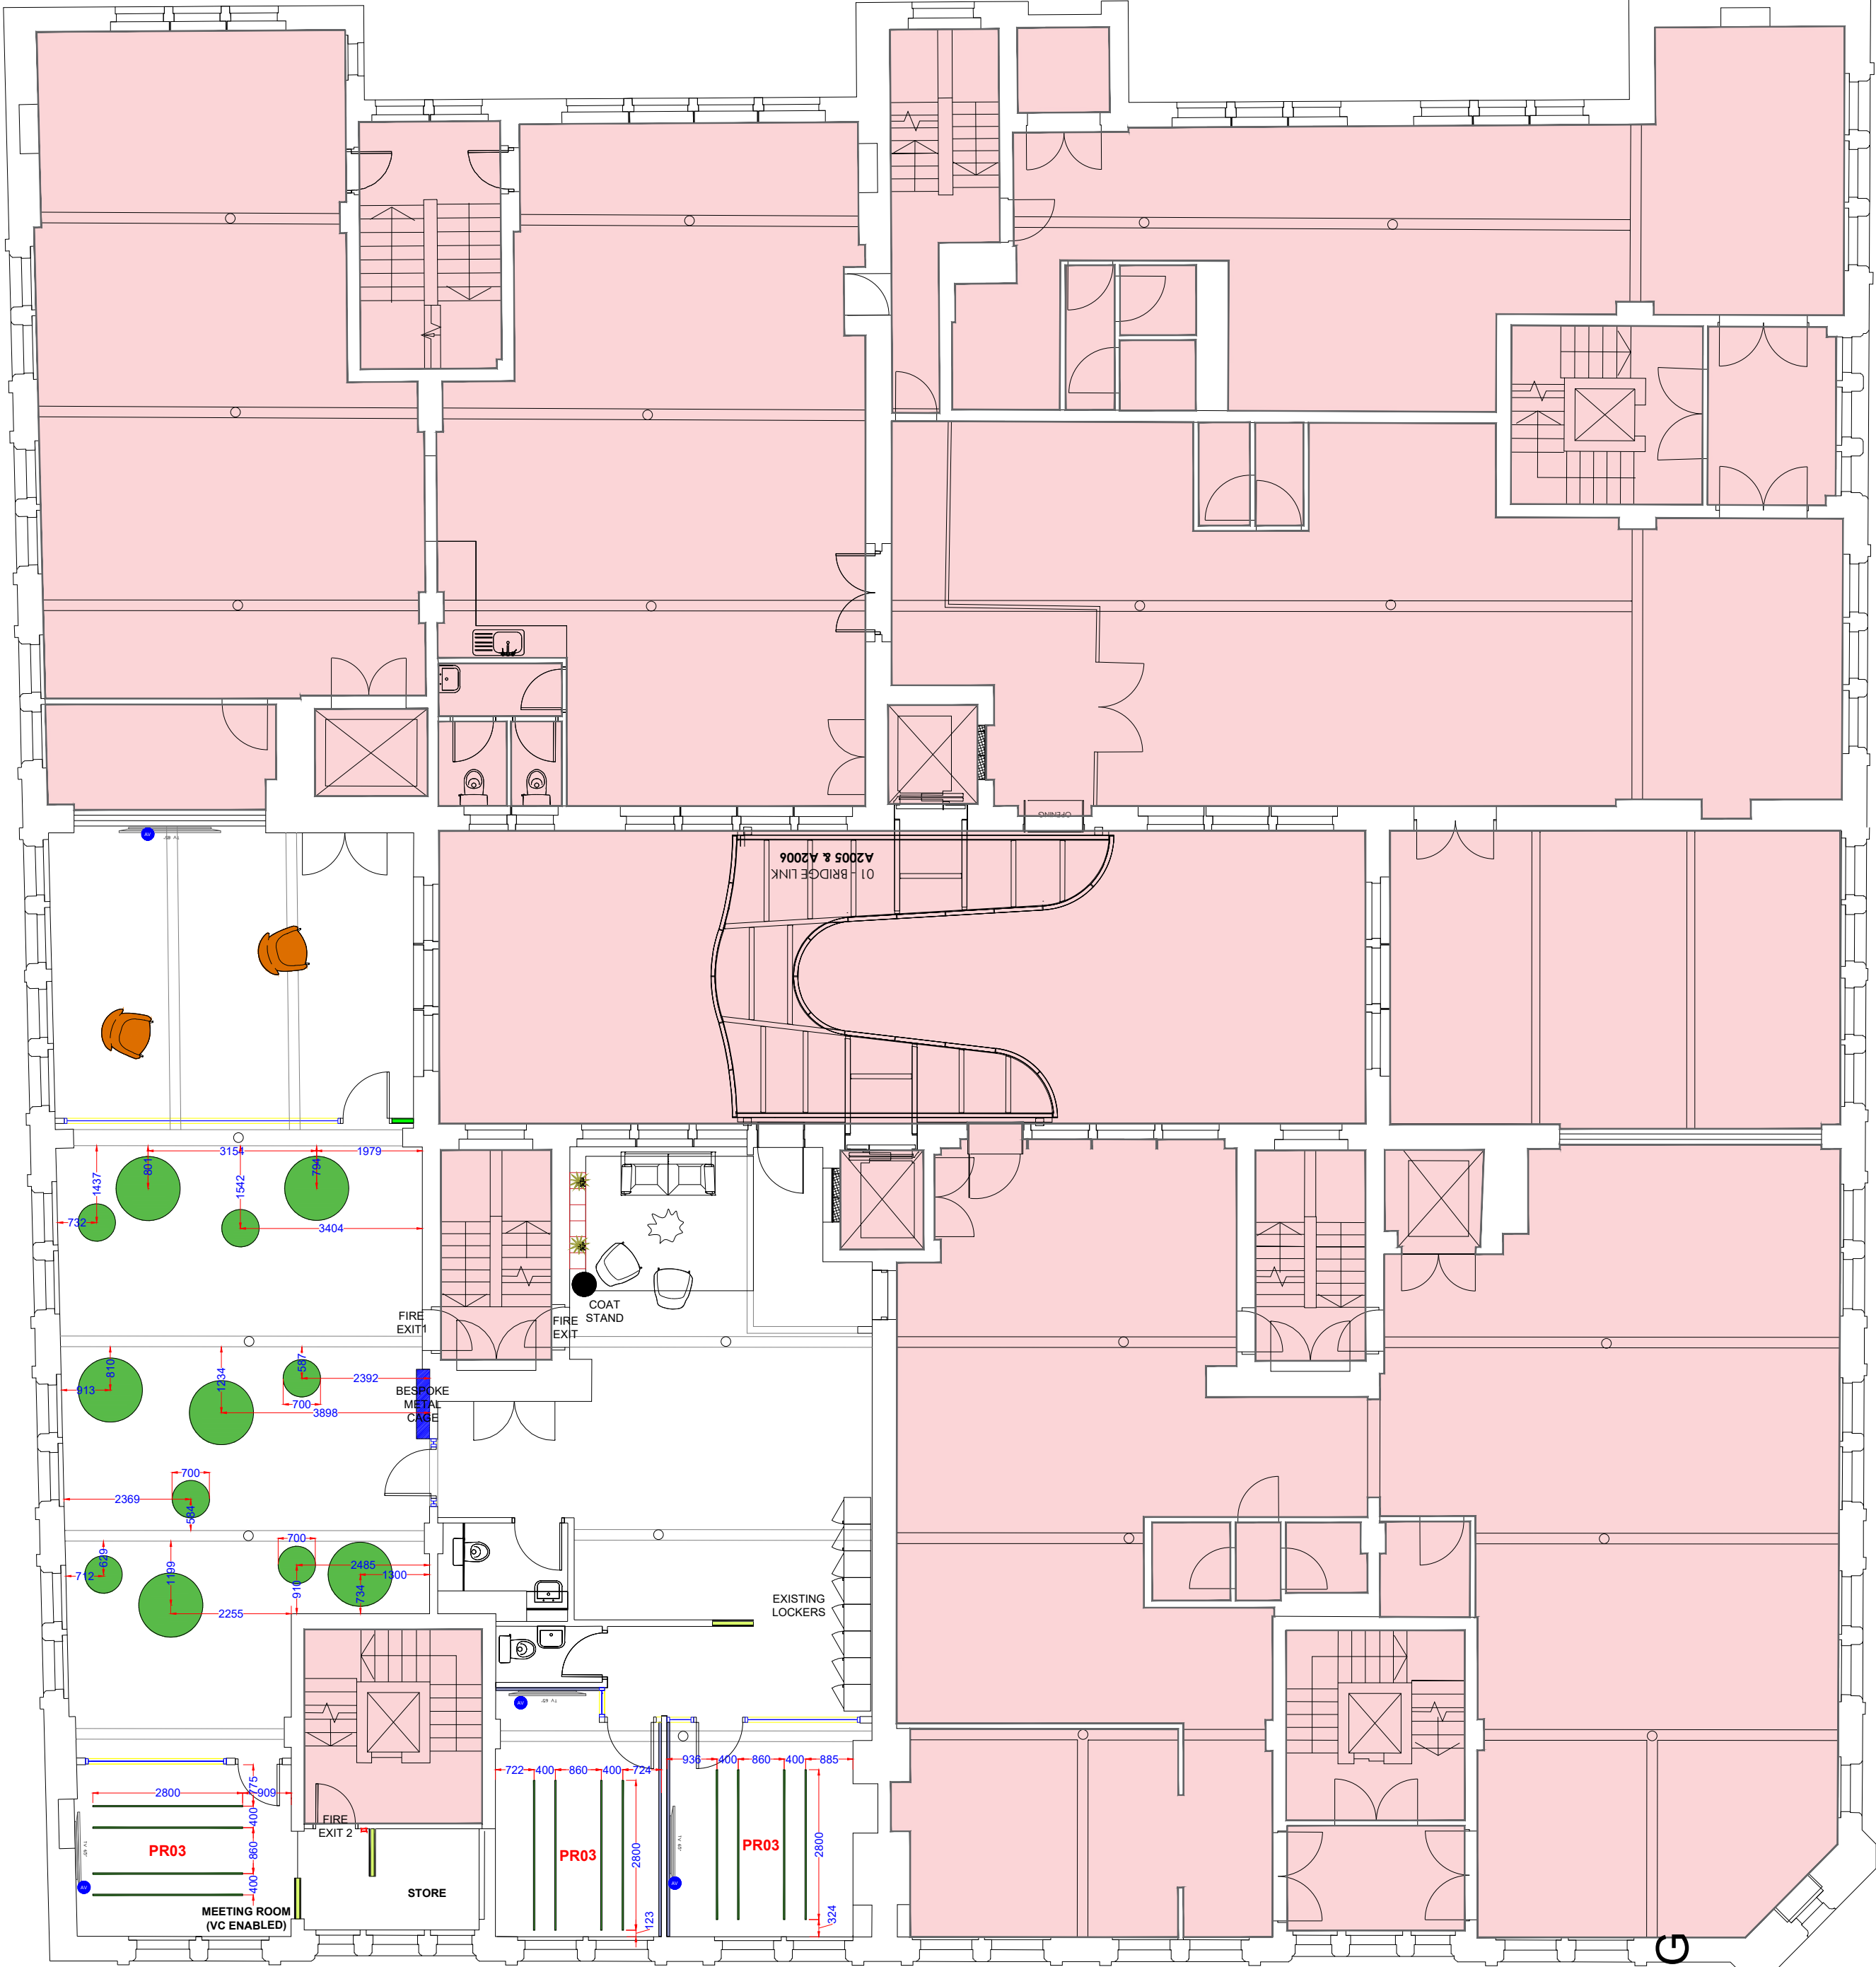

PROPOSED FOURTH FLOOR
231 sqm | 2486 sqft

PROPOSED FIRST & FOURTH FLOOR - CEILING

CHECKED		Date	By
A		12.03.25	SW
www.claremont.co.uk		T: 01982 241000 F: 01982 372343	
THIS DRAWING IS THE COPYRIGHT OF CLAREMONT GROUP INTERIORS LTD. AND MAY NOT BE REPRODUCED IN ANY FORM WITHOUT PRIOR WRITTEN CONSENT.			
DO NOT SCALE FROM THIS DRAWING. ALL DIMENSIONS ARE TO BE CHECKED ON SITE. ALL DIMENSIONS ARE SHOWN IN MILLIMETERS (SCALING BY LOCAL AUTHORITIES IS PERMITTED).			
Claremont			
CLIENT ALL ABOUT FOOD			
PROJECT TITLE & SITE ADDRESS Fourways House, 57 Hilton Street, Manchester, M1 2EJ			
DRAWING TITLE PROPOSED FIRST & FOURTH FLOOR CEILING			
DRAWING NO. E013981 1&4F 103		REVISION A	
LEAD DESIGNER FB		DRAWN BY SW	
DATE 08.01.25		SCALE 1:100	
DRAWING STATUS PLANNING		PAPER SIZE A1	