
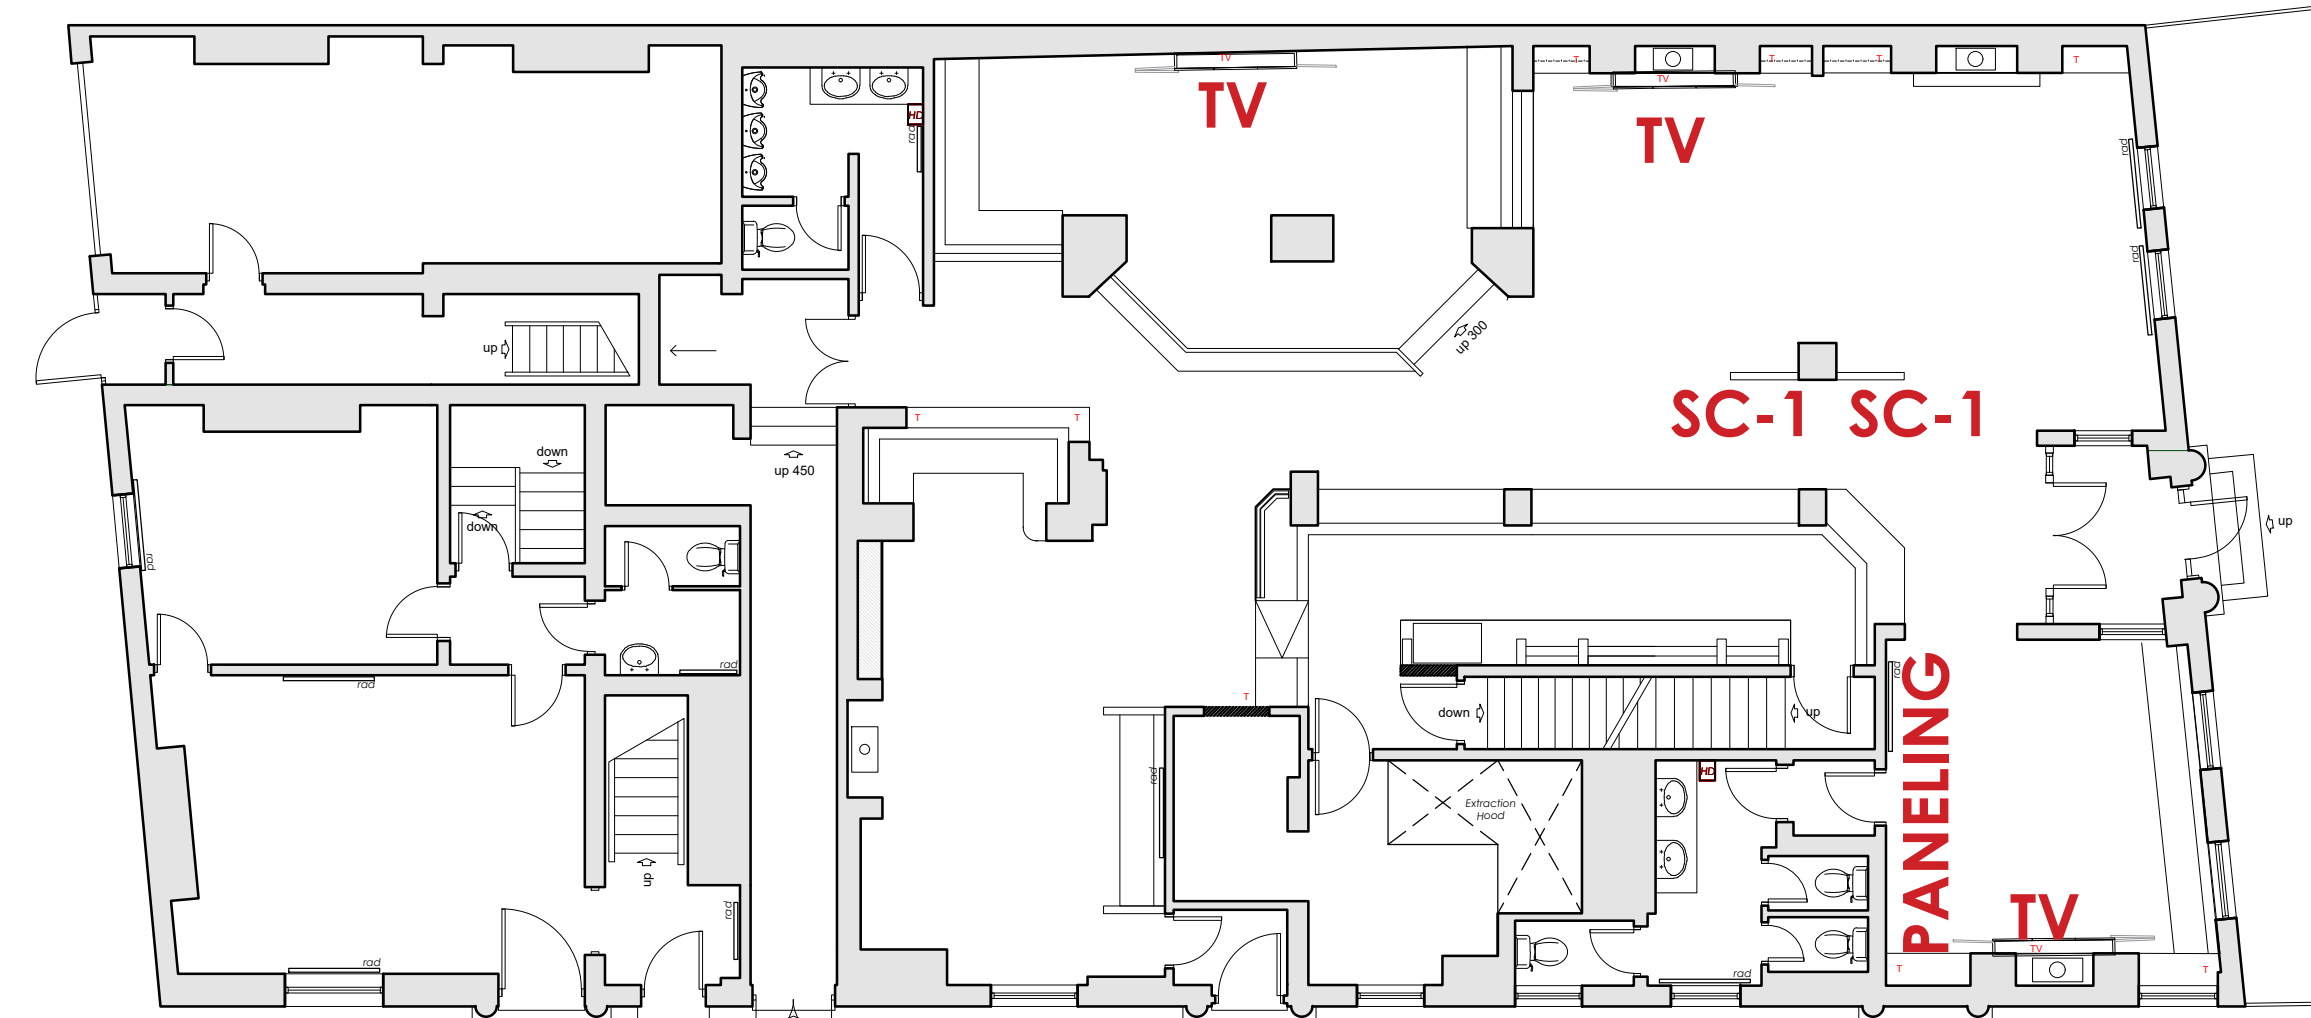
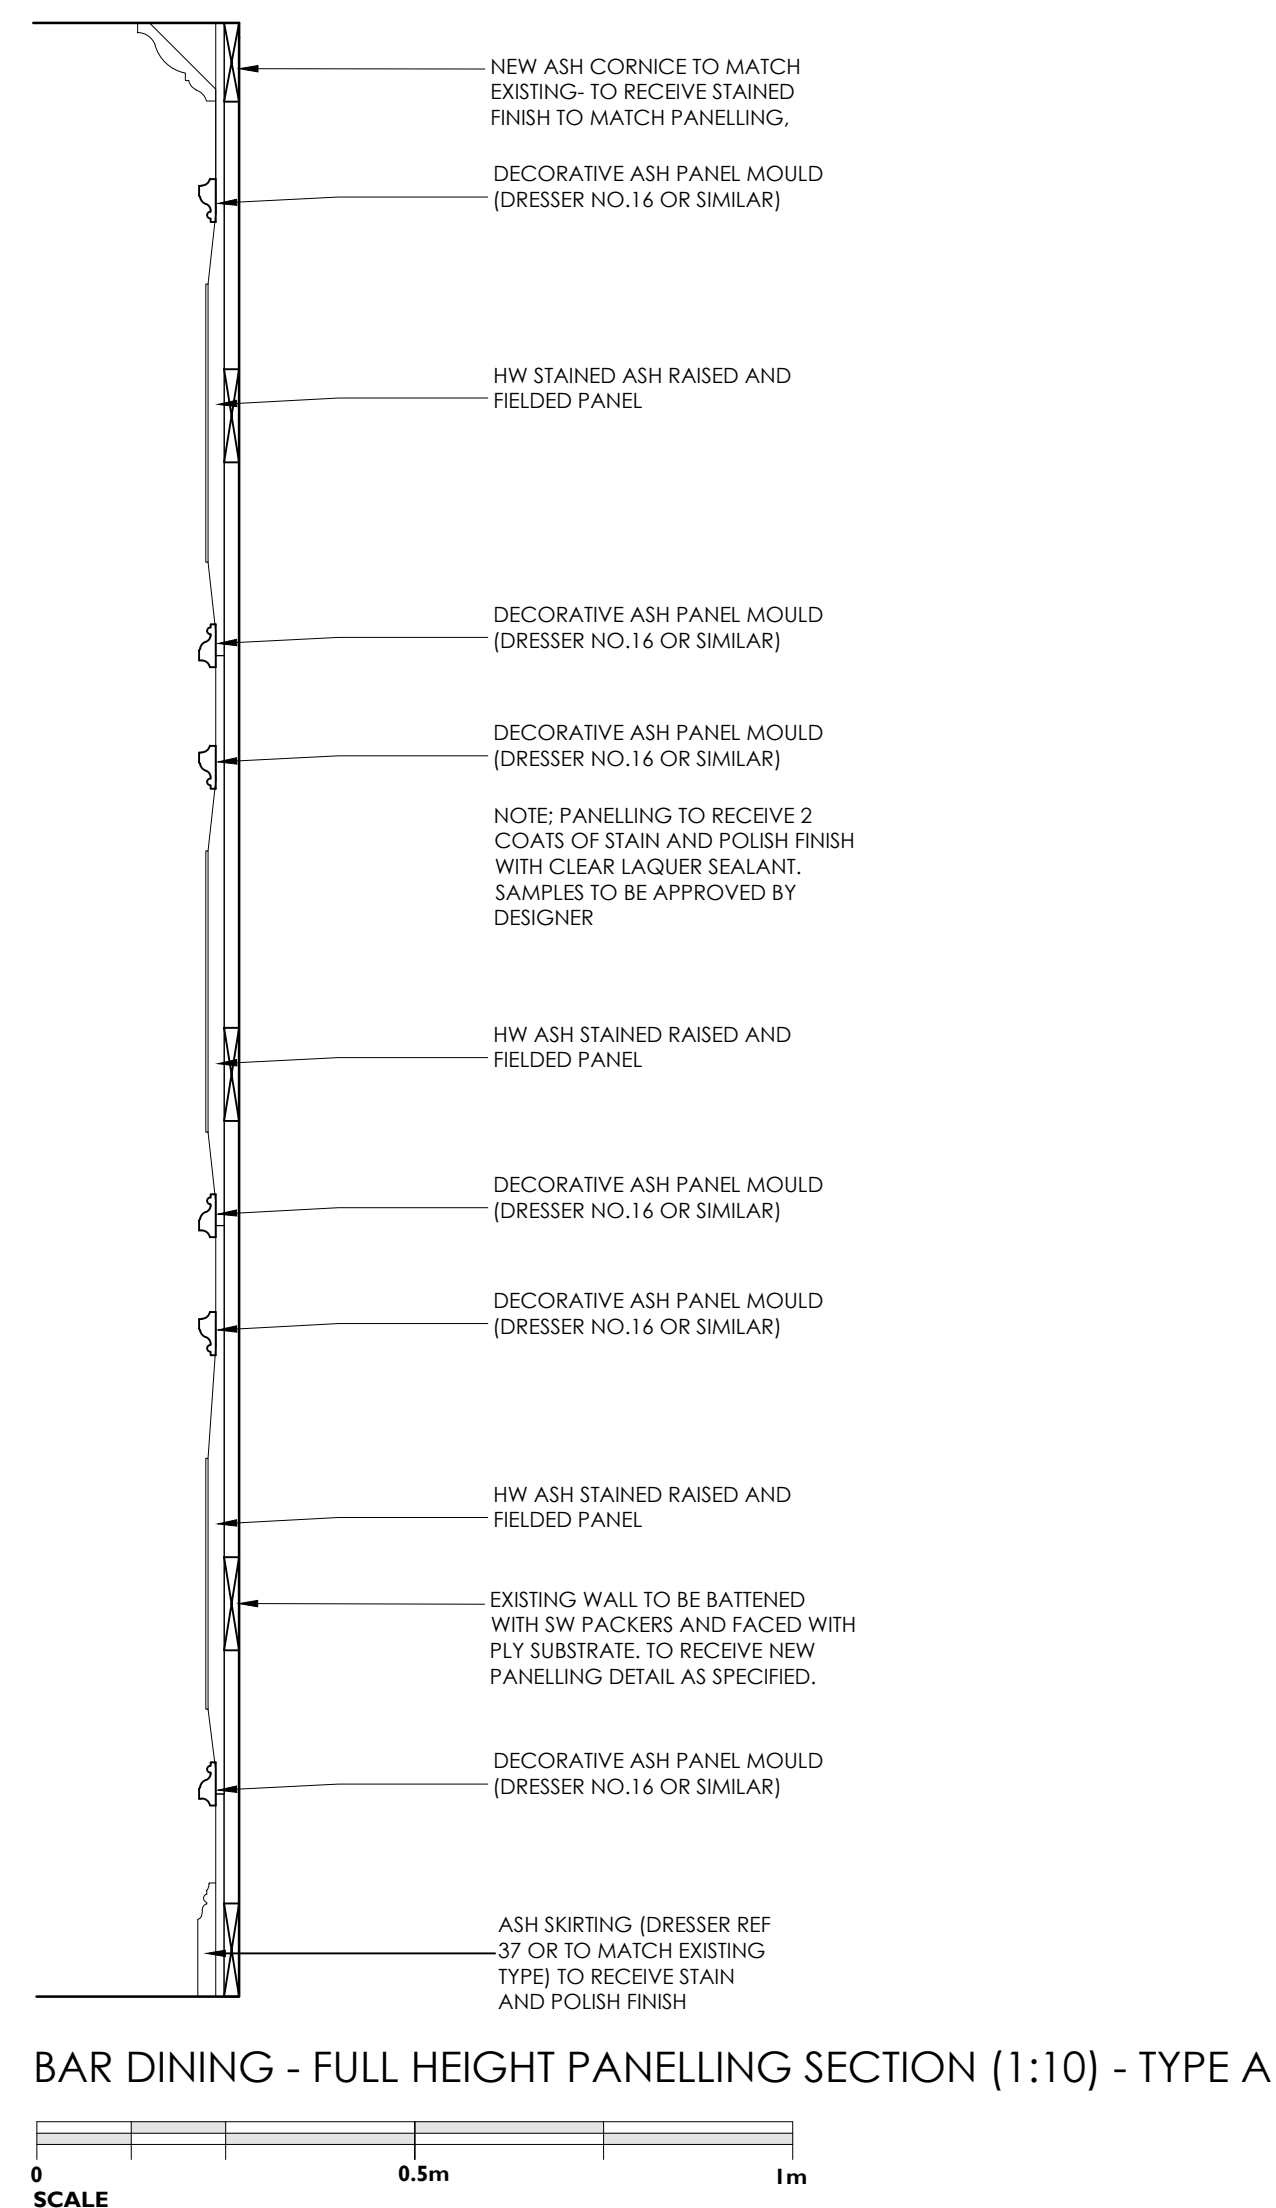
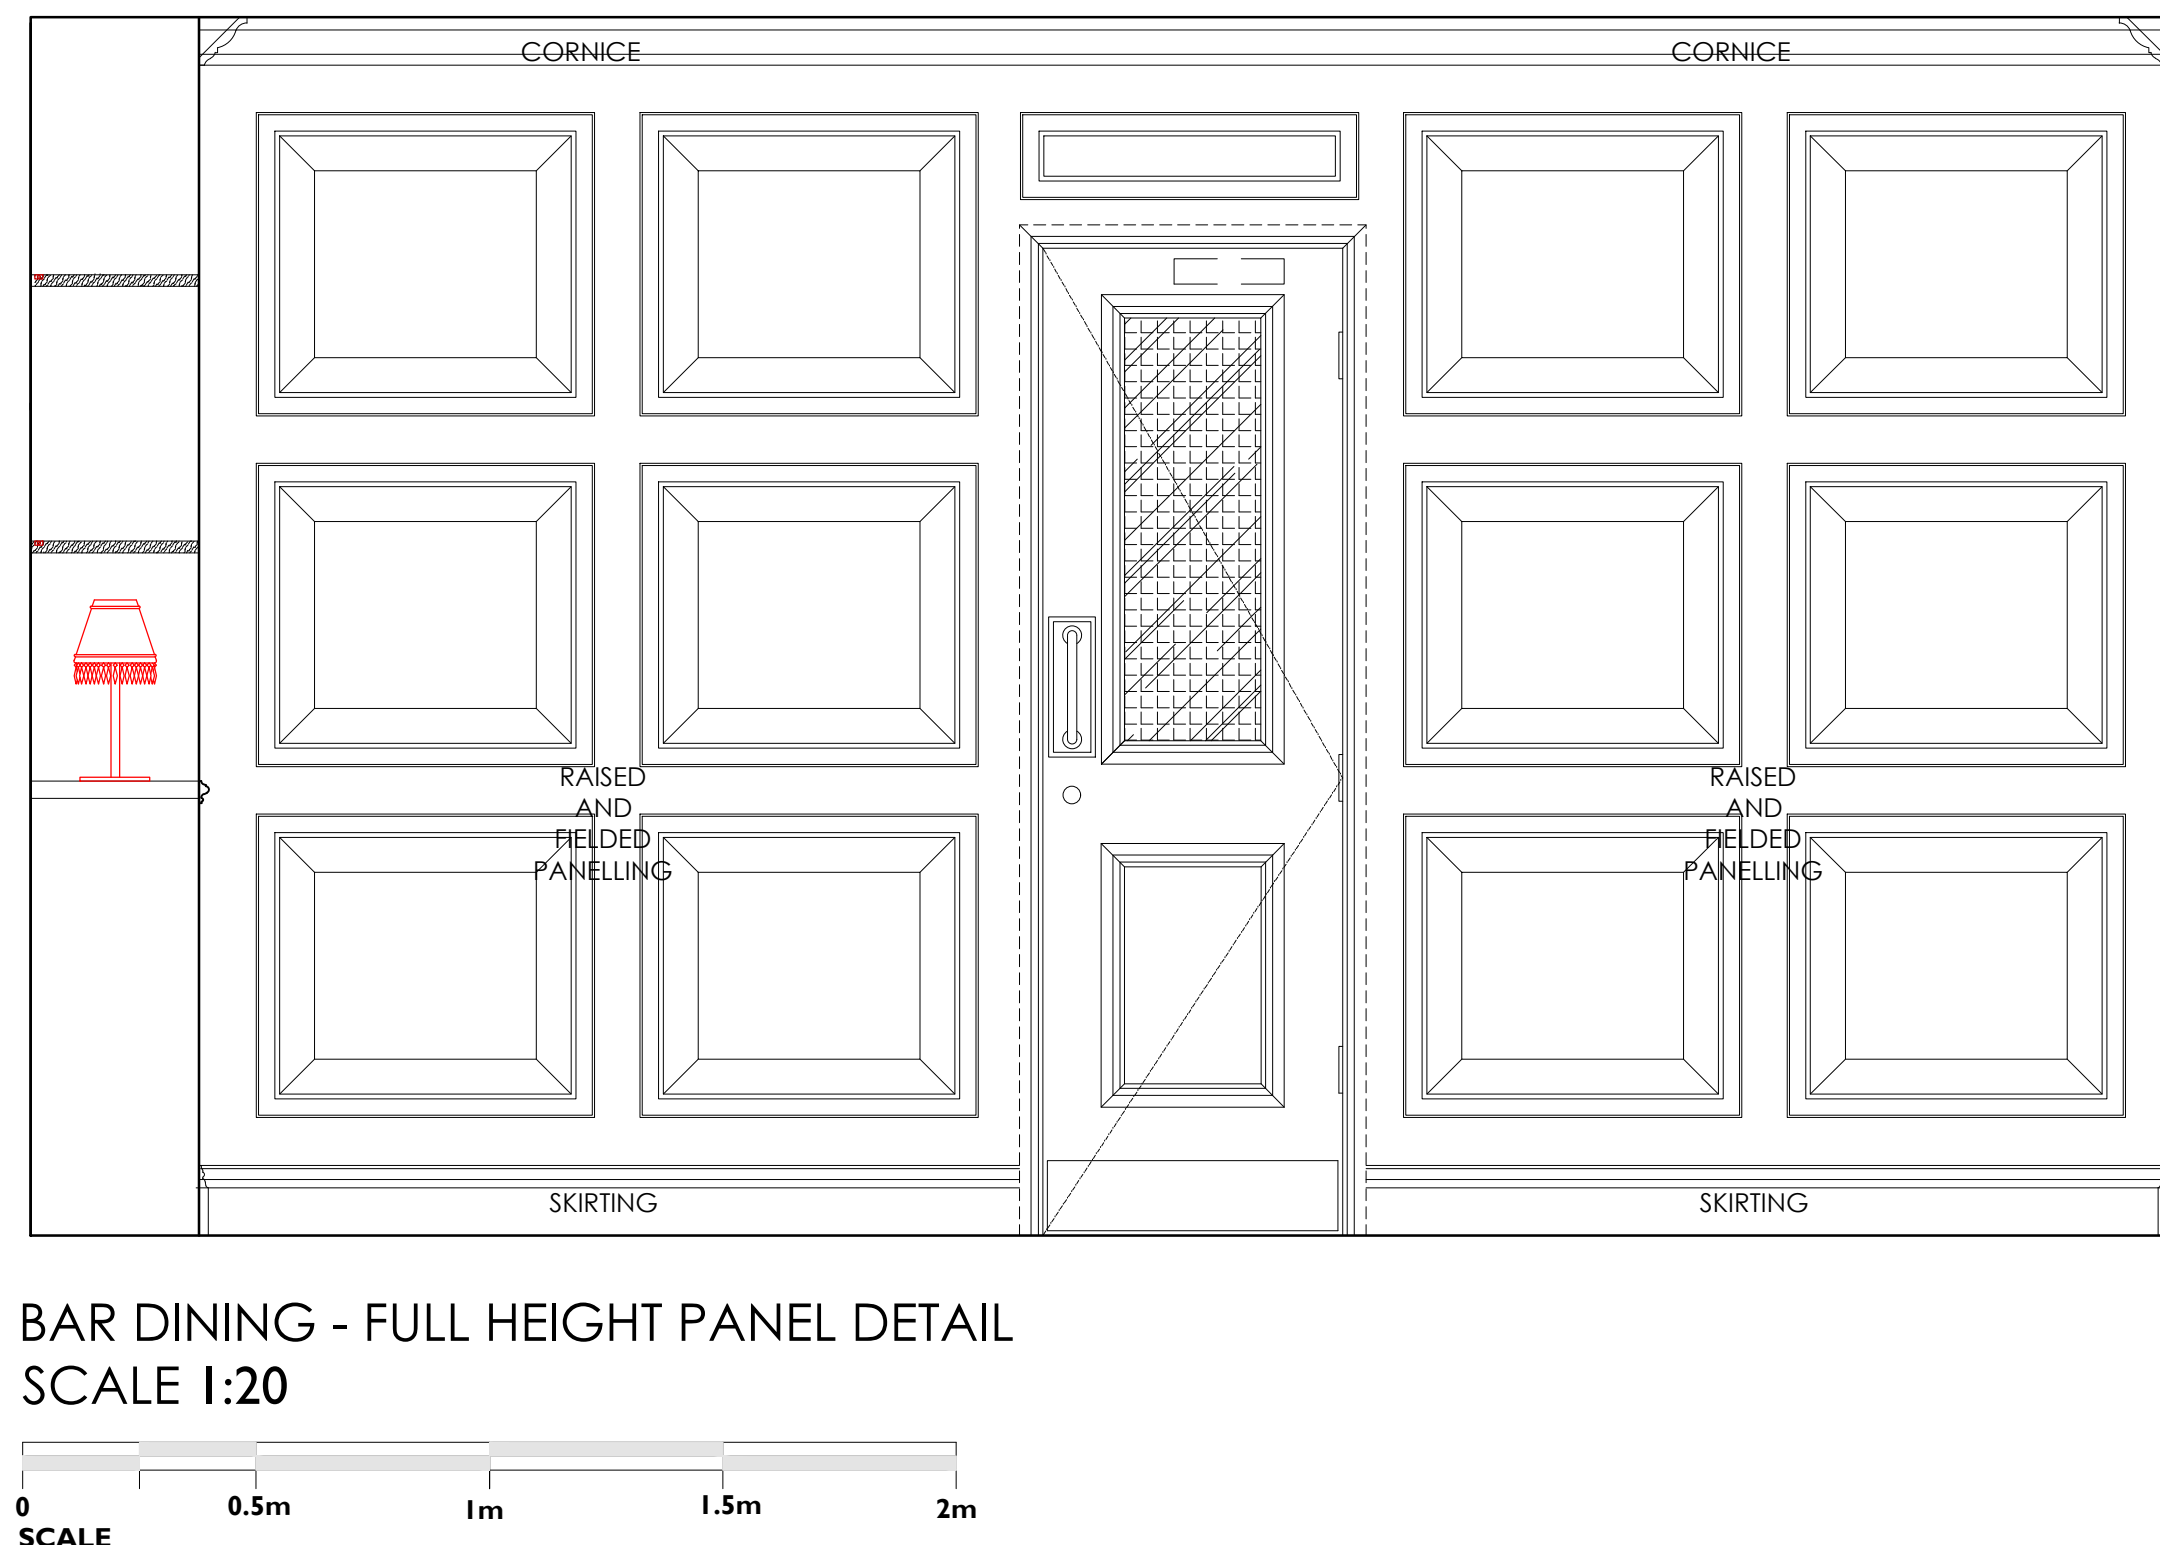
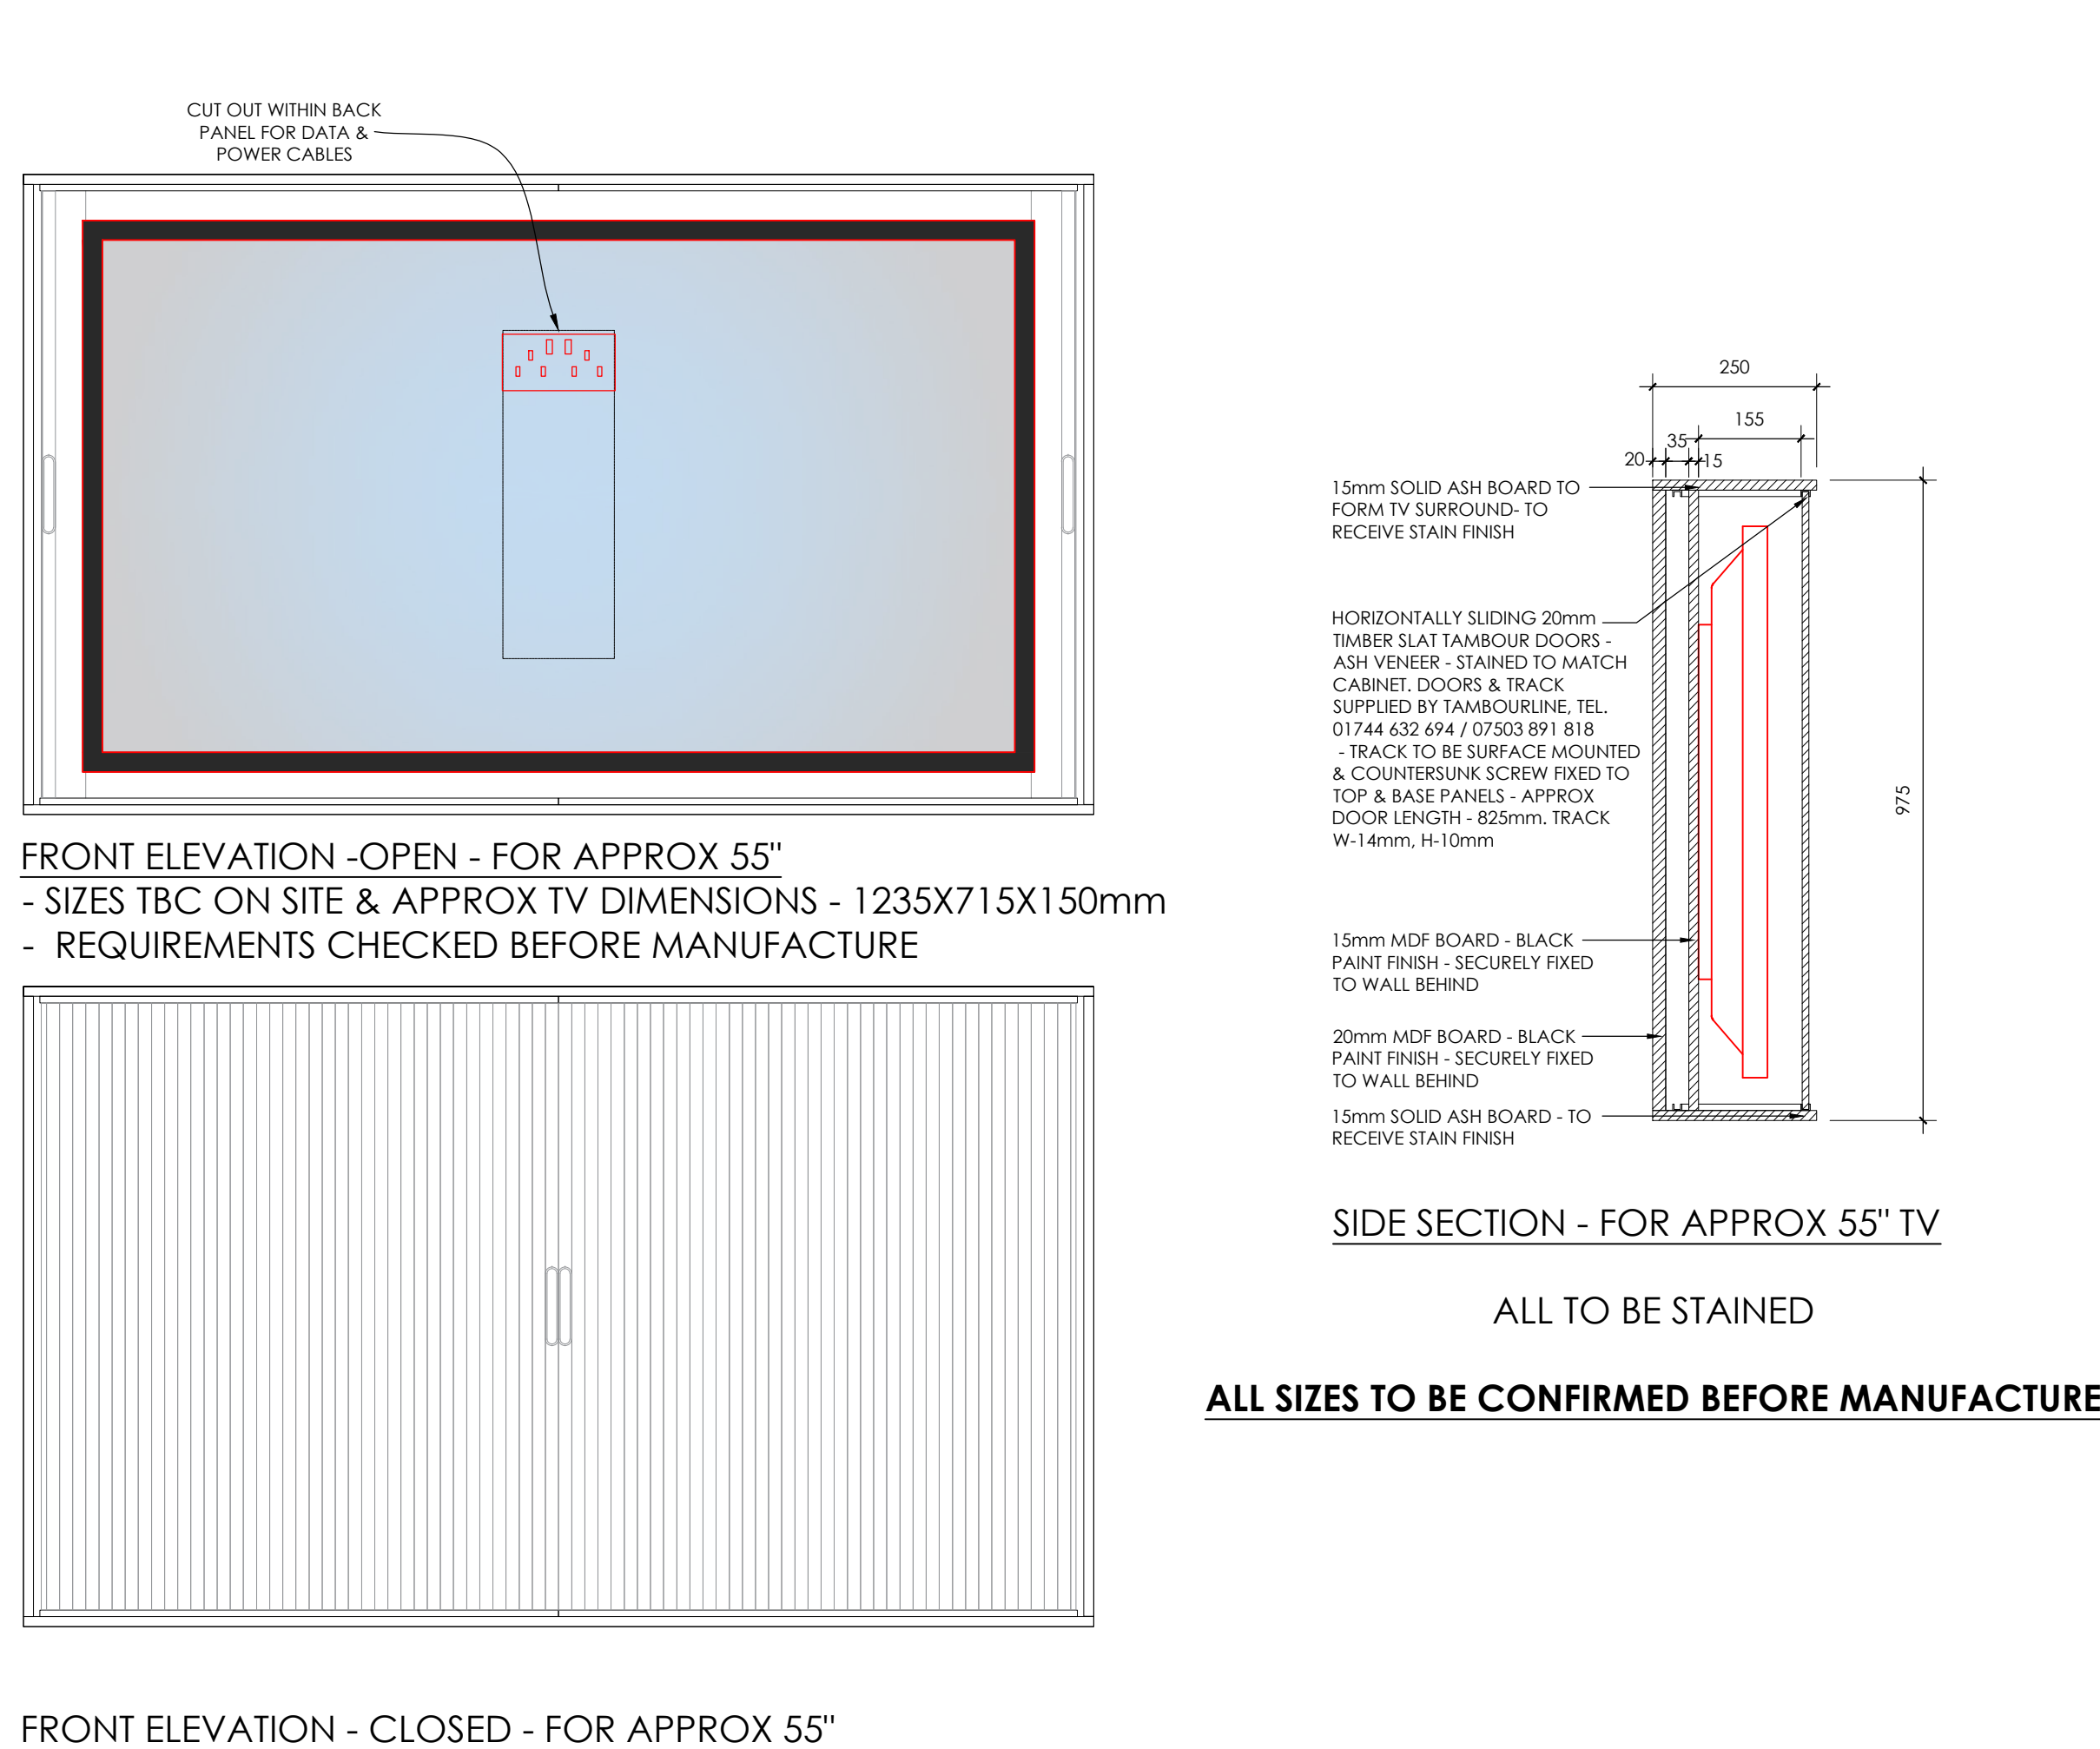
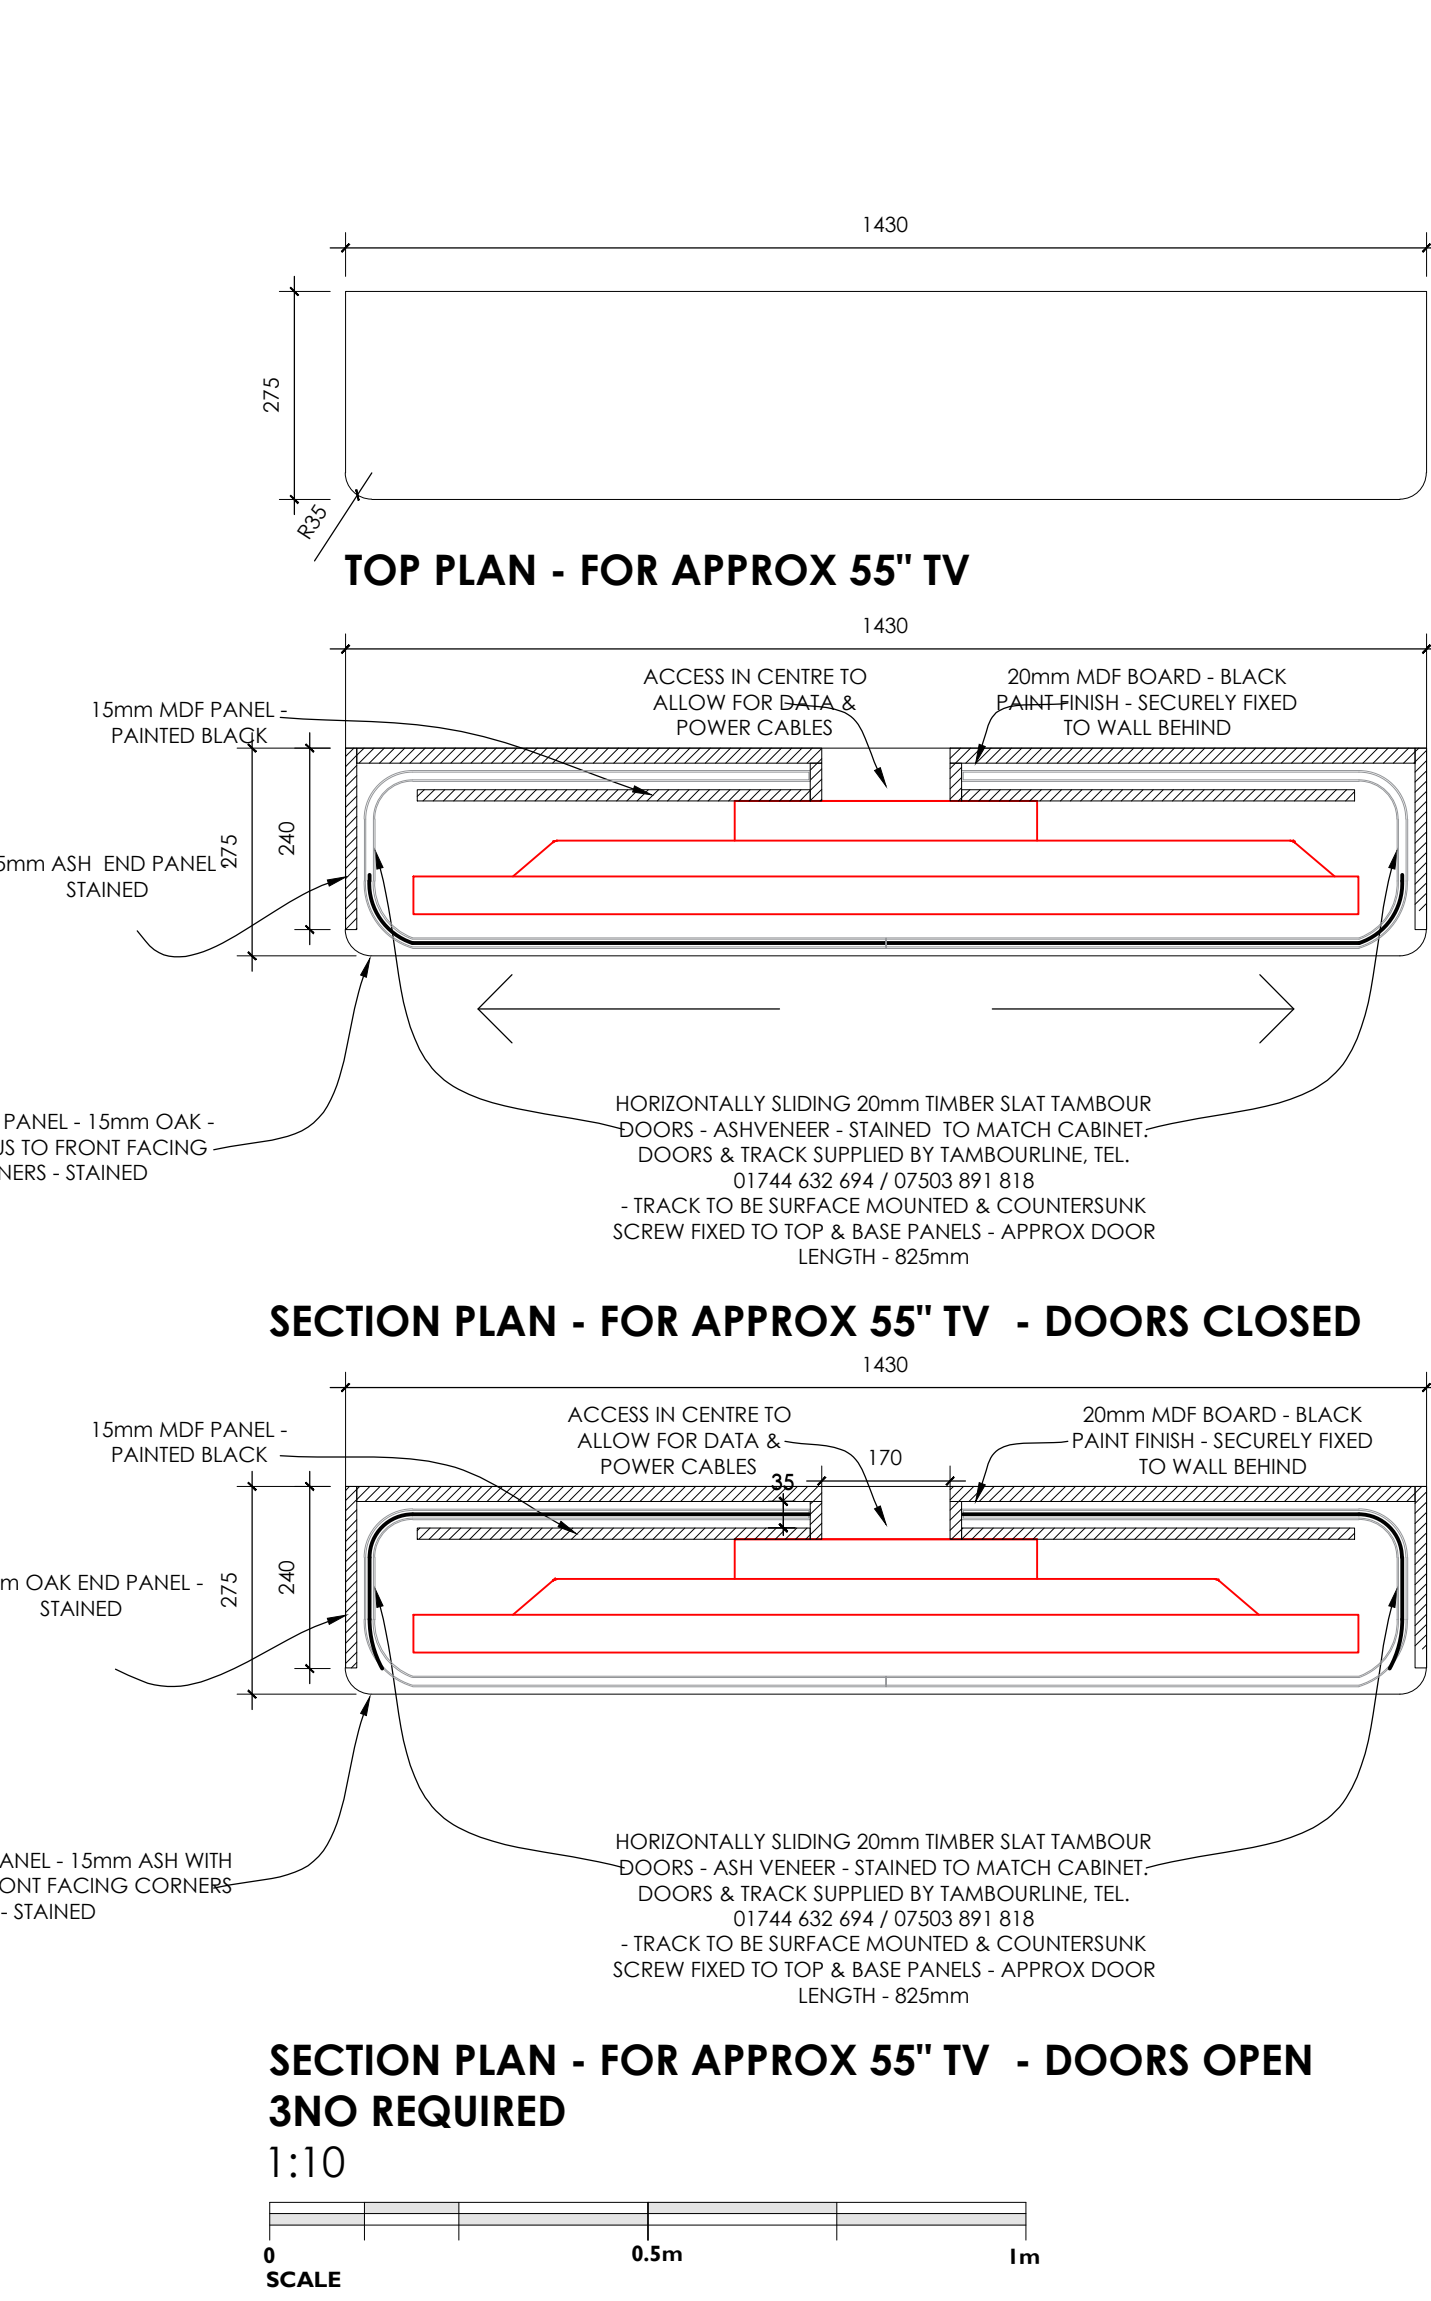
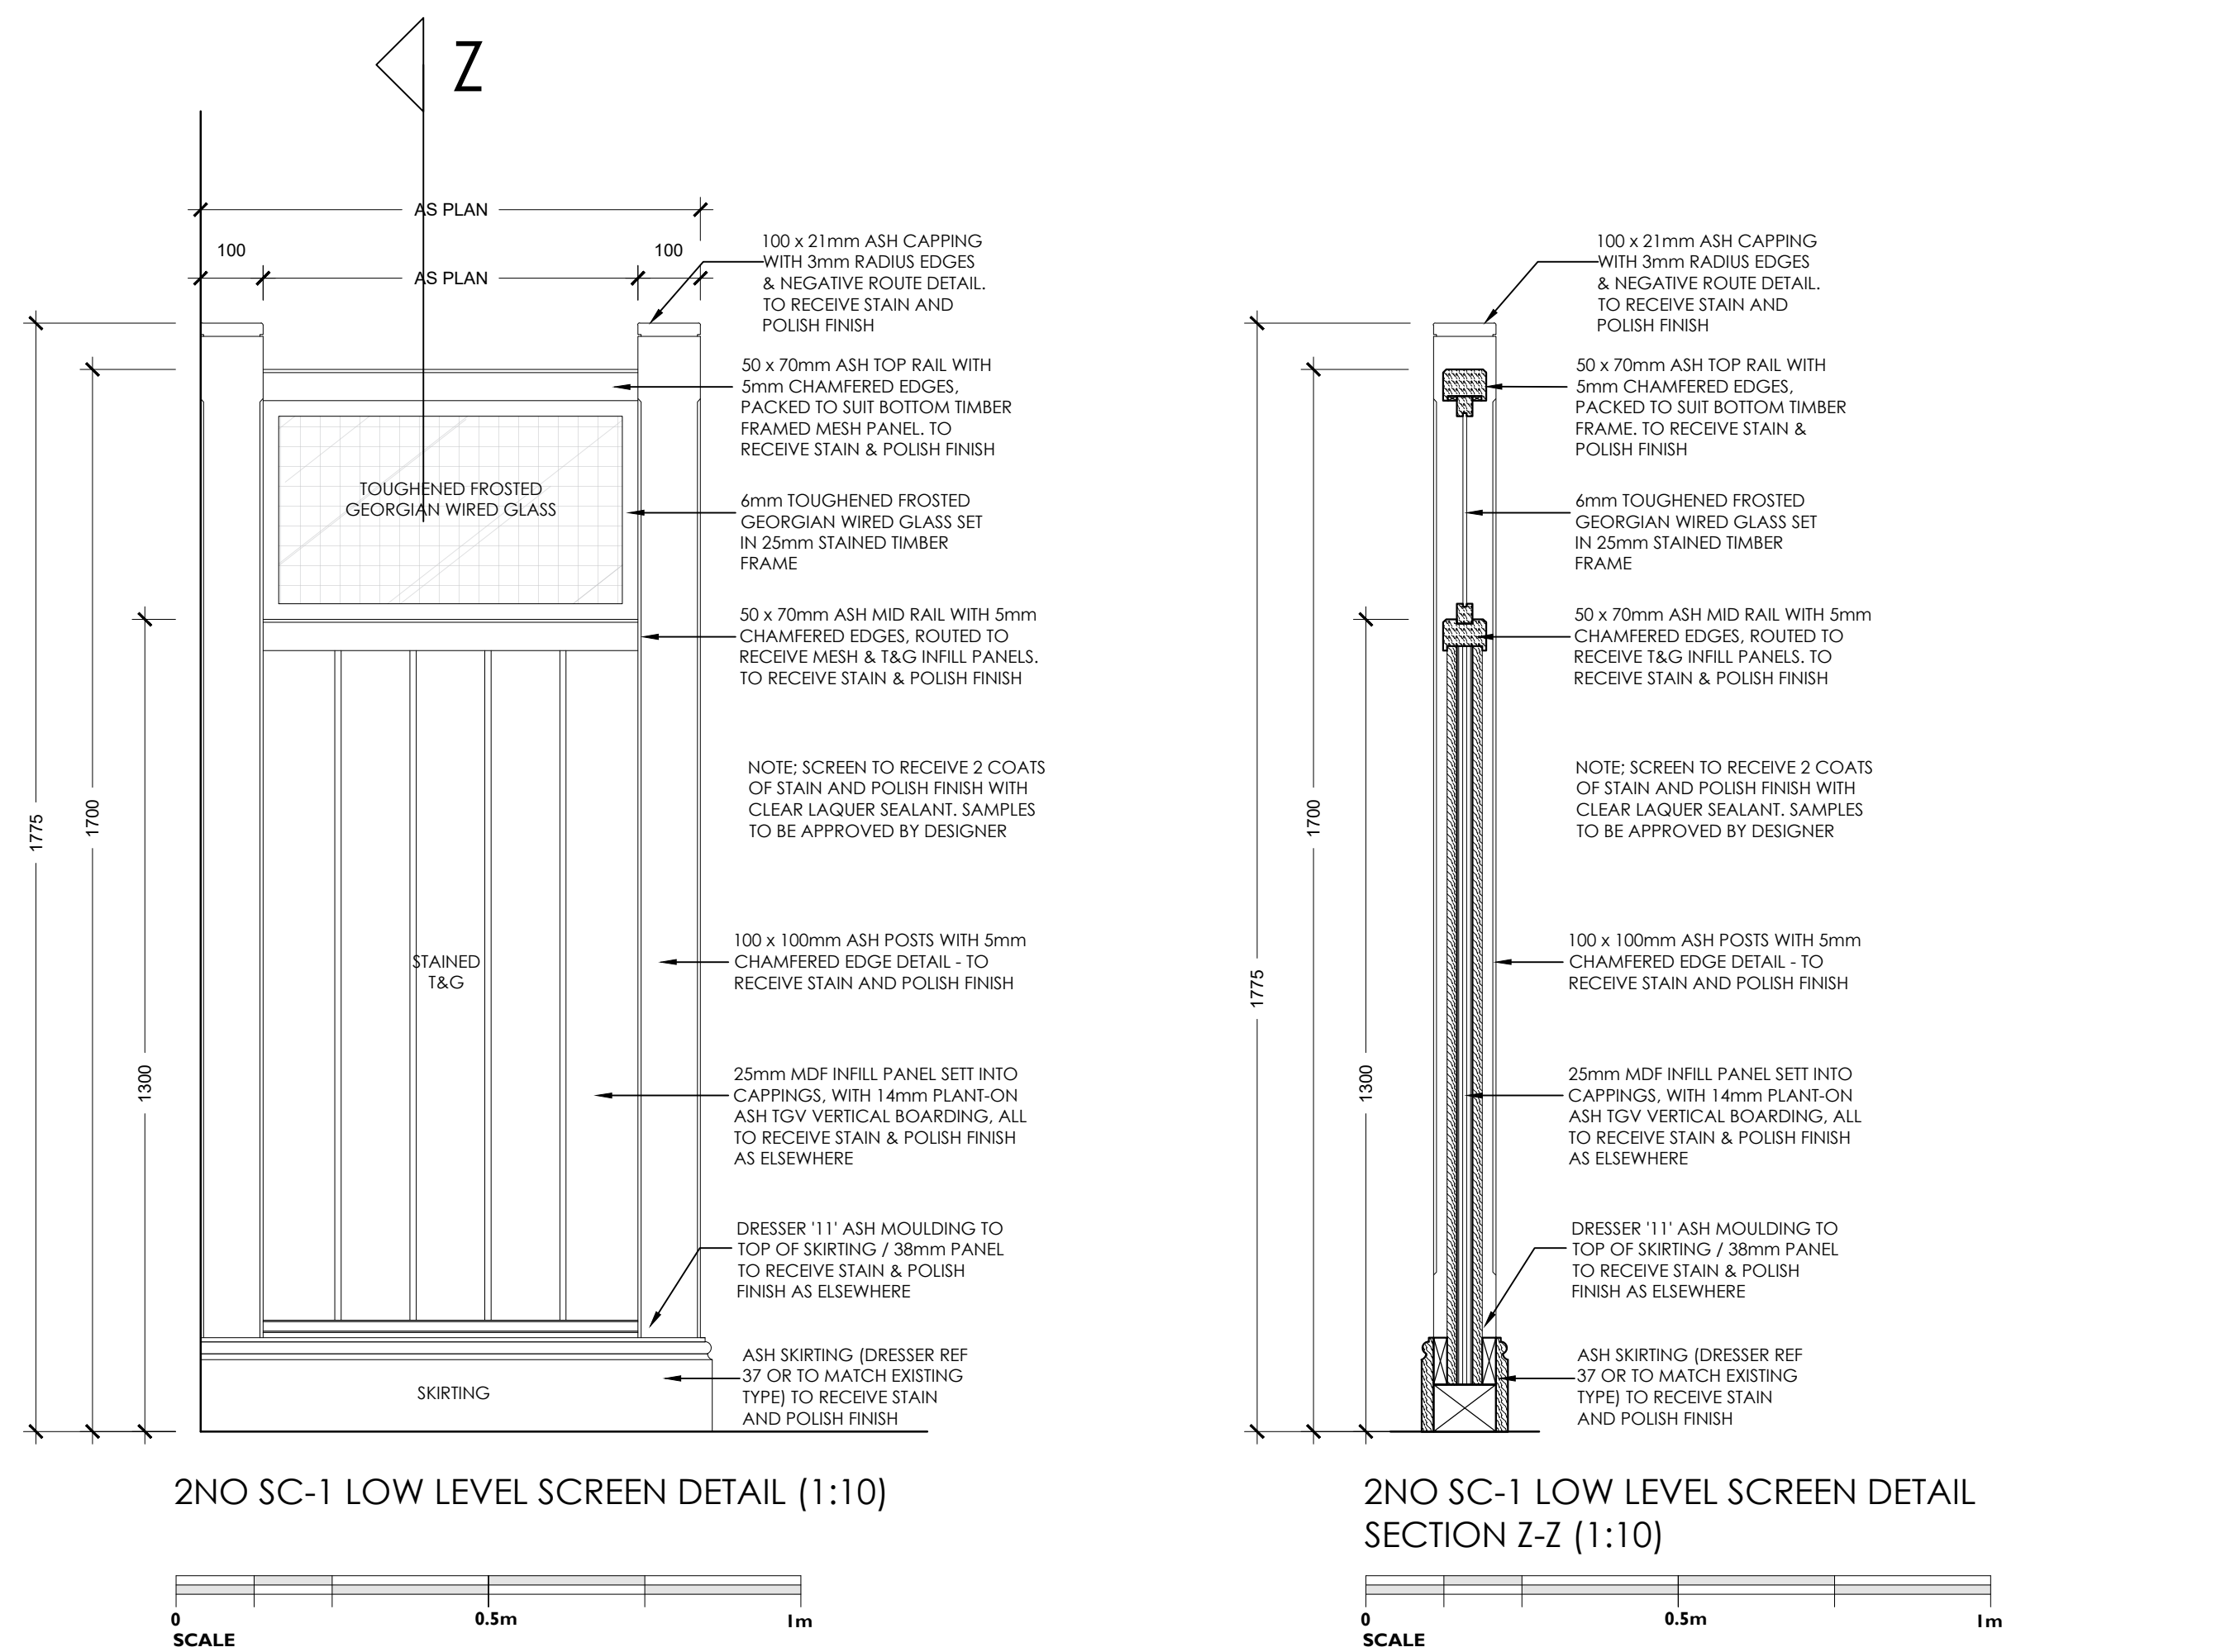
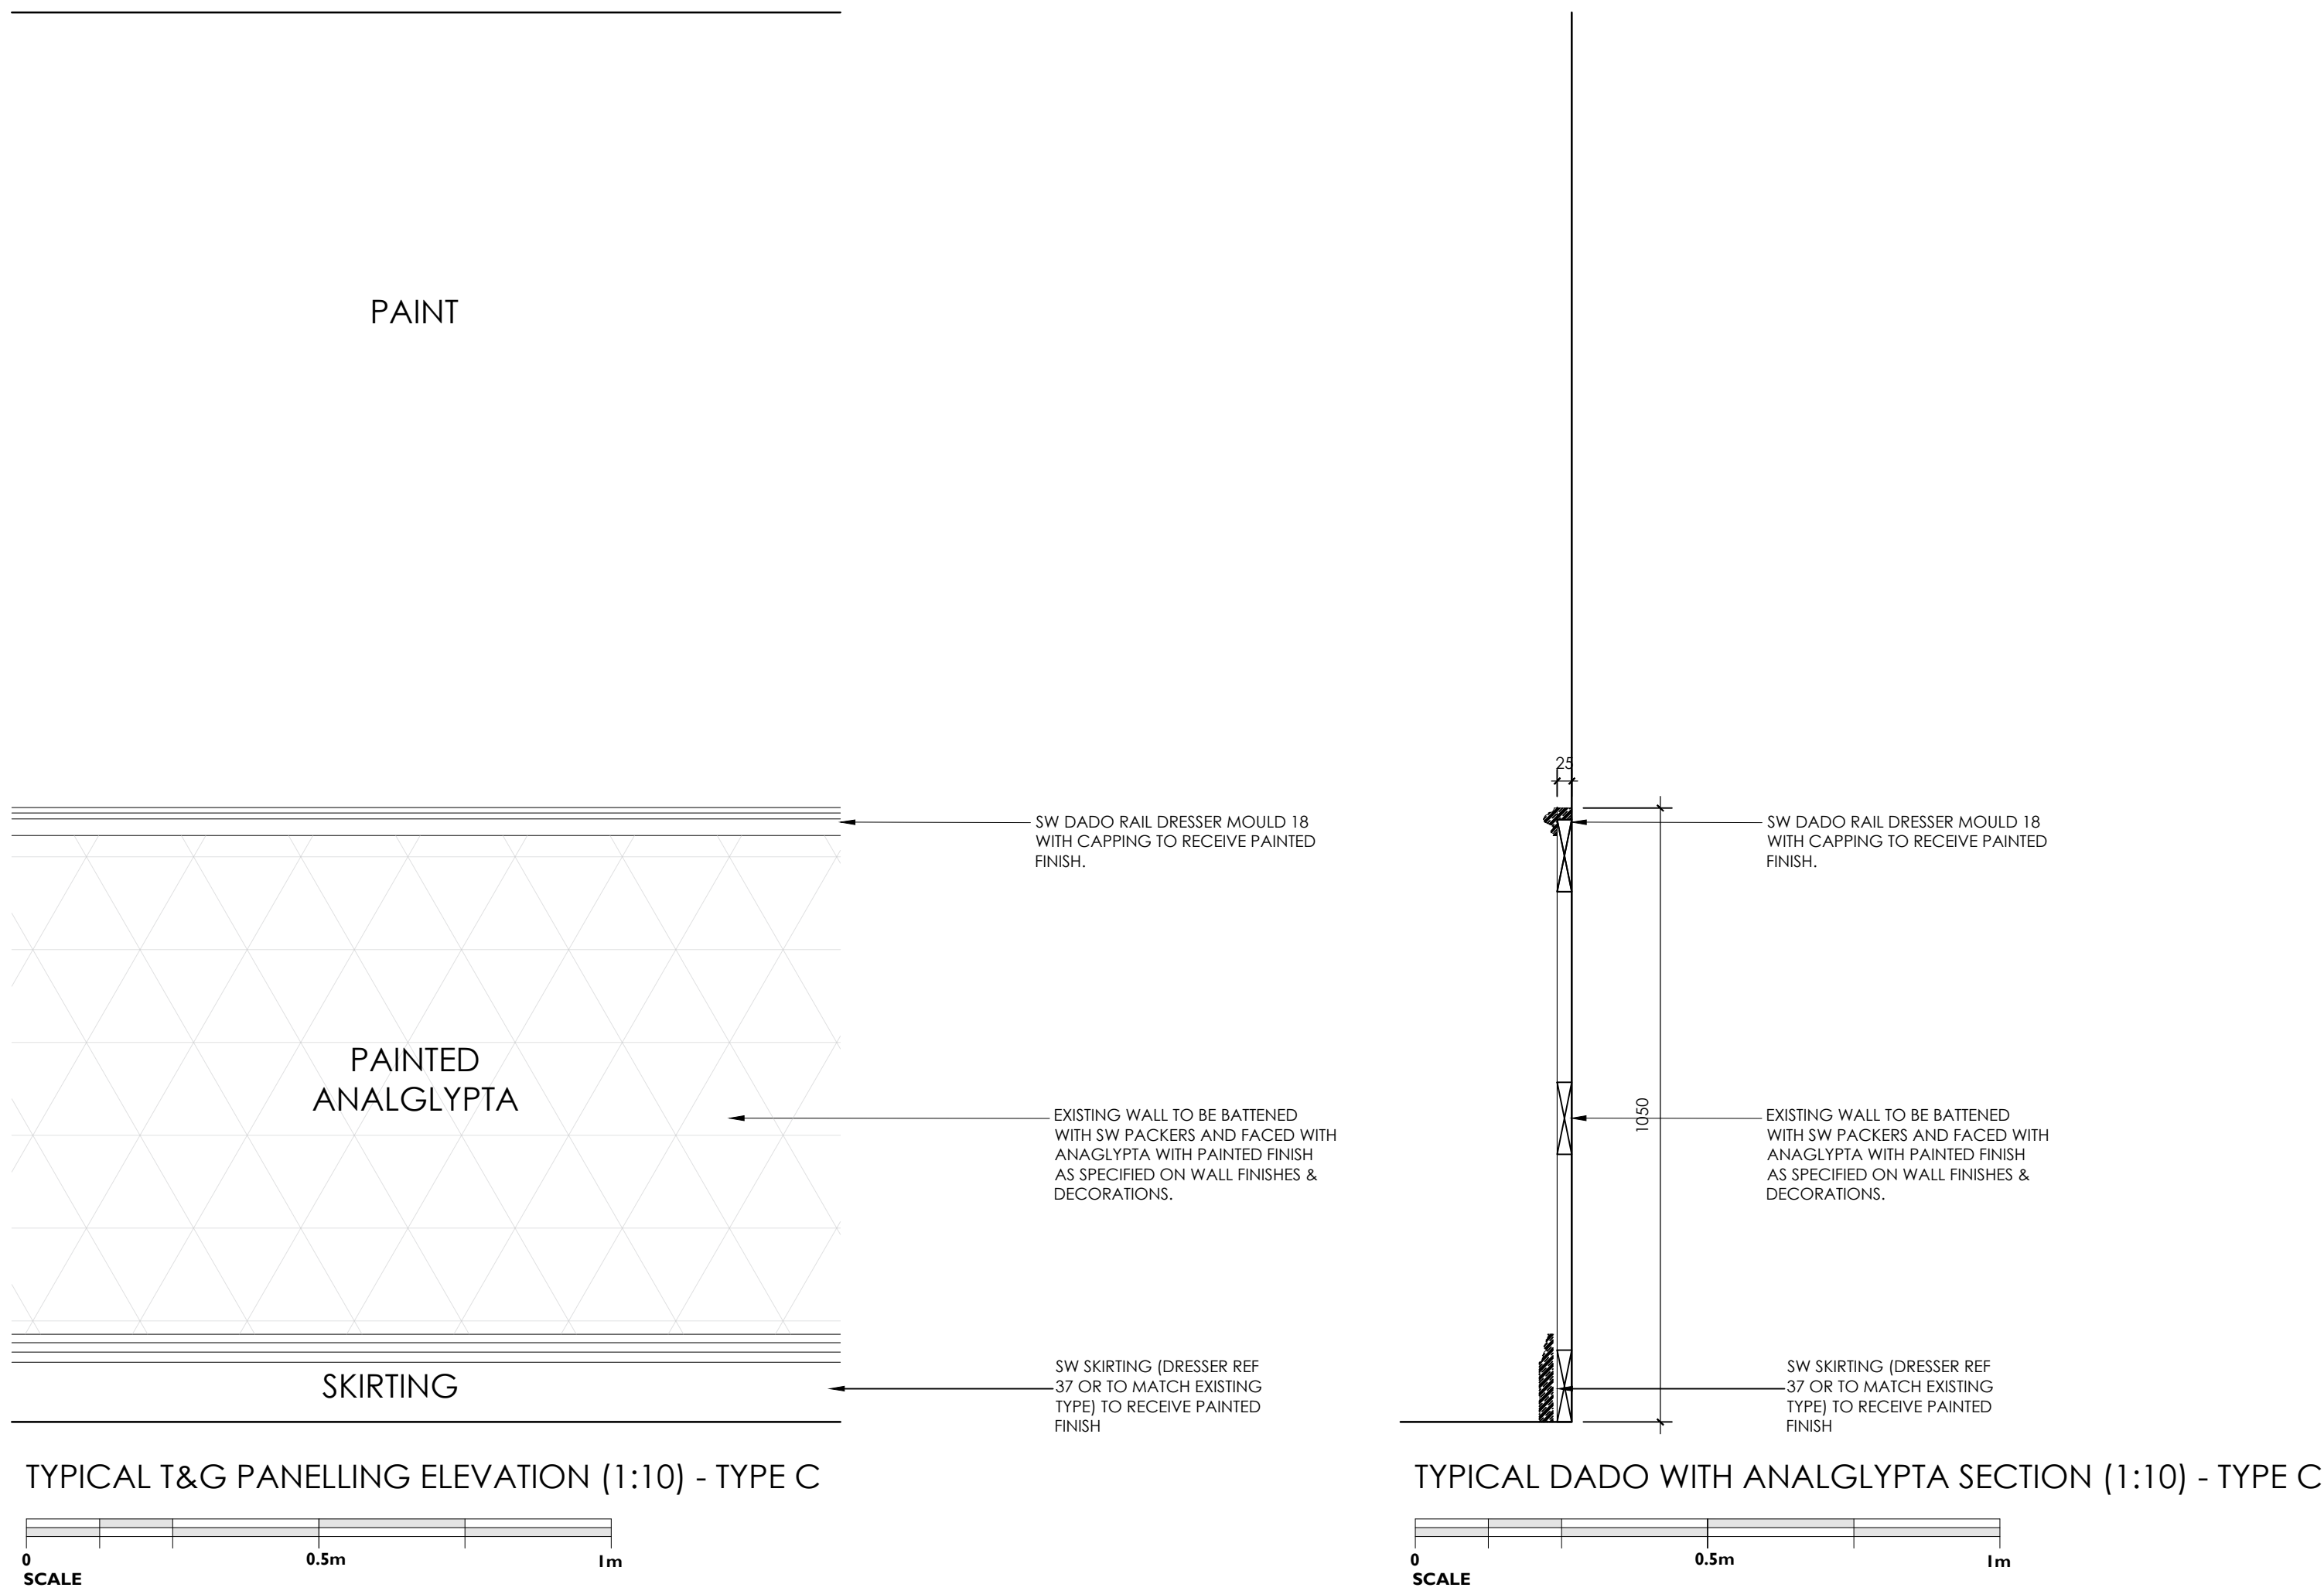


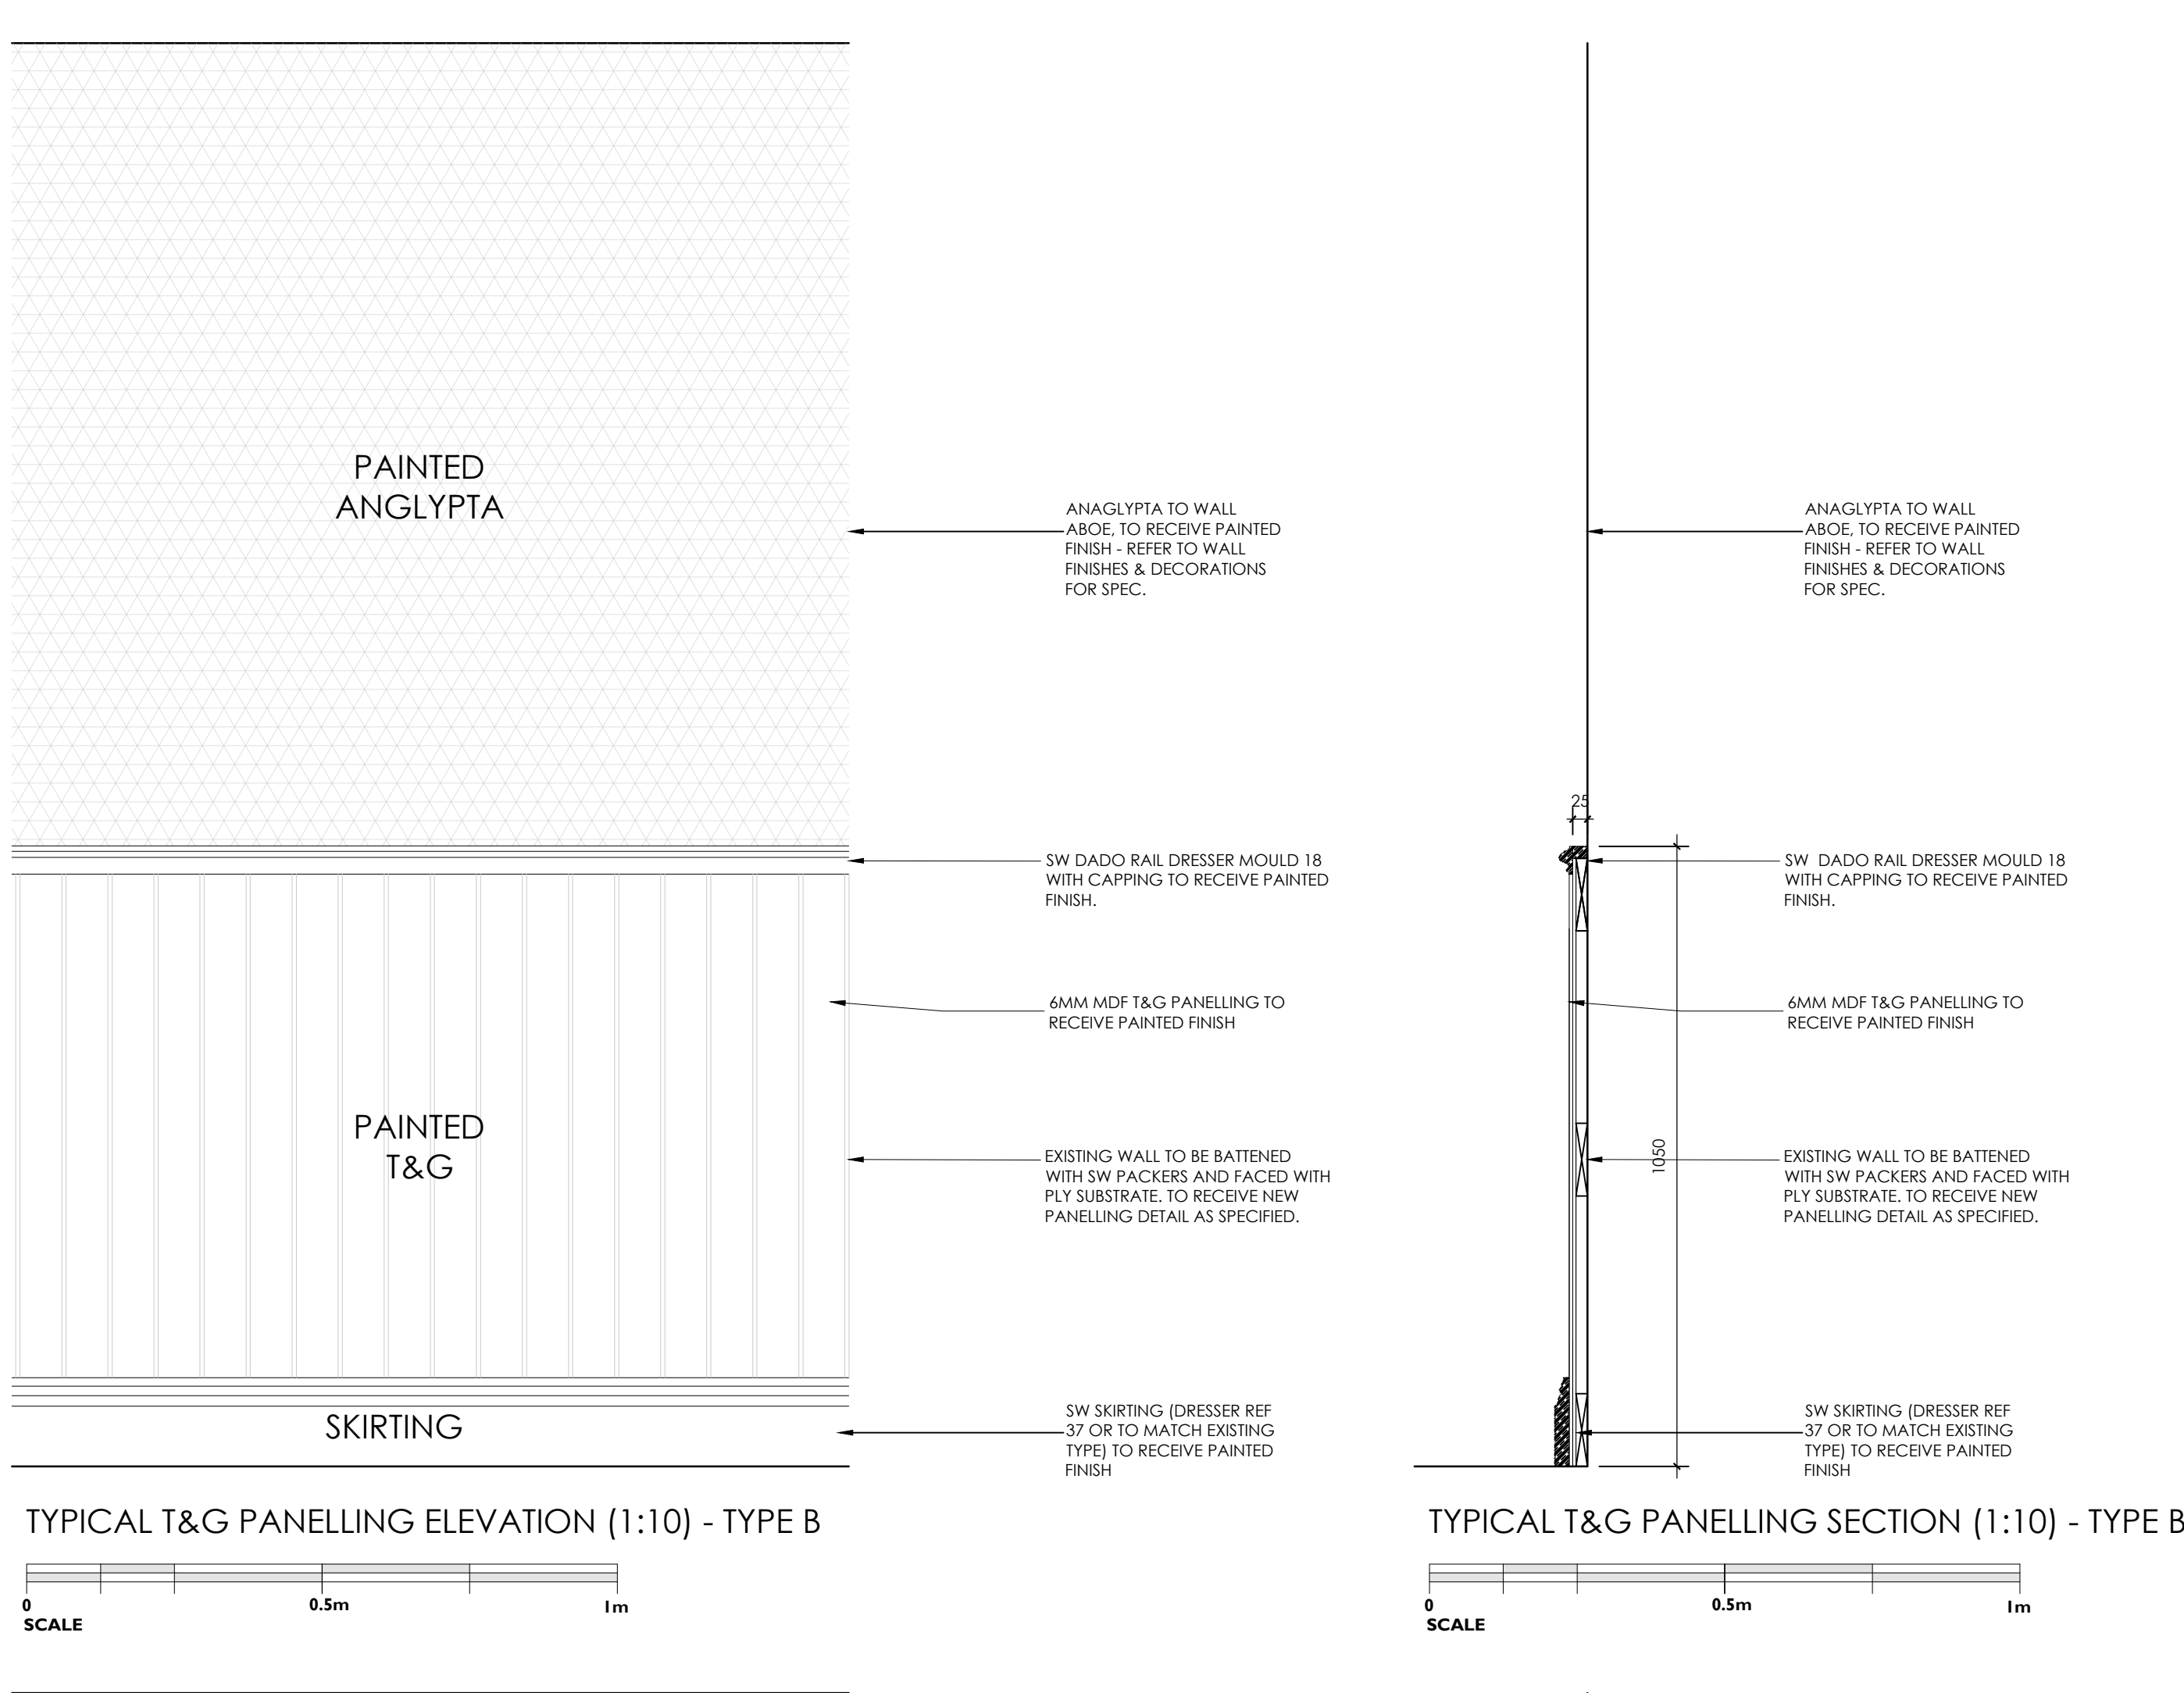

"Copyright in this drawing remains with the designer. Responsibility is not accepted for errors made by others in scaling from this drawing. All construction information should be taken from figured dimensions only. Check all dimensions on site. In case of any discrepancy, refer query to the designer."

	Rev			Description	By	Date
	INVENTIVE DESIGN ASSOCIATES ARCHITECTURE & INTERIOR DESIGN					
	57 Station Road, Cheadle Hulme Stockport, Greater Manchester SK8 7AA Company Reg No: 9251414					
	TRUST INNS The Brunswick 97 Piccadilly, Manchester M1 2DB JOINERY DETAILS 2 OF 2					
0161 428 0310 office@inventiveda.com www.inventiveda.com @inventiveda	DRAWN	JH	DATE	JAN 25	DRAWING NO.	22108-407
SCALE VARIES @ A0 REV. -						