


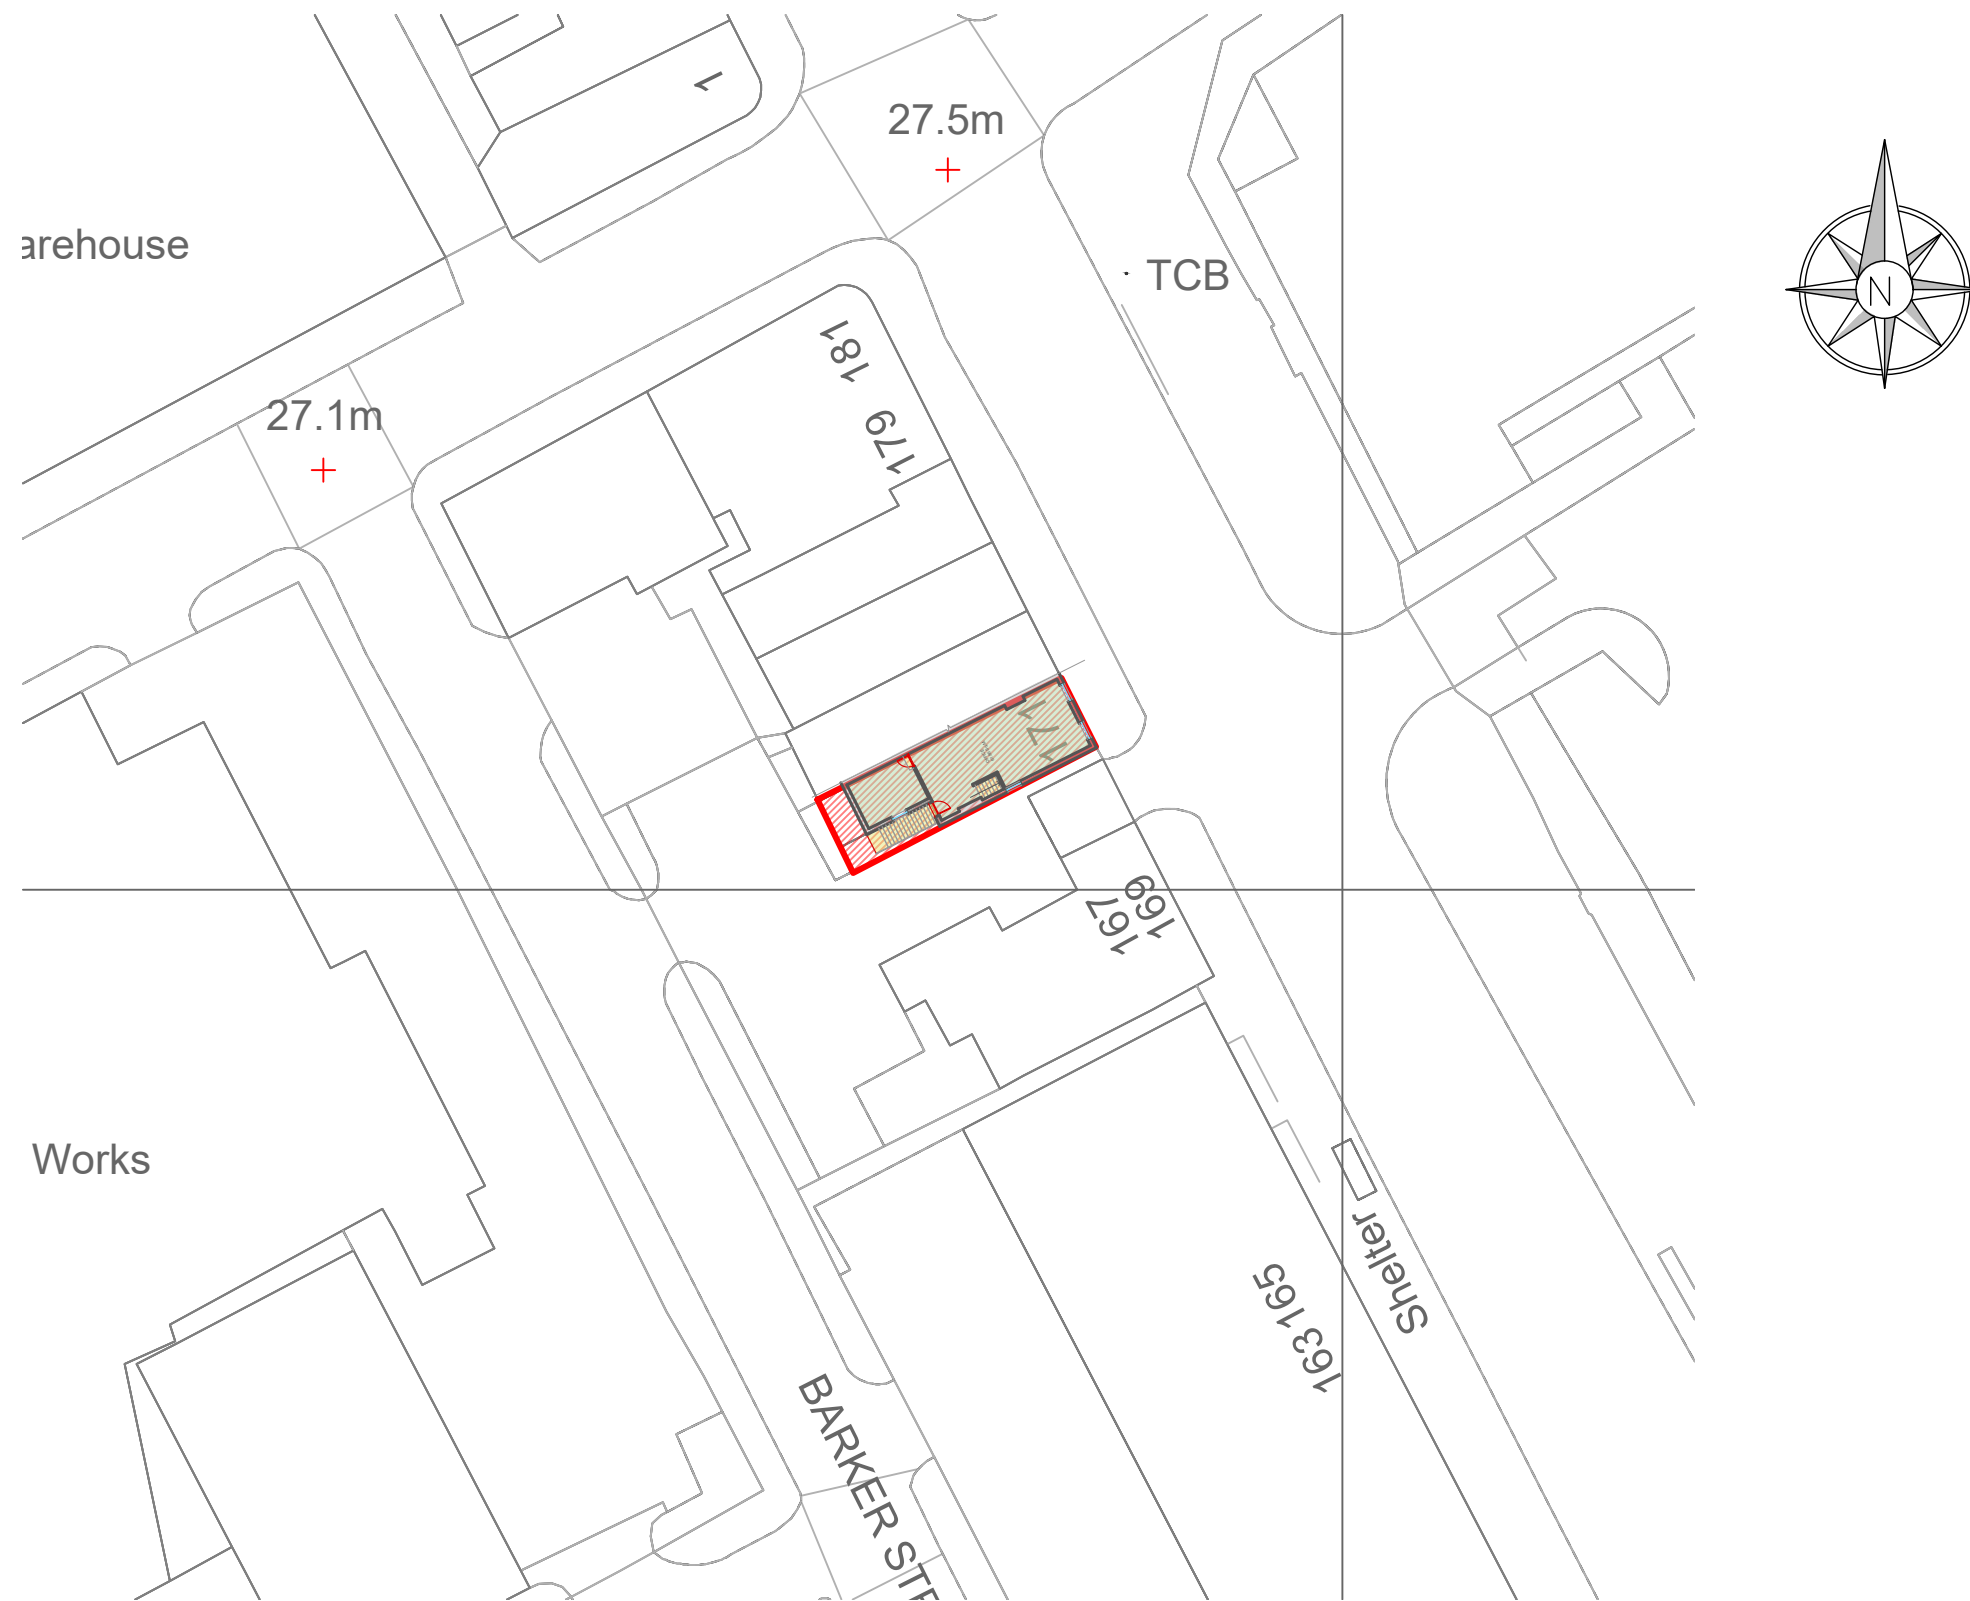


Existing Site Plan

General Notes

No.	Revision/Issue	Date

Firm Name and Address

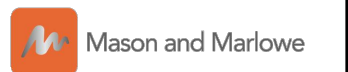

Mason and Marlowe Ltd.
Project Managers and Quantity Surveyors

5 Picadilly Place
Manchester, M1 3BR

Project Name and Address

171 Great Ducie ST., cheetahs
Hill, Manchester M3 1FF

Project

171 Great Ducie

Date

10/12/2024

Scale

1/500

Sheet

A3