
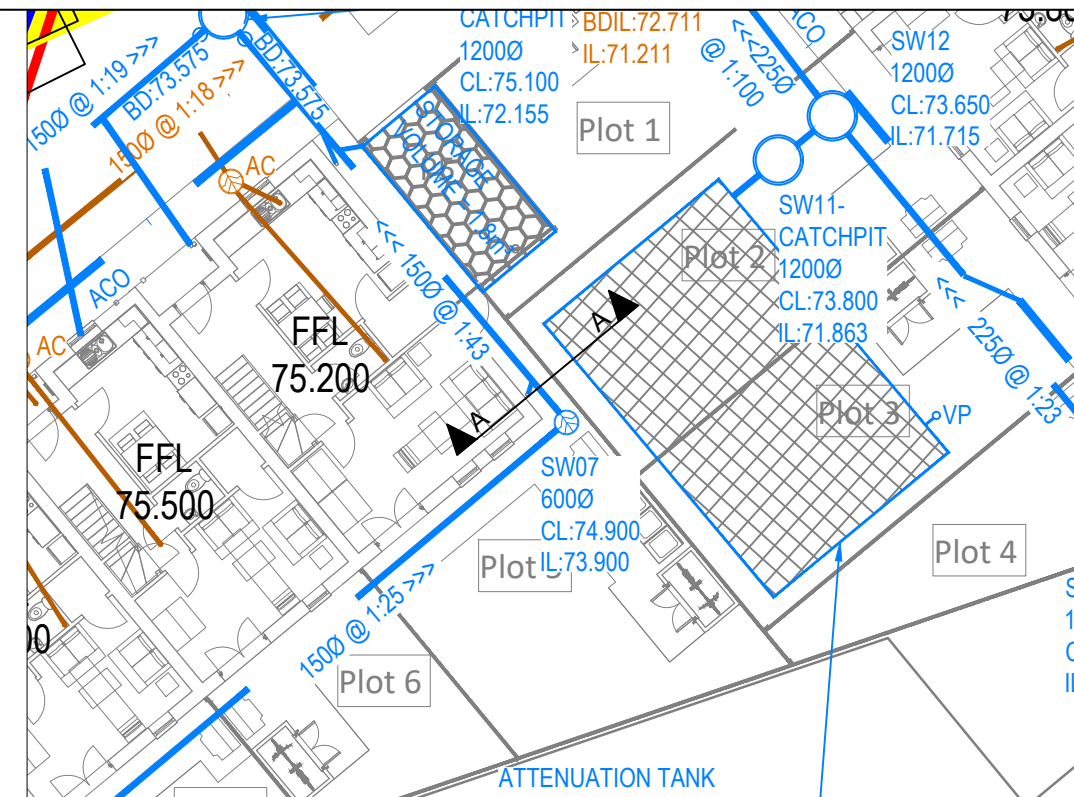


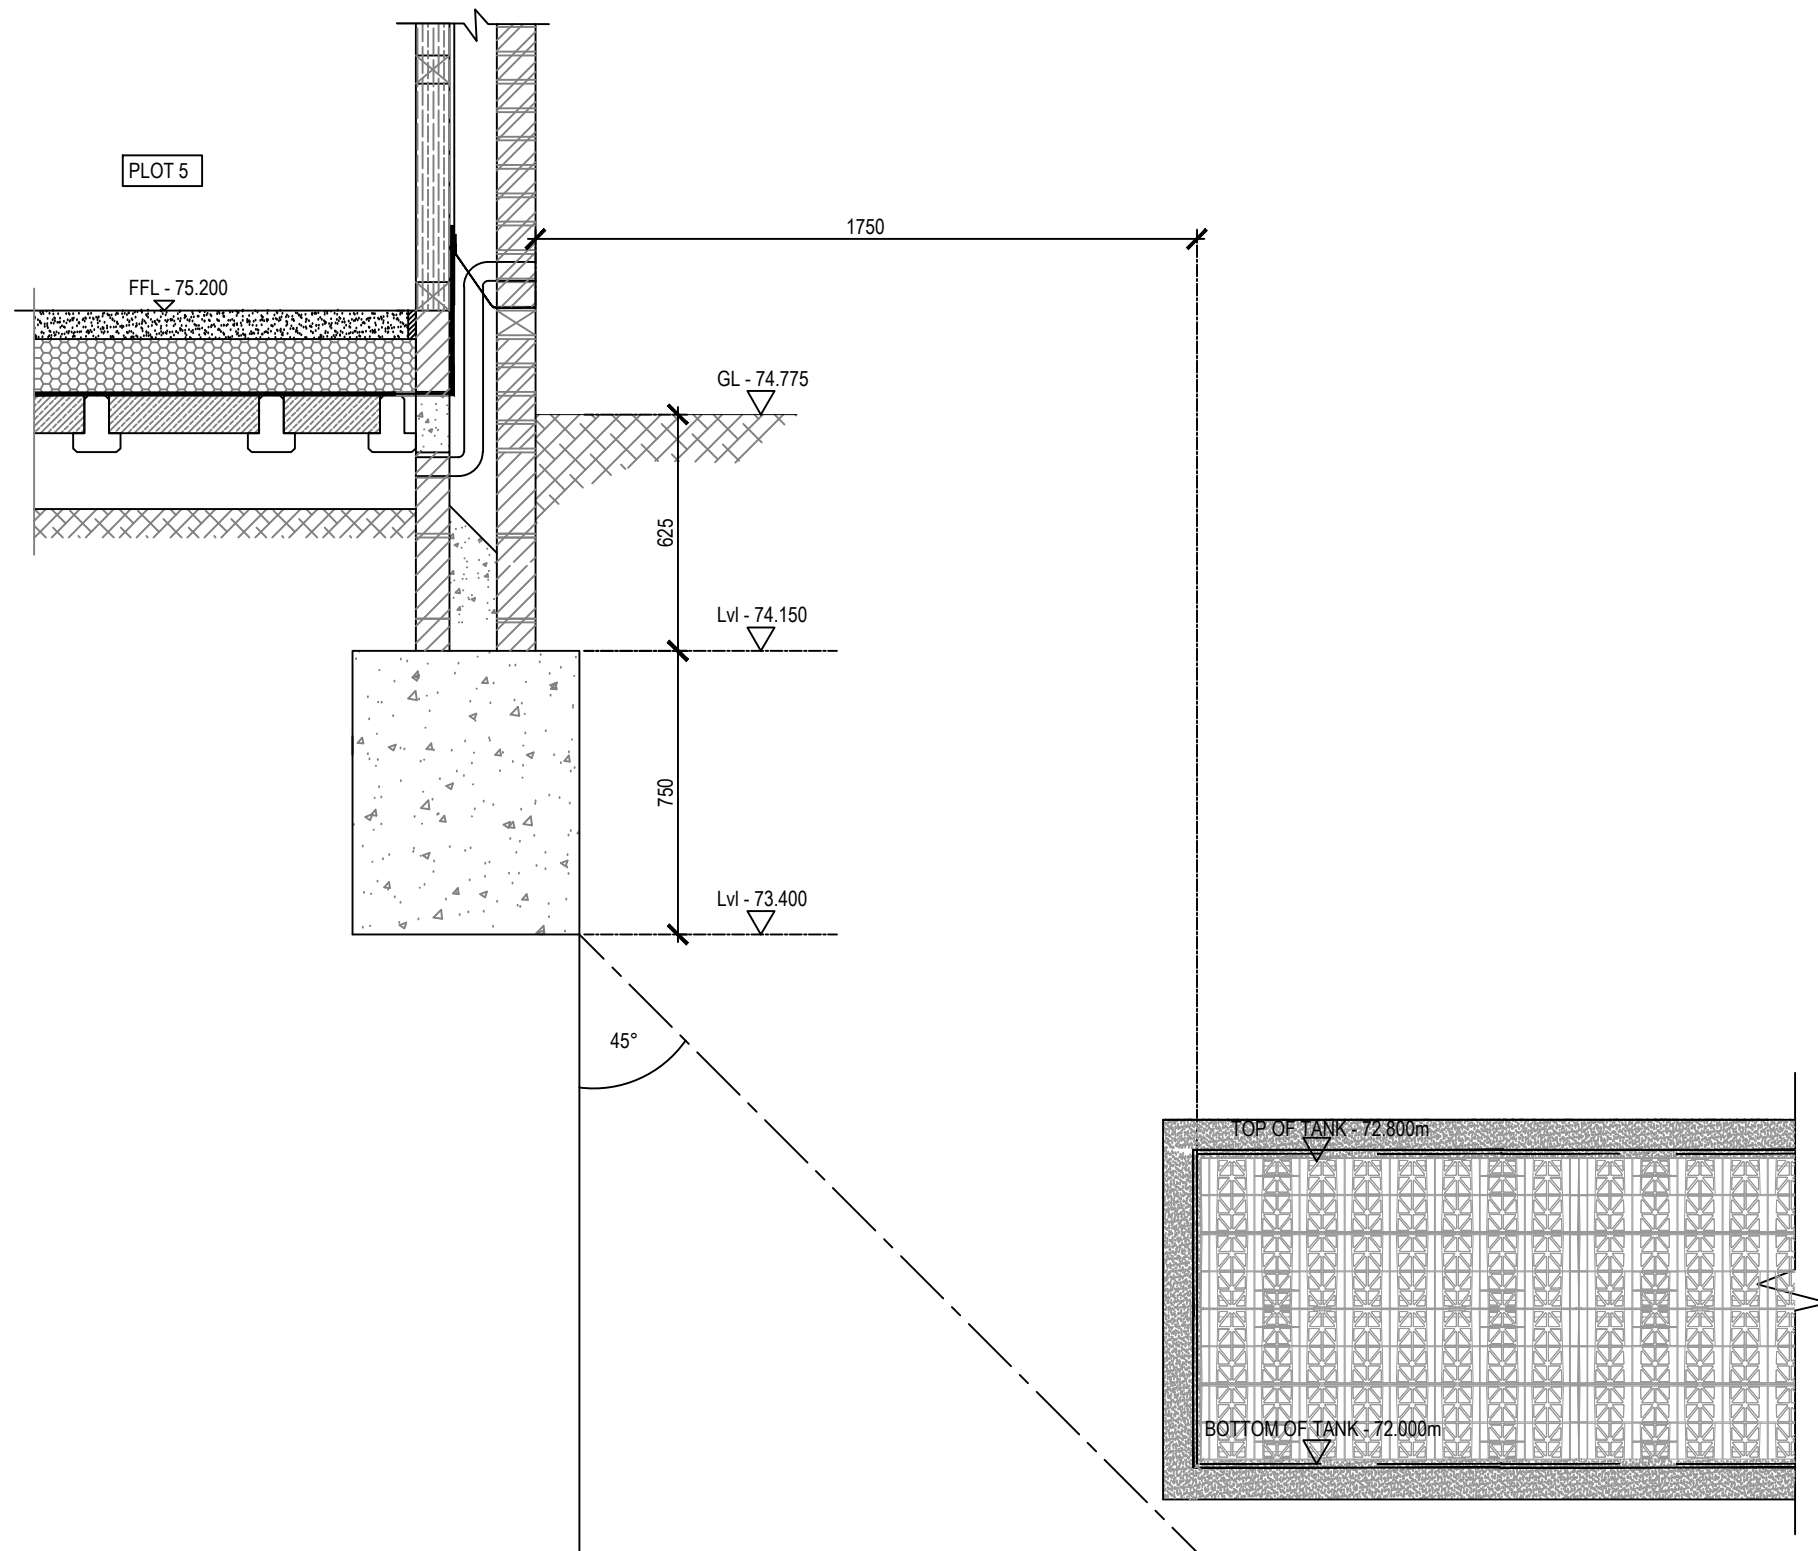

PLAN 1:200

P02	26.11.2024	PLOT 5 UPDATED	JPR	KOB
P01	25.11.2024	PRELIMINARY ISSUE	JPR	KOB
REV	DATE	DESCRIPTION	BY	APP
PROJECT: KENYONS LANE				
TITLE: PLOT 5 - ATTENUATION TANK SECTION				
STATUS: S2	PROJECT No: 222-100	DRAWING No: KLM-AJP-XX-DR-C-1030	REV: P02	

SCALE @ A3: 1:20	DESIGNED: JPR-	DRAWN: JPR	CHECKED: KOB	APPROVED: KOB	DATE: NOV 2024
------------------	----------------	------------	--------------	---------------	----------------