



MANCHESTER
CITY COUNCIL

Appendix E - Waste Management Strategy (v7.00 from September 2023)

Planning Application Number:

Date Submitted:

Estimated volumes / m2 required by the development

Will this property be used as a House in Multiple Occupation (HMO)?	Yes / No (delete as appropriate)
If this property will be used as an HMO , ^{CHILDREN'S CARE HOME} how many people do you intend to accommodate (5+)?	7 PEOPLE MAX

Low Rise Domestic

Waste Types	Capacity required (litres)	Number of bins required (per household)	Confirm what is to be provided (and whether the developer or the resident will be responsible for ordering these)
General refuse	140 standard / 240 in certain circumstances	1 x wheeled bin (possibly more for HMO)	2ND 240L
Pulpable Recycling	240	1 x wheeled bin (possibly more for HMO)	2ND 240L
Mixed Recycling	240	1 x wheeled bin (possibly more for HMO)	2ND 240L
Garden Waste	240	1 x wheeled bin (possibly more for HMO)	1ND 240L
Food Waste	23	1 x 23 litre caddy (Possibly more for HMO)	2ND 23L

MANAGEMENT COMPANY RESPONSIBLE
ORDERING BINS



MANCHESTER
CITY COUNCIL

www.manchester.gov.uk

High Rise Apartment Developments ~~N/A~~

0.43m² has been provided per apartment for the containers, with extra space for residents to access each container and space for staff to manoeuvre each container for collection. (different for purpose-built student accommodation – see guidance)	Yes / No (delete as appropriate) How many of each container do you plan to provide? _____ x general refuse x 1100 litre (based on 110 litres per apartment) _____ x pulvable Recycling x 1100 litre (based on 55 litres per apartment) _____ x mixed recycling x 1100 litre (based on 55 litres per apartment) _____ x food waste x 240 litres (based on 10 litres per apartment) _____ x garden waste (if applicable) x 240 litres
Is it as easy, or easier, for residents to recycle, as it is for them to dispose of general waste?	Yes / No (delete as appropriate)

Commercial Developments

Please state number of bins you propose, showing calculations where appropriate.

General Waste - Dry recycling (include material type details) - Food Waste - Industrial Waste - Other -	
Has / will a contract be obtained with a licenced waste carrier?	Yes / No (delete as appropriate)

Mixed Use Developments

Are the stores for residential and commercial waste completely separate from each other, with residents having no access to the commercial store and the commercial units having no access to the residential store?

~~Yes~~ / No
(delete as appropriate)

Internal Stores (Residential and Commercial)

Please provide details of internal stores / segregation of waste and recycling.

KITCHEN TO HAVE INTERNAL STORAGE
FACILITIES UNDER SINKS

Storage Areas for Waste Containers (Residential and Commercial)

Please provide details of container stores, attaching plans if appropriate.

SEE PLAN

Ensure all bins in the store are accessible

☒

Ensure recycling facilities are as easy to access as general refuse

☒

Please confirm details of waste store ventilation and hygiene / cleaning proposals

Ventilation -

OPEN SPACE

Hygiene -

MANAGEMENT CONTROLLED

Please provide details of who will be responsible for placing the bins at the collection point and returning them to the store / property promptly e.g., resident / management company

MANAGEMENT COMPANY


Please ensure that you have attached:

Detailed plans of bin stores	☒
Location plans showing stores	☒
Location plans showing the proposed collection point and the route the collection vehicle will take (please refer to the Road, Vehicle and Waste Operative Access Specification – paying particular attention to turning space and reversing)	☒

Please ensure that you have completed this form in accordance with the latest version of GD04 Waste Storage and Collection Guidance for New Developments – v.7 September 2023, read in conjunction with the Waste and Recycling Service Standard found on the Council website.



RECREATIONAL AREA

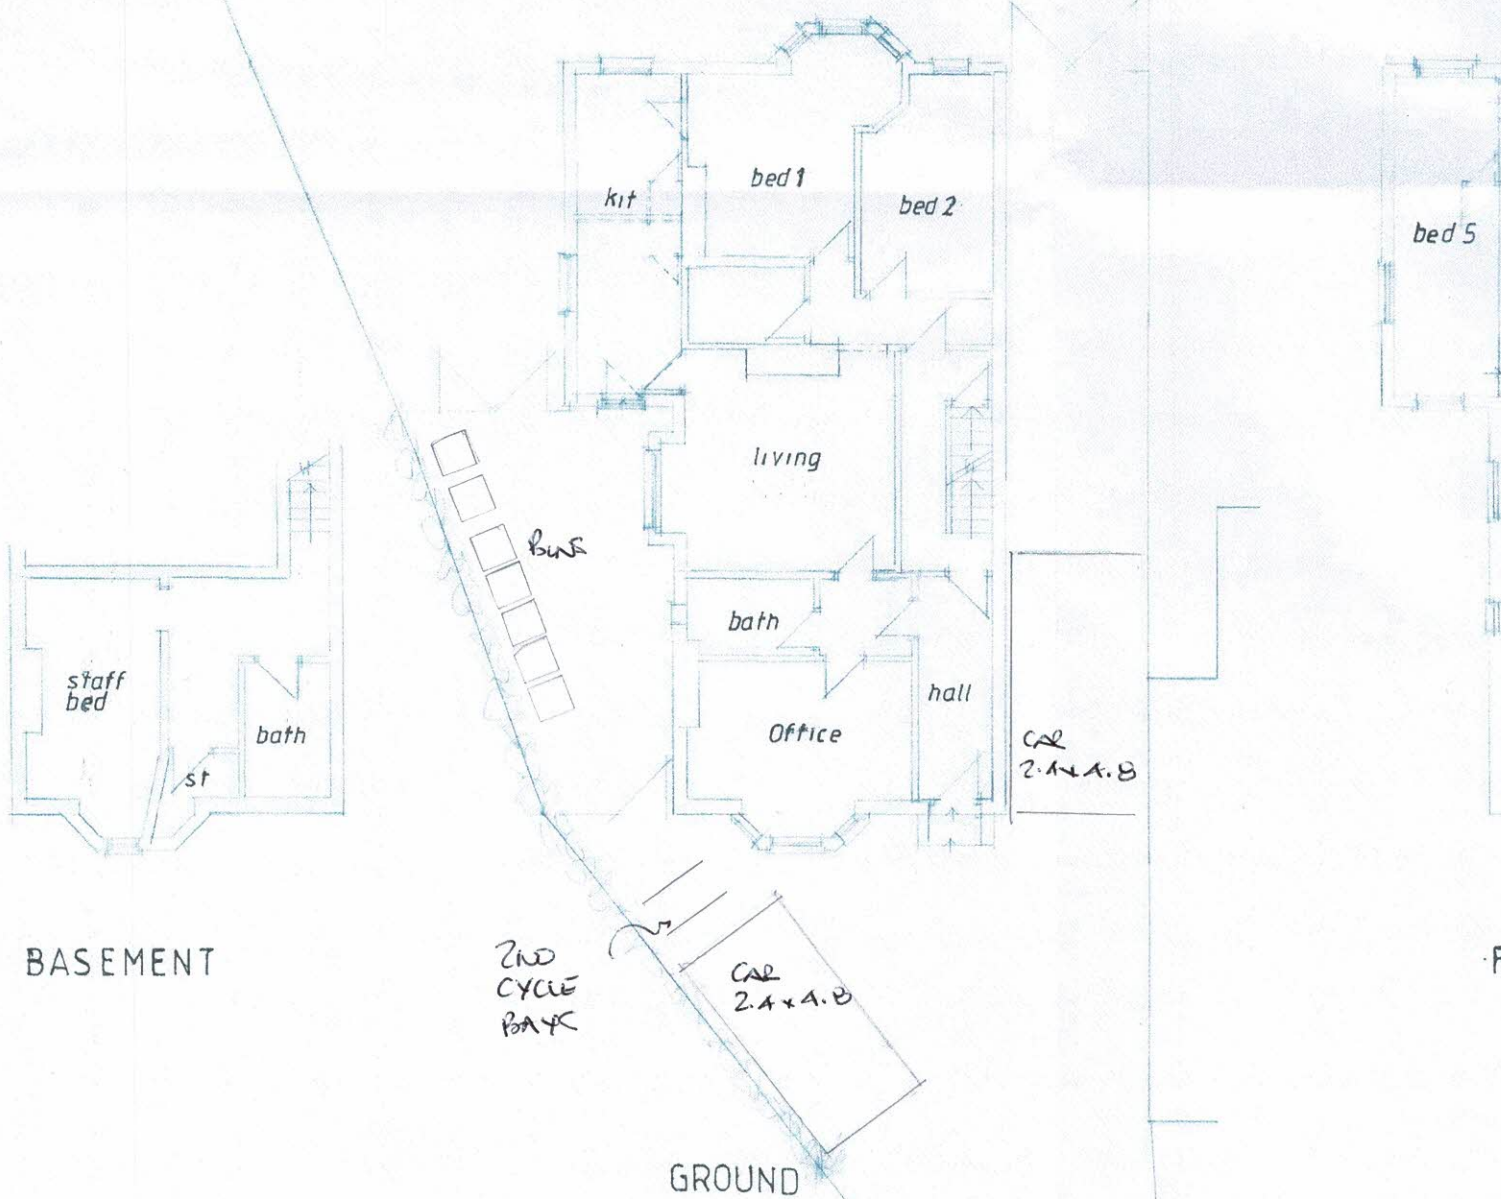

BASEMENT

2ND
CYCLE
BAY

GROUND

SITE PLAN AS PROPOSED
46 BUCKHURST ROAD
LEVENSHULME M19 2DS

Scale 1:400 A4
N200X