


Foundation and Wall Detail - 600mm Foundation - Concrete Slab.

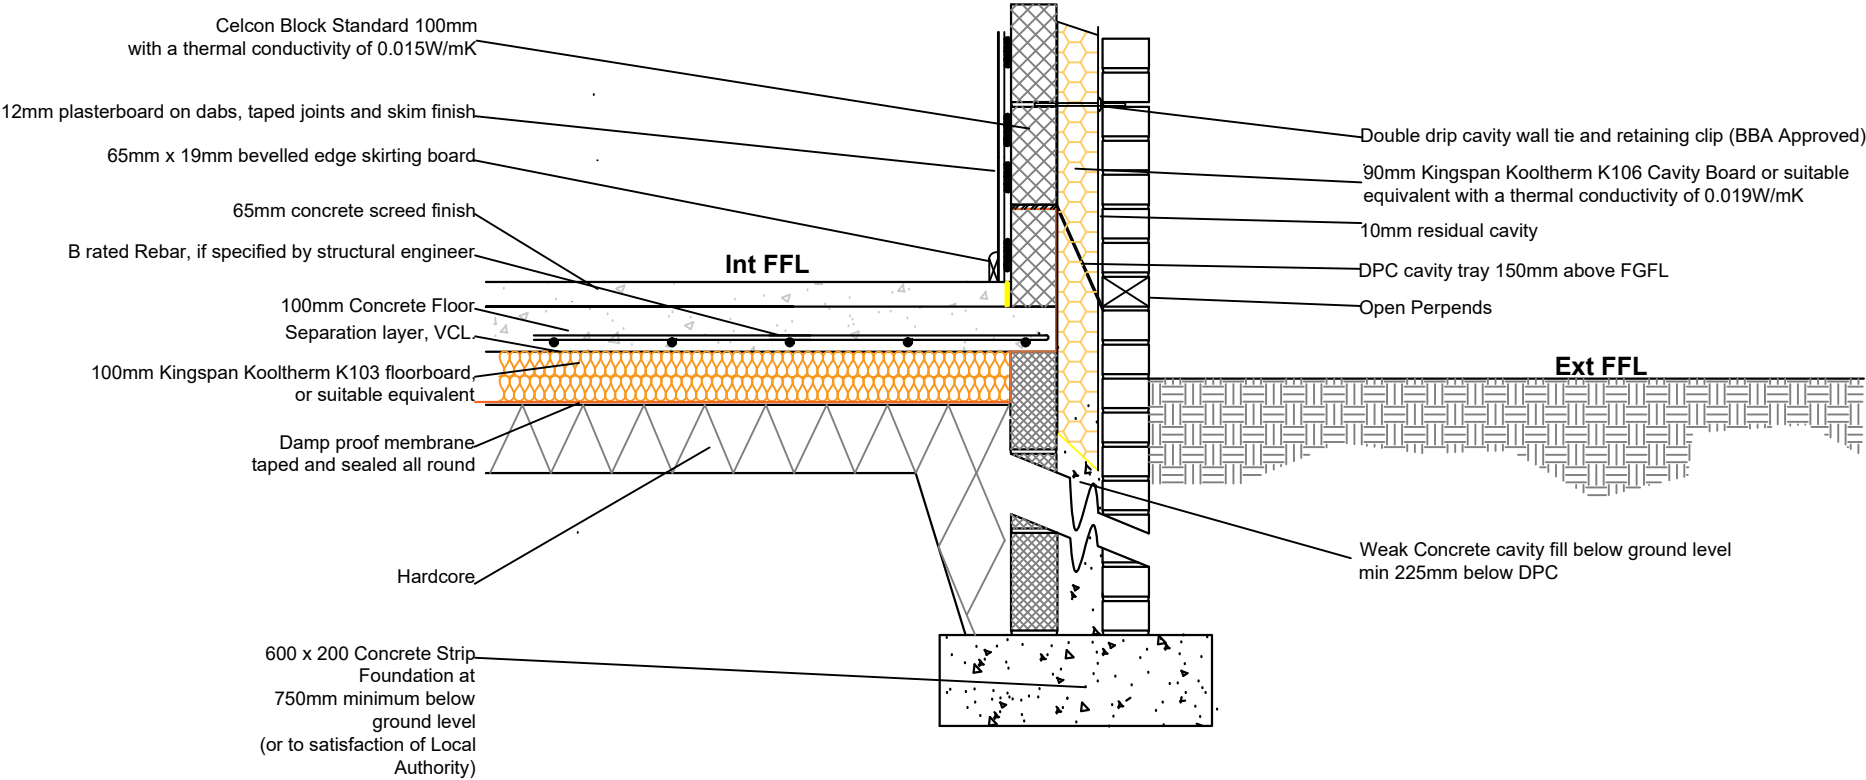

Richard Harris - Technical Officer
Manchester Equipment & Adaptation Partnership
Directorate for Children and Families
Manchester Local Care Organisation

Phillips Park Rd
Bradford
Manchester M11 3FU
Office Tel : 0161 277 1704
Mobile No : 07944 483 766

Project : Full G/F Measure +
Boundary

Gemma Western
35 Carsdale Rd
Wythenshawe
Manchester
M22 0LS

Drawn By :

R.H.

Scale :

1:50

Date :

28/01/2025

Paper Size :

A3



Manchester
Equipment &
Adaptations
Partnership