

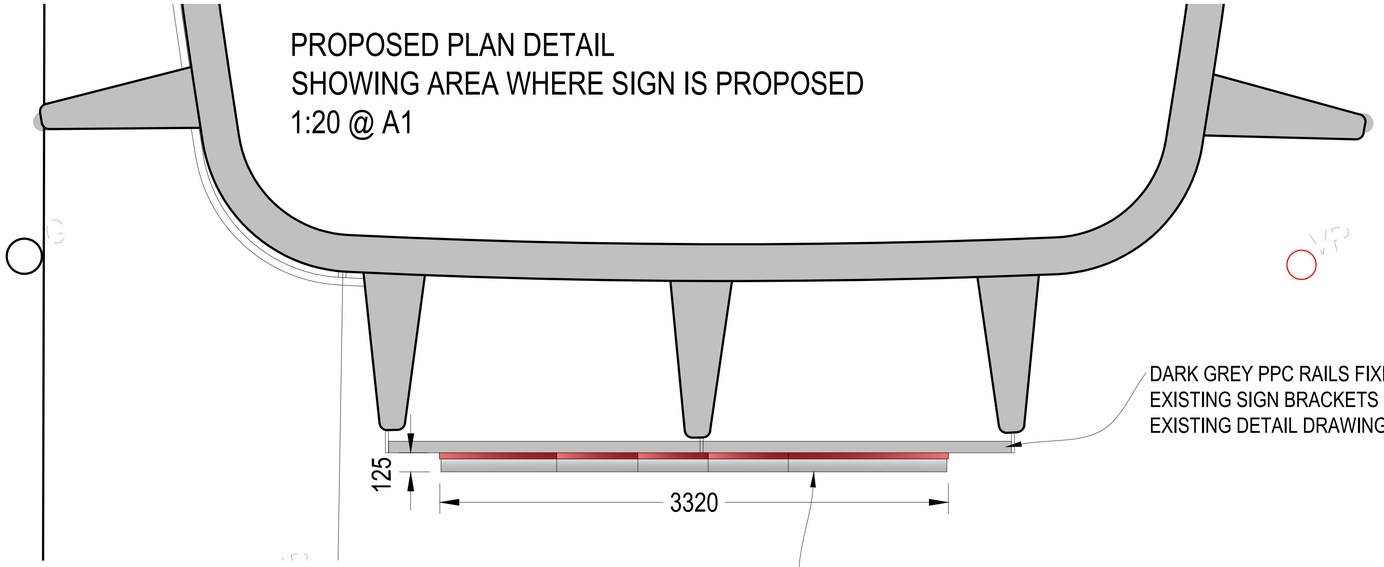



PROPOSED PLAN DETAIL
SHOWING AREA WHERE SIGN IS PROPOSED
1:20 @ A1

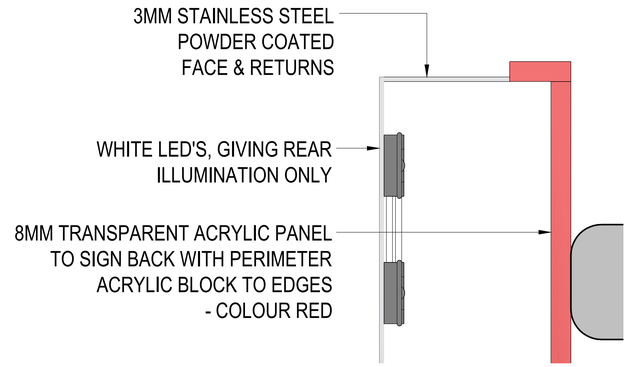

PROPOSED SECTION DETAIL A
1:2 @ A1

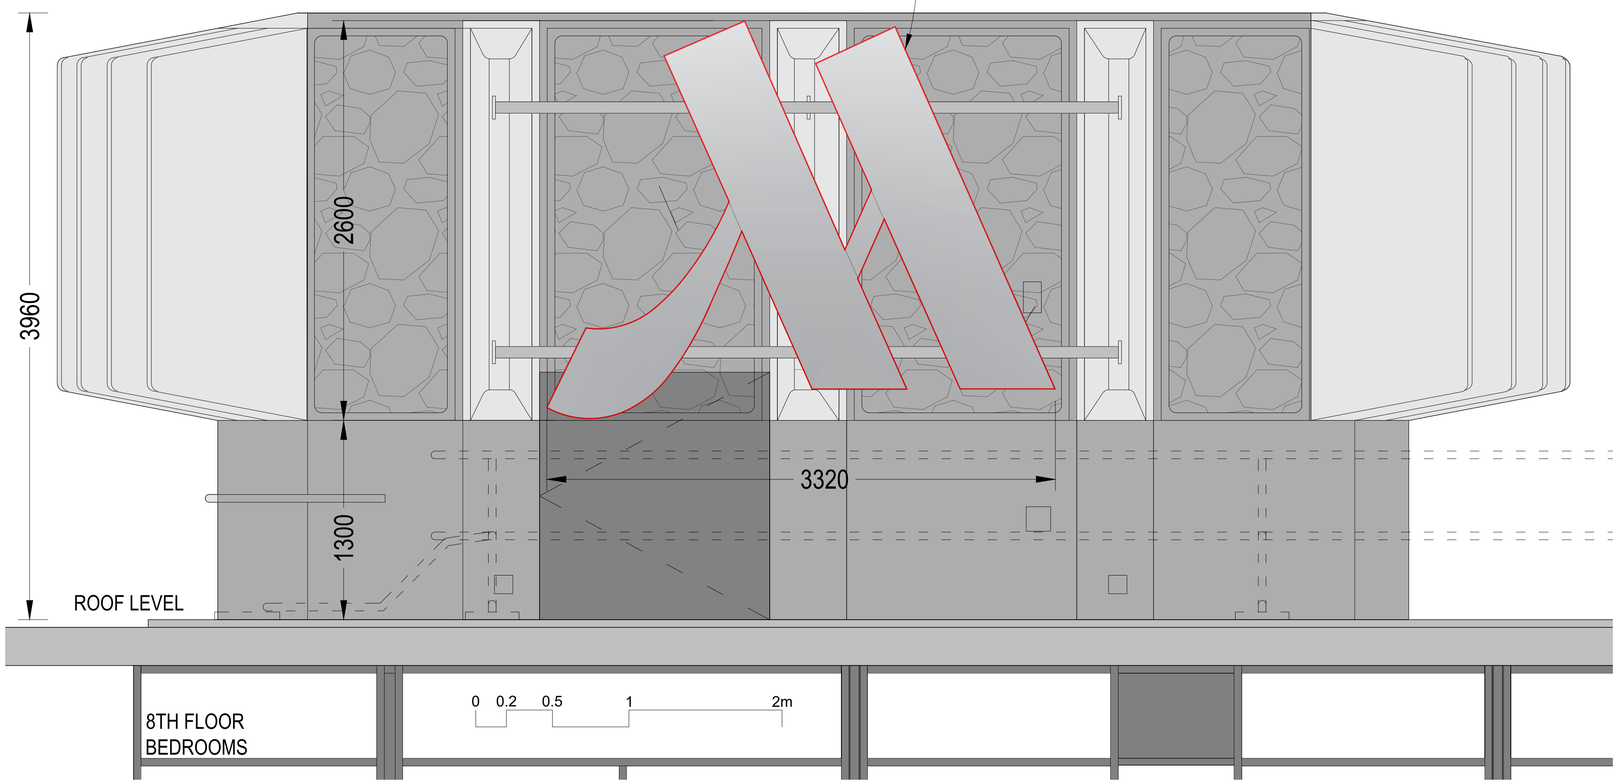

PROPOSED ELEVATION DETAIL
SHOWING AREA WHERE SIGN IS PROPOSED
1:20 @ A1

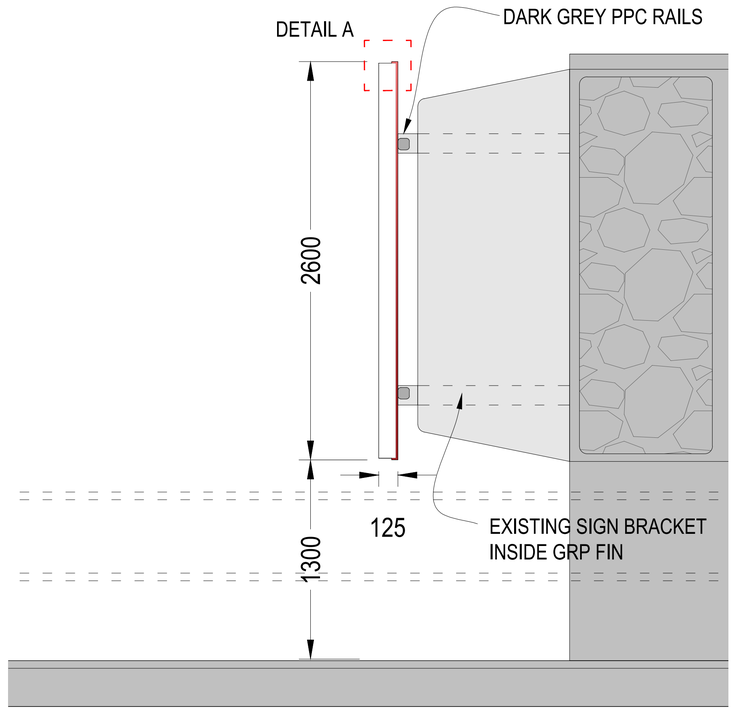

PROPOSED ELEVATION SECTION
1:20 @ A1

revision:		date:
Rev B:	SIGN MATERIAL CHANGED. ILLUMINATION ALTERED TO HALO.	05/02/25 DF
Rev A:	SIGN REDUCED FROM 3.75M TO 2.6M HIGH	20/01/25 DF

Issued for Planning Approval

client:	project:	drawing:
HAMILTON PYRAMID EUROPE	GATEWAY MANCHESTER LONDON ROAD MANCHESTER, M1 2PG	PROPOSED DETAIL SECTIONS

project no:	drawing no:	revision:	drawn:	checked:	date:	scale @ A1
7442	PS.408	B	DF		06.12.24	1:20 1:2

street design partnership
architecture - urban design - interiors
16 Brewery Yard, Deva City Office Park, Salford, M3 7BB t. **0161 834 7262** e. **info@street-design.net** w. **www.street-design.net**