


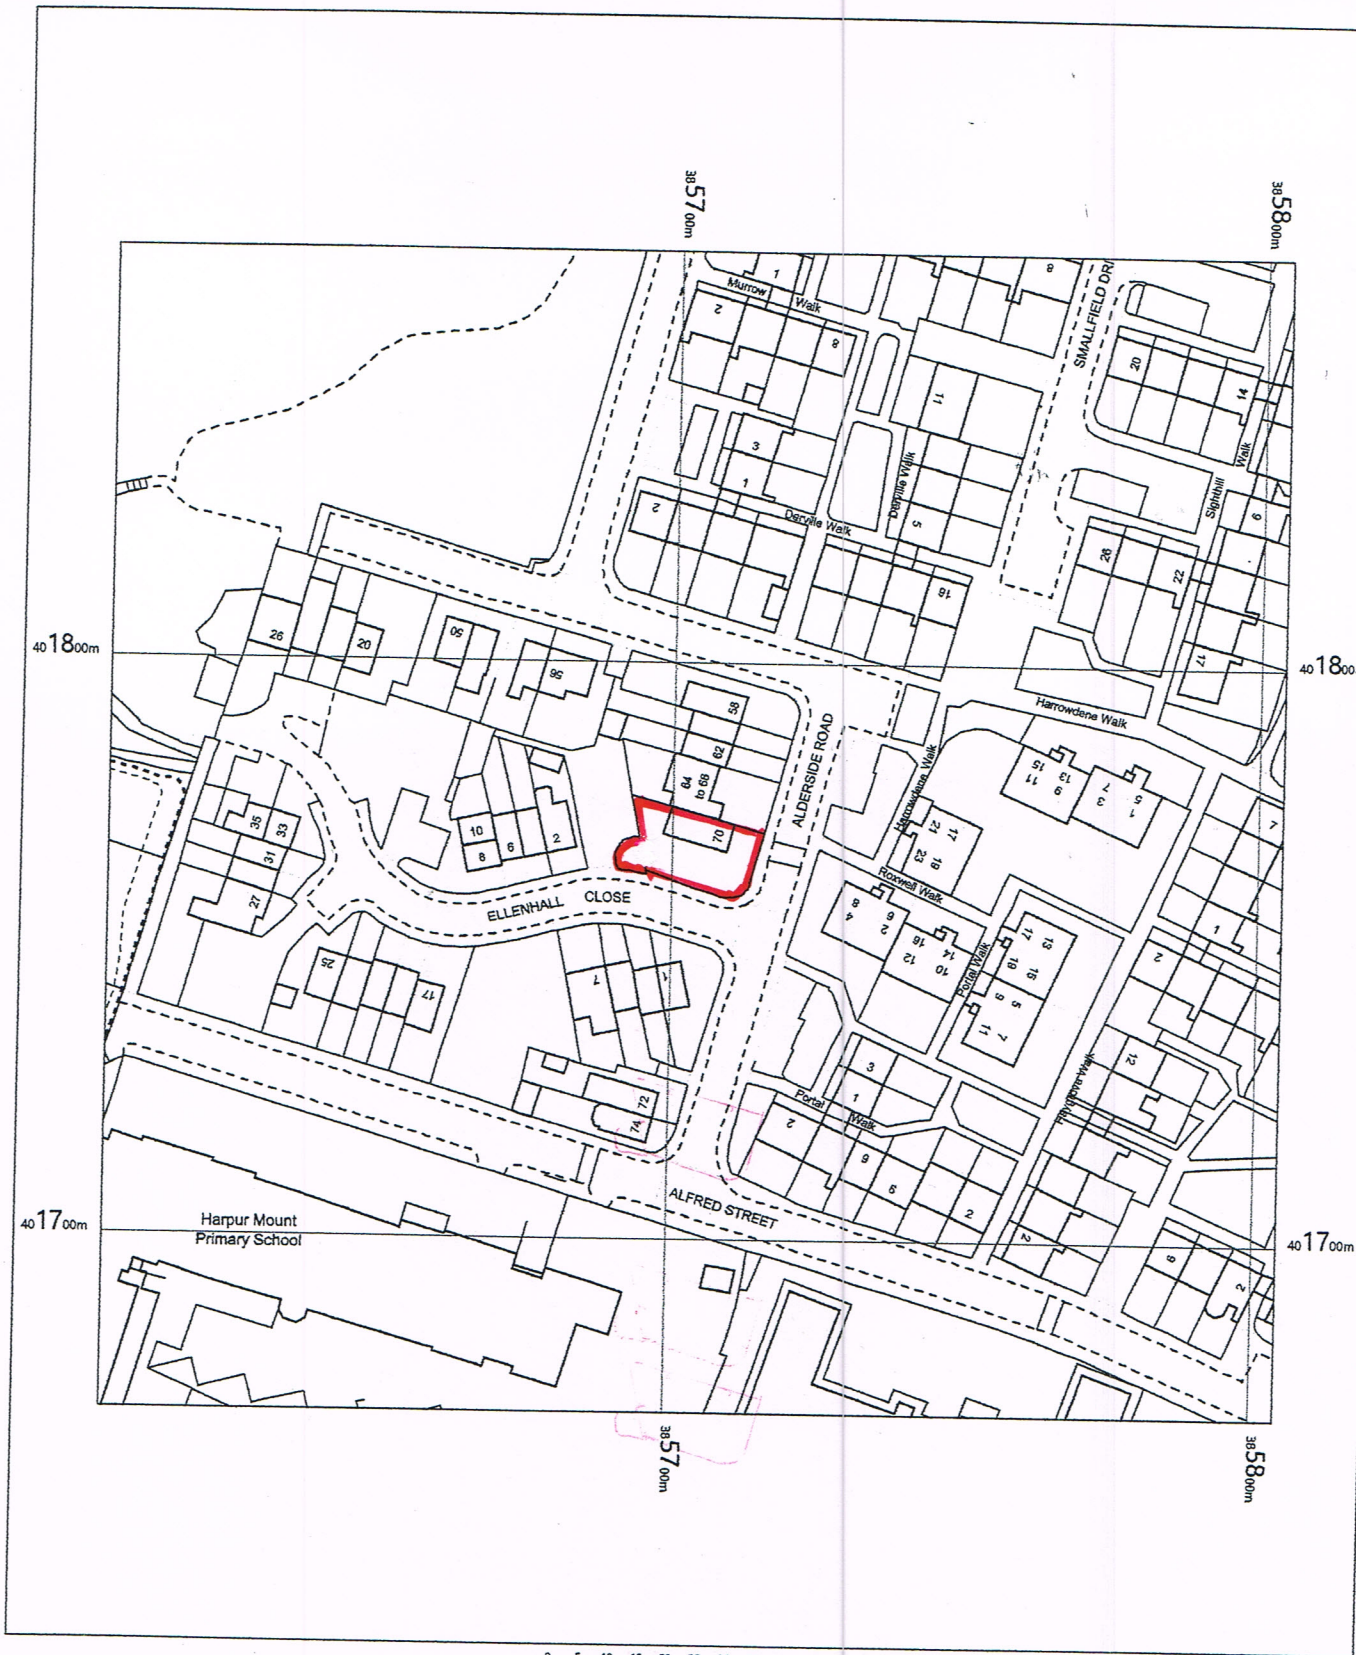

70 ALDERSIDE ROAD
MANCHESTER
M9 5XQ

OS MasterMap 1250/2500/10000 scale
Tuesday, March 17, 2020, ID: BW1-00868453
maps.blackwell.co.uk

1:1250 scale print at A4, Centre: 385704 E, 401770 N

©Crown Copyright Ordnance Survey. Licence no. 100041041



BLACKWELL'S
MAPPING SERVICES
PERSONAL & PROFESSIONAL MAPPING
www.blackwellmapping.co.uk

TEL: 0800 151 2612
maps@blackwell.co.uk