0 50 100m

Site Location Plan 1:1250

N

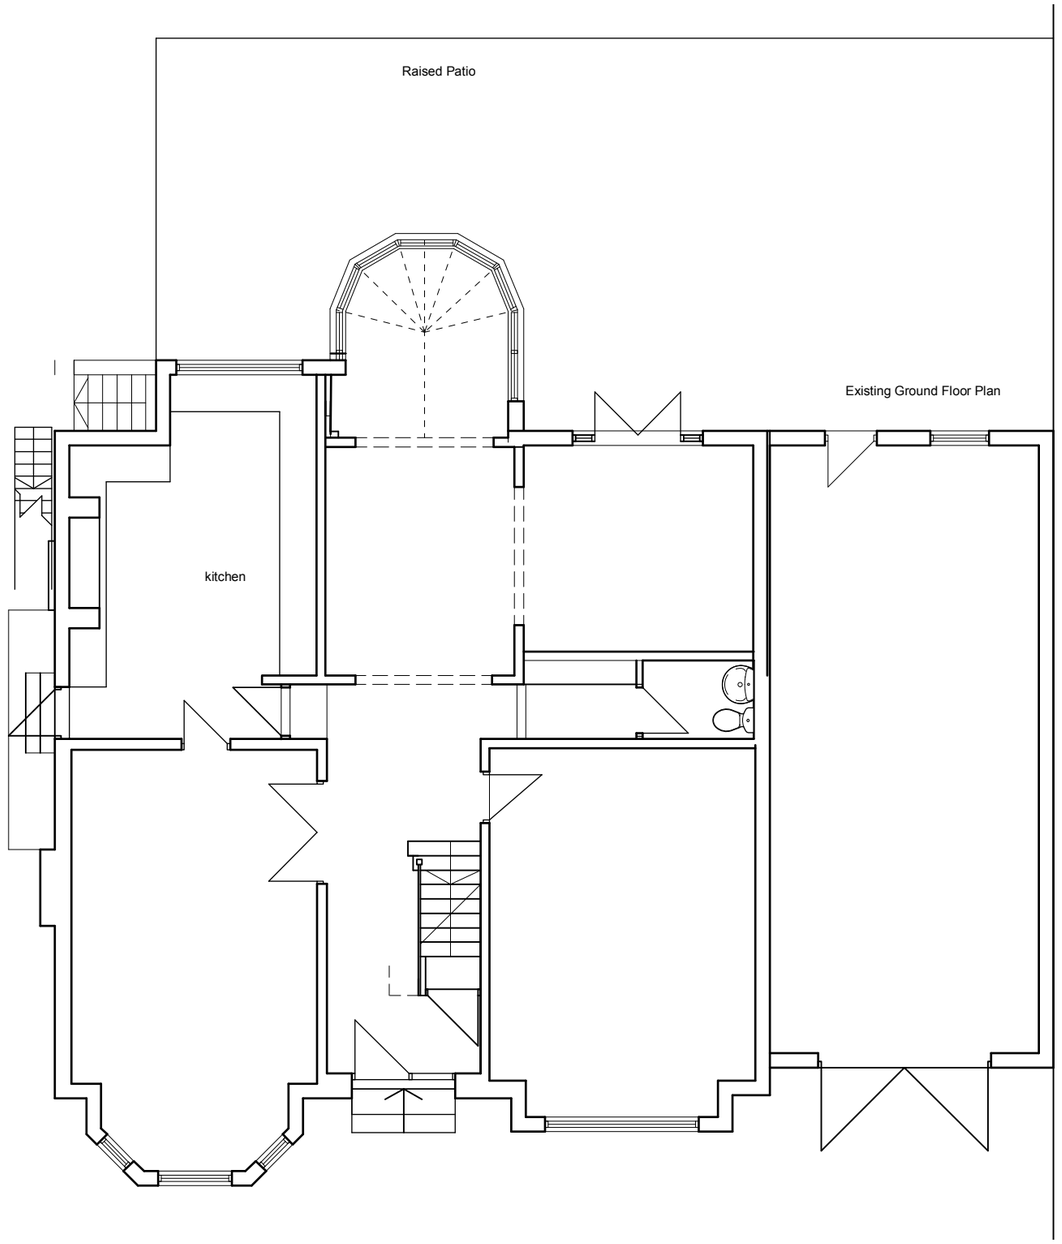

rev	description	Date	By

Drawing No:

24159/E/01

Project:

3 Stanton Avenue
Manchester M20 2PG

Drawing:

Existing Ground Floor Plan SCALE 1:50
Site Location Plan 1:1250

leighton architects
21 chandos Road
Manchester M21 0ss
Tel/ 07747111159
www.leightonarchitects.com