


OLDHAM STREET

Central Building

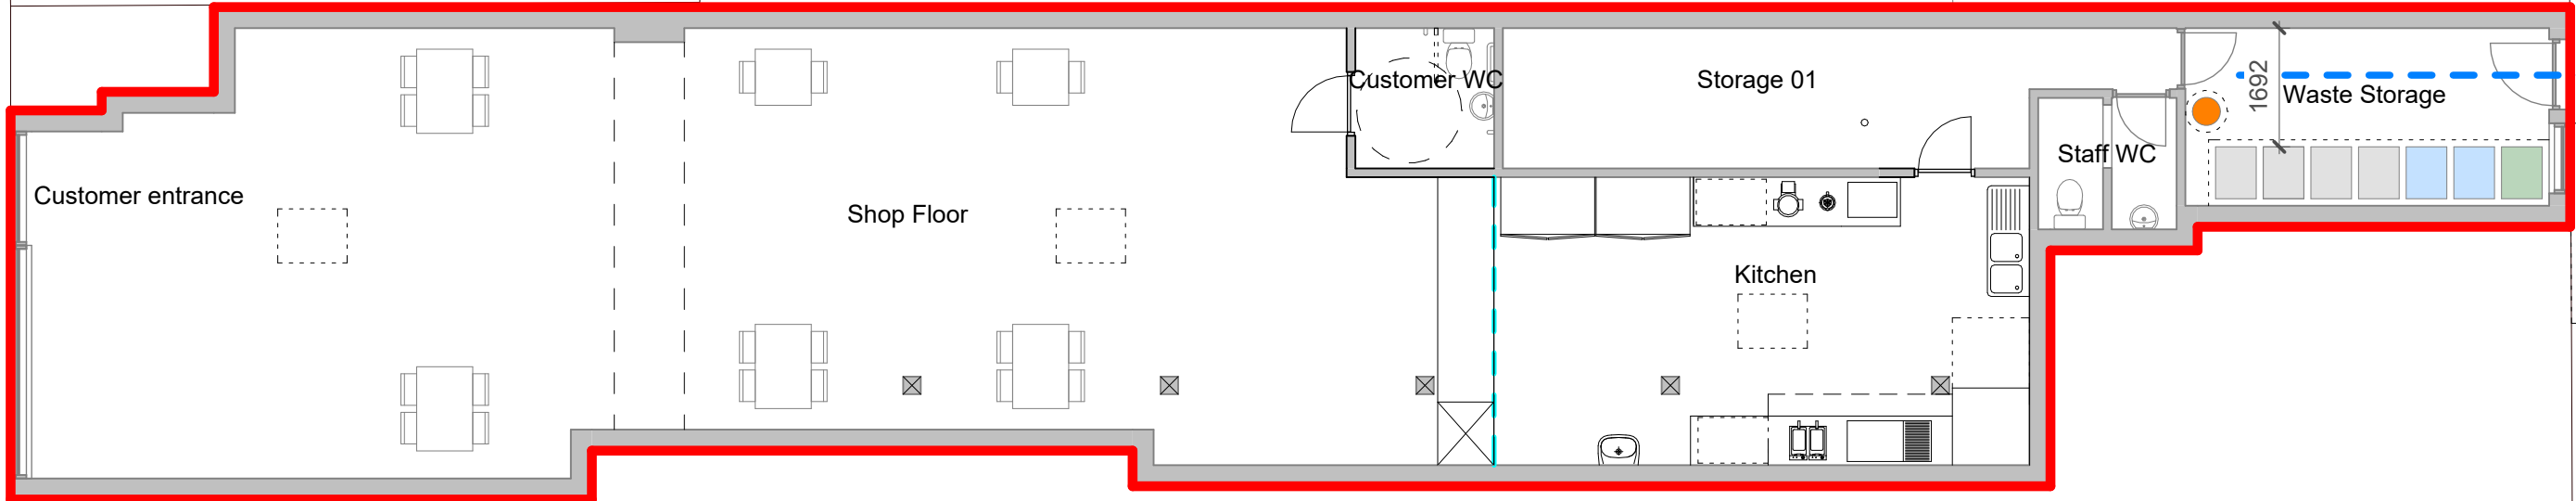


SPEAR STREET

Collection Point

- KEY
- General Waste - 240L wheeled bin
  - Recycling - 240L wheeled bin
  - Food Waste - 240L wheeled bin
  - Used Oil - Sealed container
  - Store to collection route
  - Waste collection vehicle route

revision date drawn description

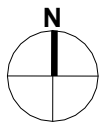

Do not scale from drawings unless by agreement with architect. Use figured dimensions only. Check all dimensions on site prior to commencing the works. Drawing to be read in conjunction with other relevant consultant information.

This drawing is the copyright of BARCX and must not be copied or reproduced in part, or in whole, without the express permission of the architect. Drawing to be read in conjunction with specification.

BARCX

0m 10m 20m 30m 40m 50m

Waste Strategy

16 Oldham Street,  
Manchester, M1 1JQ

2030-003-Waste Strategy

number revision

1:500 @ A1  
scale

2030  
job reference

Author  
drawn