
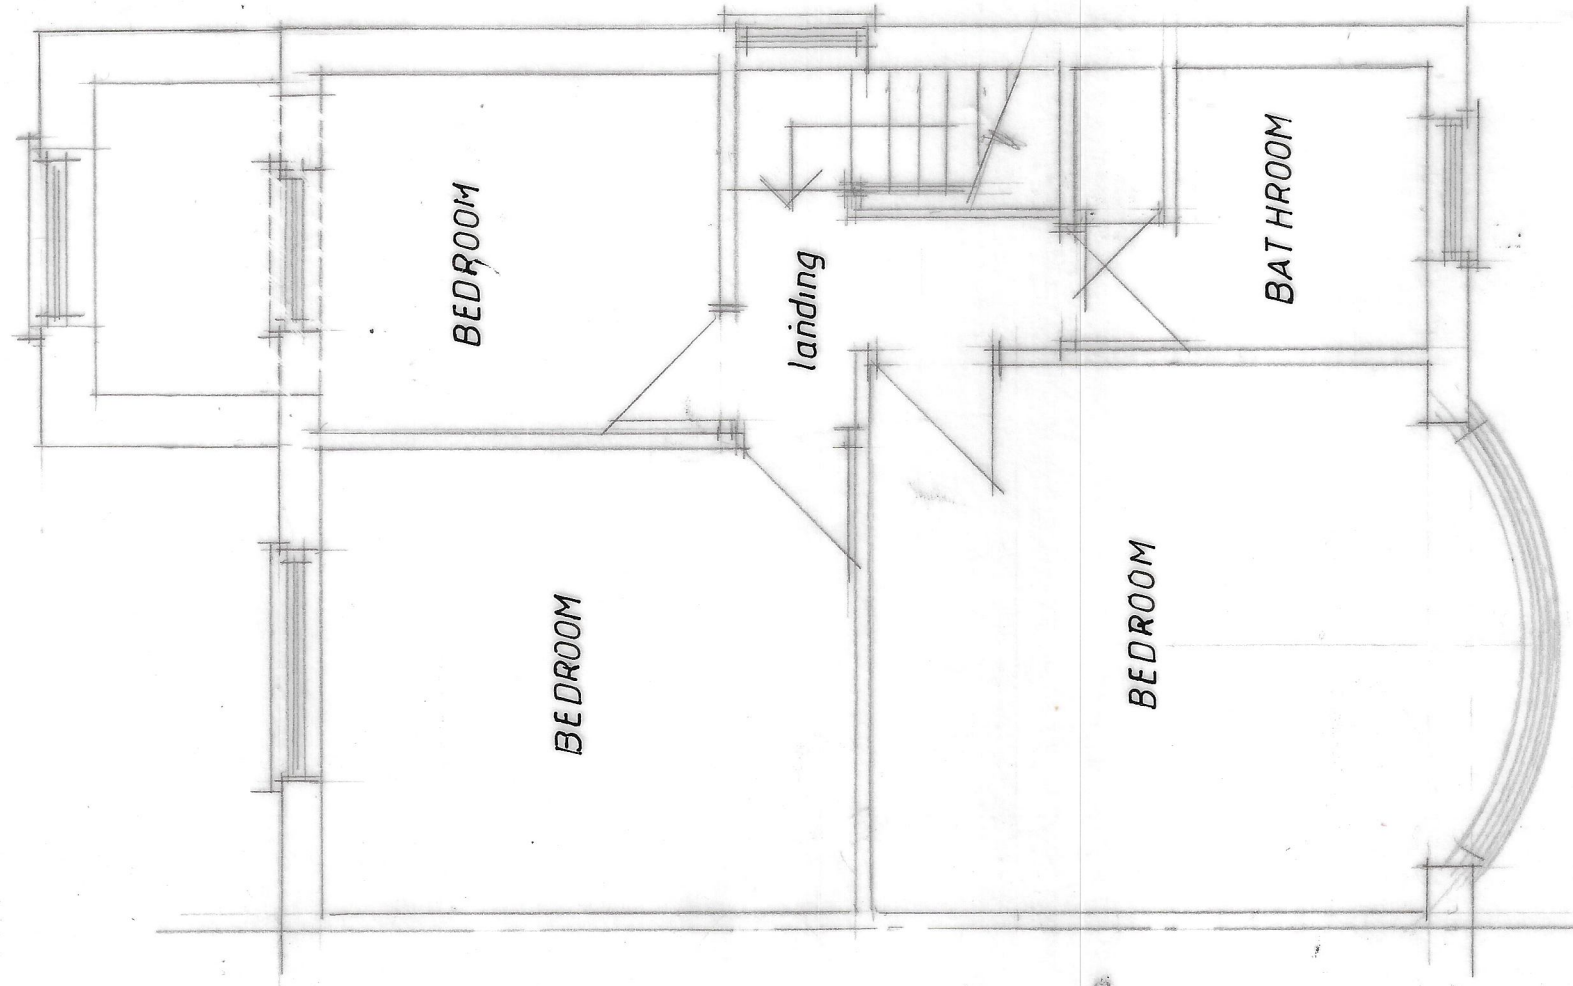
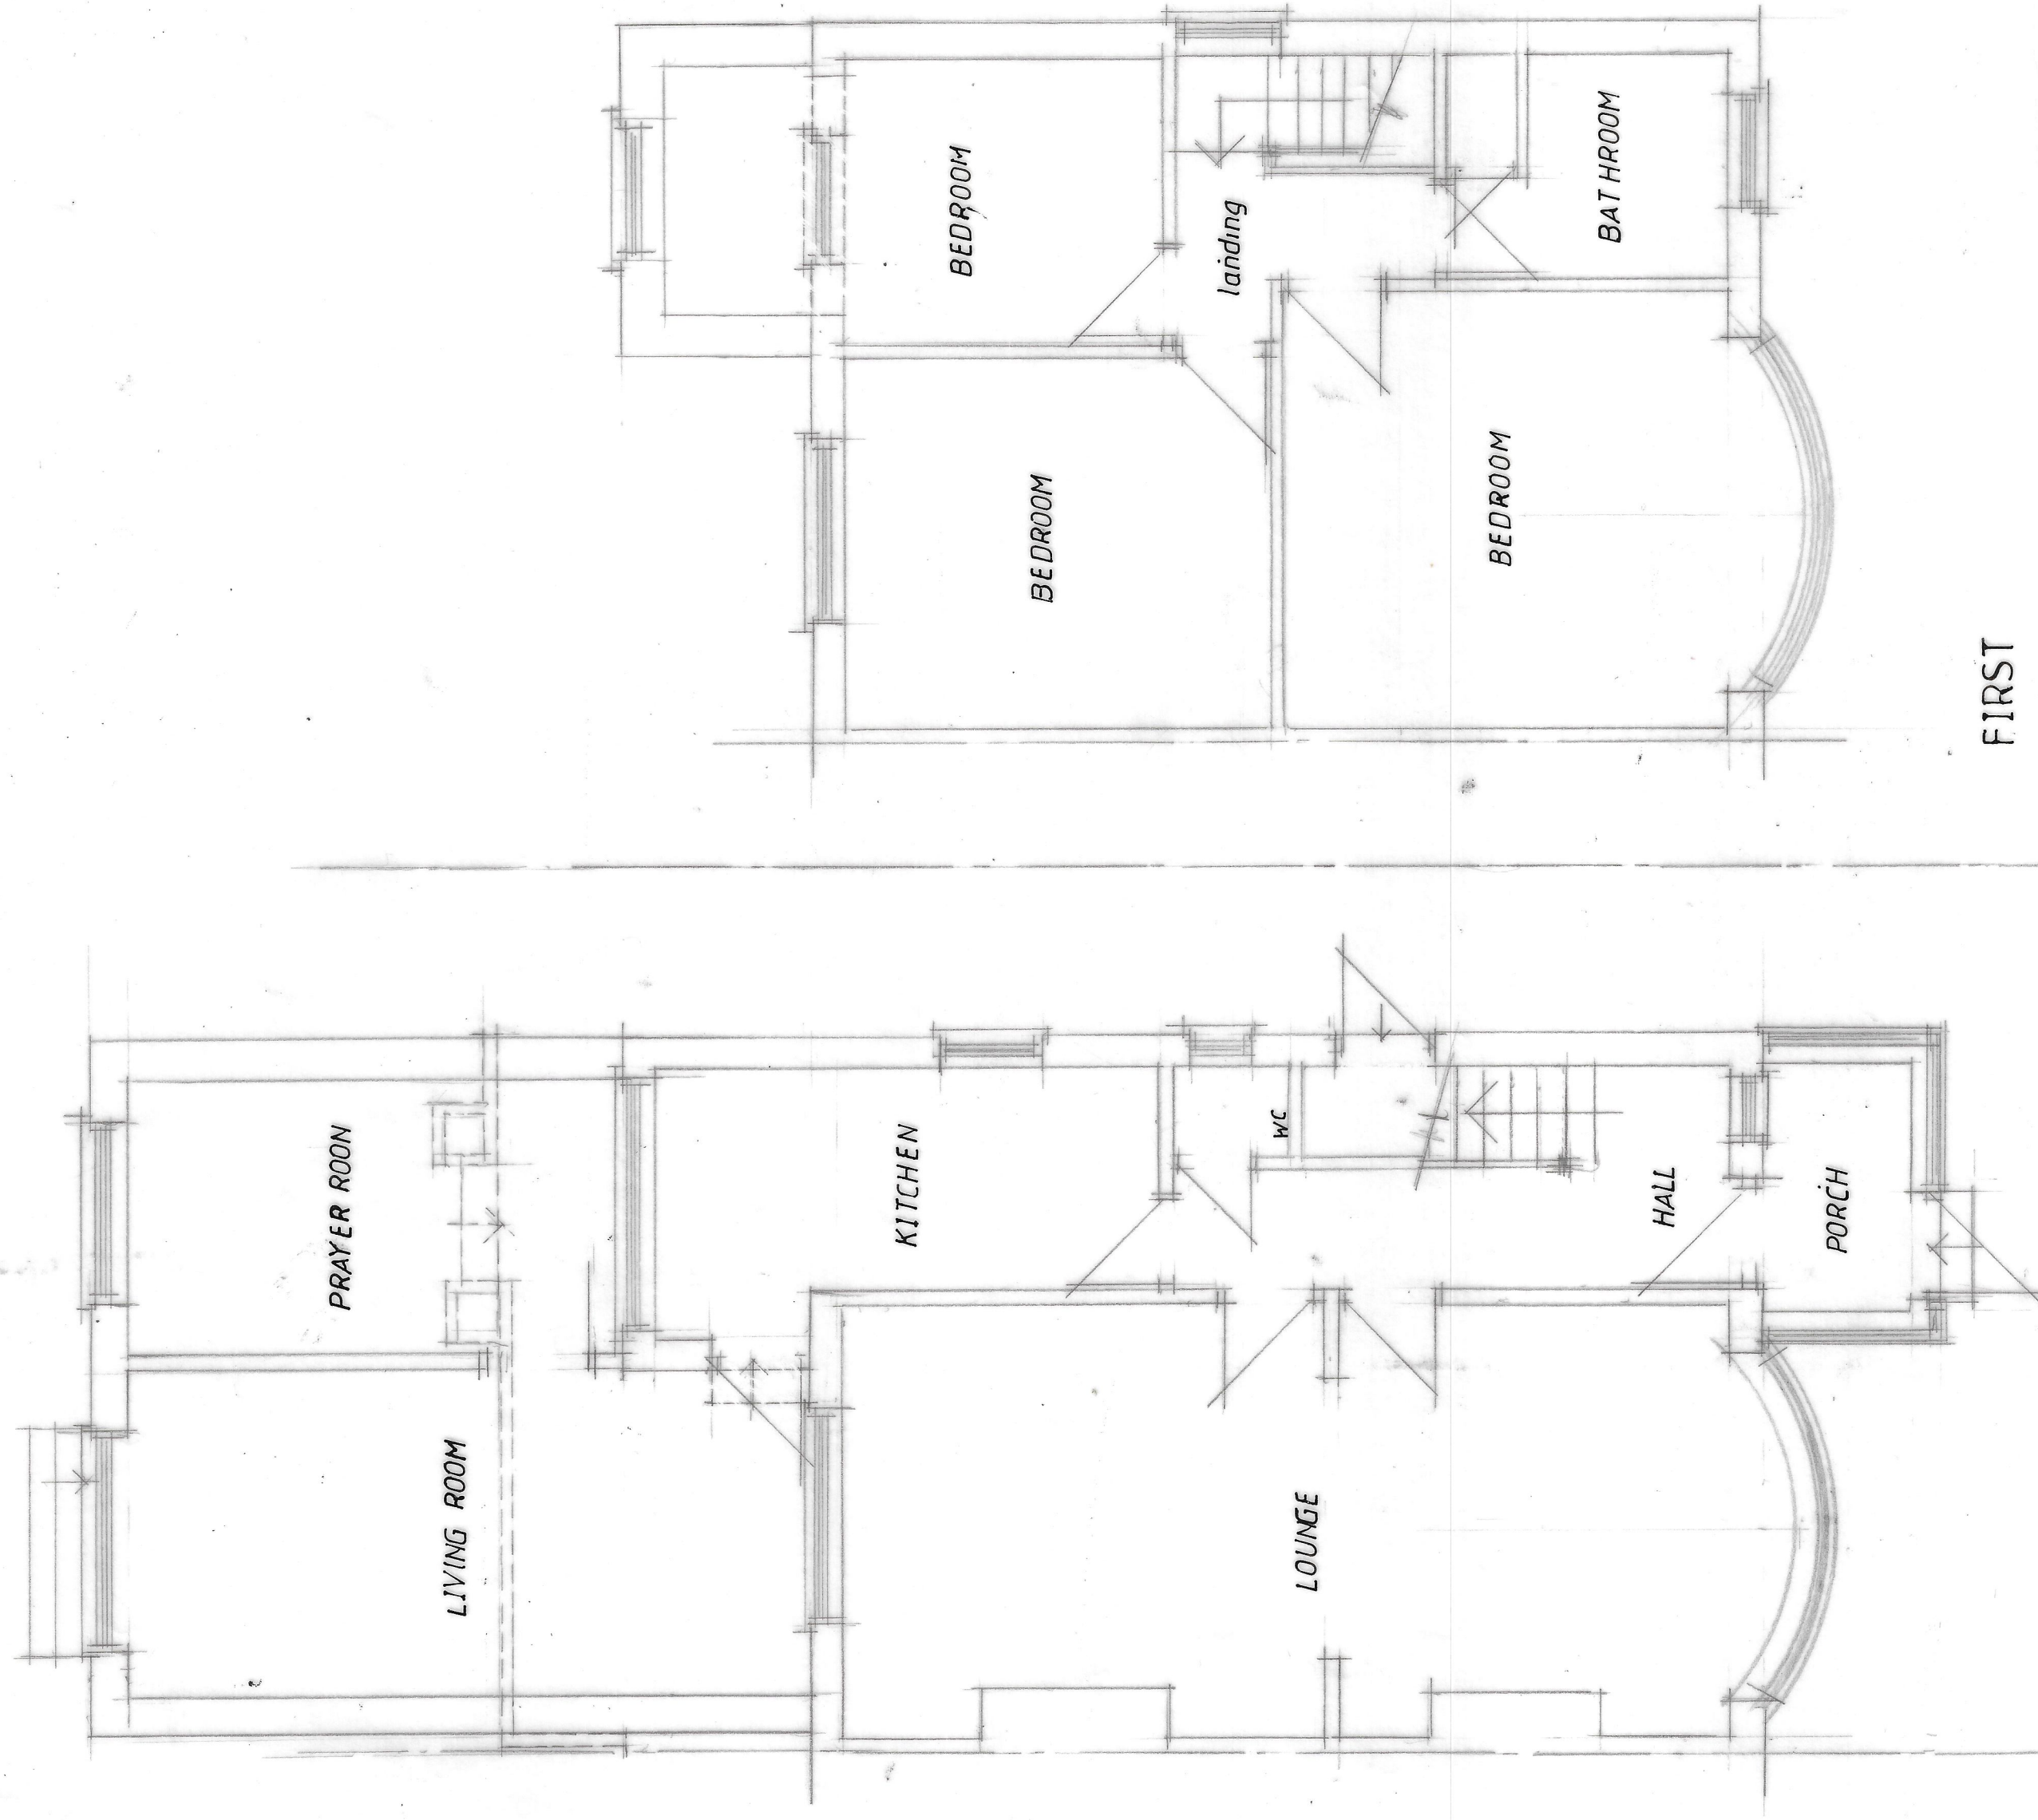


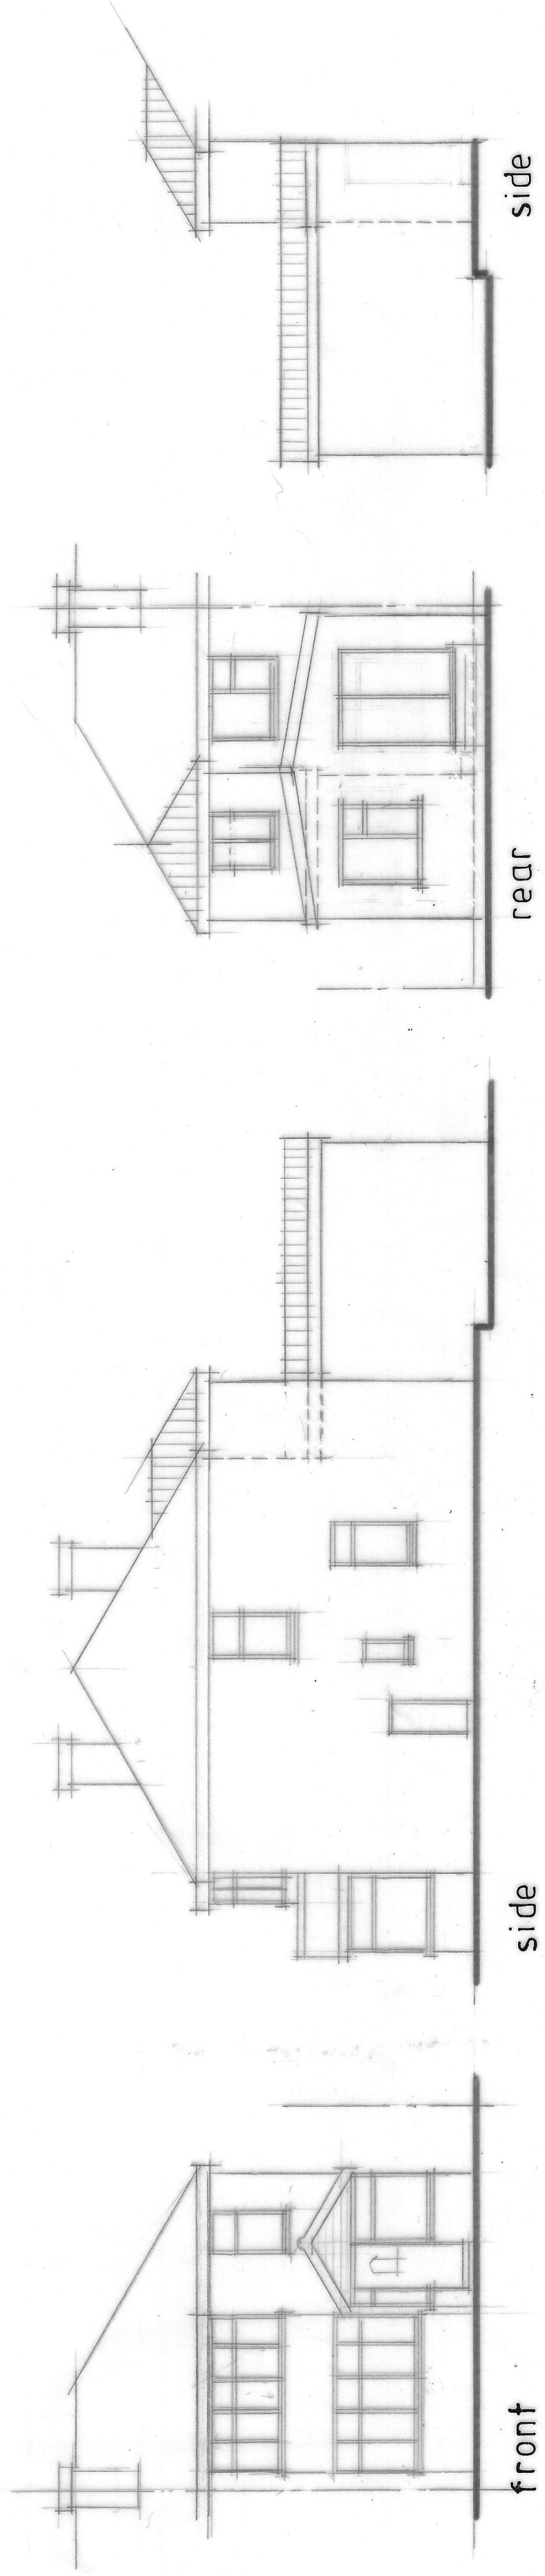

FIRST

GROUND

CLIENT							
Ms S DAS 51 STEPHENS ROAD MANCHESTER M20 4XB							
JOB TITLE							
PROPOSED 1&2 STOREY REAR EXTENSIONS							
DRAWING TITLE							
G. A. DRAWING AS PROPOSED							
HOLBOROW + ORMESHER LIMITED							
architectural & interior design							
COMPANY ADDRESS: 15 OVERTON CLOSE MIDDLEWICH CHESHIRE CW10 0PE PHONE 0770 834 193							
DATE	1	2	3	4	5	6	7
ISSUED							
DRAWN							
CHECKED							
SCALE	1:100 & 1:50 DETAIL						
DRAWING NUMBER		2360124102					