


1. DO NOT SCALE FROM THIS DRAWING WORK TO FIGURED DIMENSIONS ONLY.
2. NO DEVIATION FROM THE DETAILS SHOWN ON THIS DRAWING IS ALLOWED WITHOUT PRIOR PERMISSION IN WRITING.
3. ALL DRAWINGS ARE TO BE READ IN CONJUNCTION WITH ALL ARCHITECTS, ENGINEERS AND SPECIALISTS DRAWINGS AND THE SPECIFICATION.
4. THE CONTRACTOR SHALL INCORPORATE ALL THE REQUIREMENTS OF THE PRE-TENDER STAGE HEALTH & SAFETY PLAN.

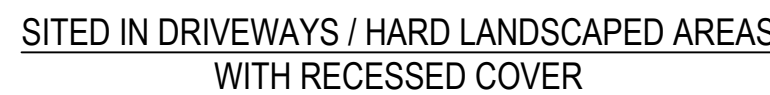

Bc = OUTSIDE DIAMETER

[SCALE 1:20]

(HEPWORTH PRODUCTS)

[SCALE 1:20]



[SCALE 1:20]



[SCALE 1:20]

T01	TENDER ISSUE.	24.01.25	DB	JH

Rev.	Amendment	Date	By	Chkd
------	-----------	------	----	------

Project

MANCHESTER COMMUNICATION ACADEMY,
SCIENCE BLOCK

ARCH/CLIENT
LANCASTER MALONEY MARTIN LTD.

Title	TYPICAL DRAINAGE DETAILS SHEET 3
-------	-------------------------------------

WML Job No. 11258	Drawn DB	Checked JH	Date JAN 2025	Scale 1:20 @ A1
-----------------------------	-------------	---------------	------------------	--------------------

WML CONSULTING
Civil, Structural & Geotechnical Engineers

Third Floor South
Metropolitan House
Station Road
Cheadle Hulme
Cheshire SK8 7AZ
Tel 0161 482 0000
Fax 0161 486 9210
e-mail info@wmlconsulting.com
www.wmlconsulting.com

Drawing No.

Project	Originator	Volume	Level	Type	Role	Number	Rev
11258	- WML	- SC	- XX	- DR	- C	- 1004	T01