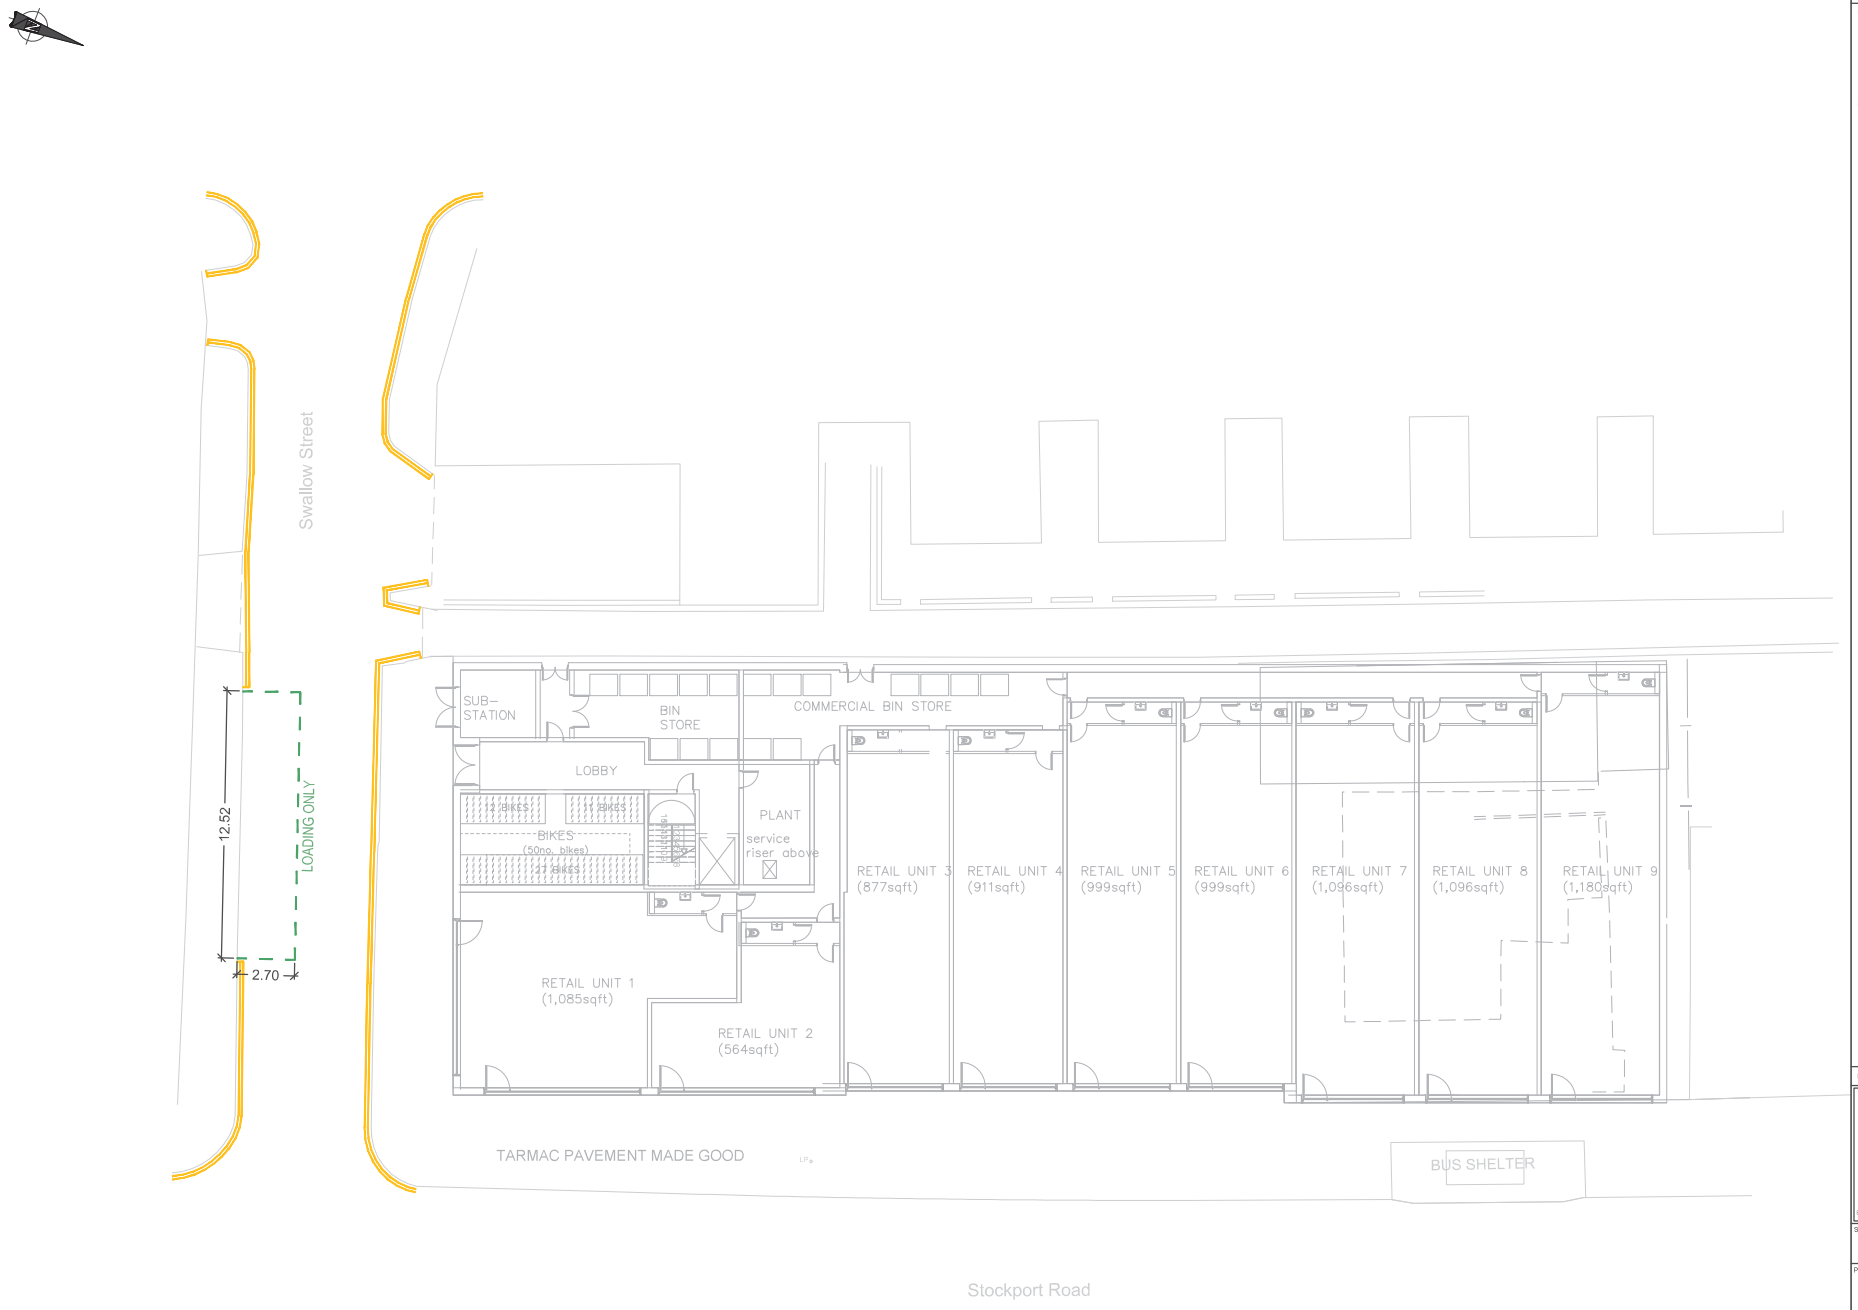

GENERAL NOTES:

1. THIS DRAWING IS TO BE READ IN CONJUNCTION WITH ALL RELEVANT ARCHITECTS AND ENGINEERS DRAWINGS AND SPECIFICATIONS.
2. DO NOT SCALE THIS DRAWING. ANY AMBIGUITIES, OMISSIONS AND ERRORS ON DRAWINGS SHALL BE BROUGHT TO THE ENGINEERS ATTENTION IMMEDIATELY. ALL DIMENSIONS MUST BE CHECKED / VERIFIED ON SITE.
3. ALL DIMENSIONS ARE IN MILLIMETRES UNLESS NOTED OTHERWISE.
4. FOR GENERAL NOTES REFER TO DRAWING.
5. THE CONTENT OF THIS DRAWING IS FOR INDICATIVE INFORMATION ONLY AND NOT SUITABLE FOR CONSTRUCTION PURPOSES.
6. BASED ON OLLIER SMURTHWAITE'S DRAWING REF.: 'A666_P_100'

KEY: PROPOSED ROAD MARKINGS

Rev:	Description:	Date:	By:	Chkd:

curtins
Merchant Exchange, 17-19 Whitworth Street West, Manchester, M1 5WG
0161 236 2394
manchester@curtins.com
www.curtins.com
Civil & Structures • Transport Planning • Environmental • Infrastructure • Geotechnical • Conservation & Heritage • Principal Designer
Birmingham • Bristol • Cambridge • Cardiff • Douglas • Dublin • Edinburgh • Glasgow • Kendal • Leeds • Liverpool • London • Manchester • Nottingham

Status: PRELIMINARY

Project: 764-786 STCKPORT ROAD MANCHESTER

Drg Title: PROPOSED LOADING BAY

Size:	Date:	Drawn By:	Designed By:	Checked By:
A1	11/03/22	DD	DD	MT
Scale: 1:500				

Project No:	Originator:	Volume:	Level:	Type:	Role:	Category / Number:	Rev:
076508	CUR	XX	00	D	TP	05001	P01

tmaf6/2/Projects/076001 - 077000/076508 - 764 - 786 Stockport Road/24-Production/4e-Models-Drawings/TPP/CAD/3/3