
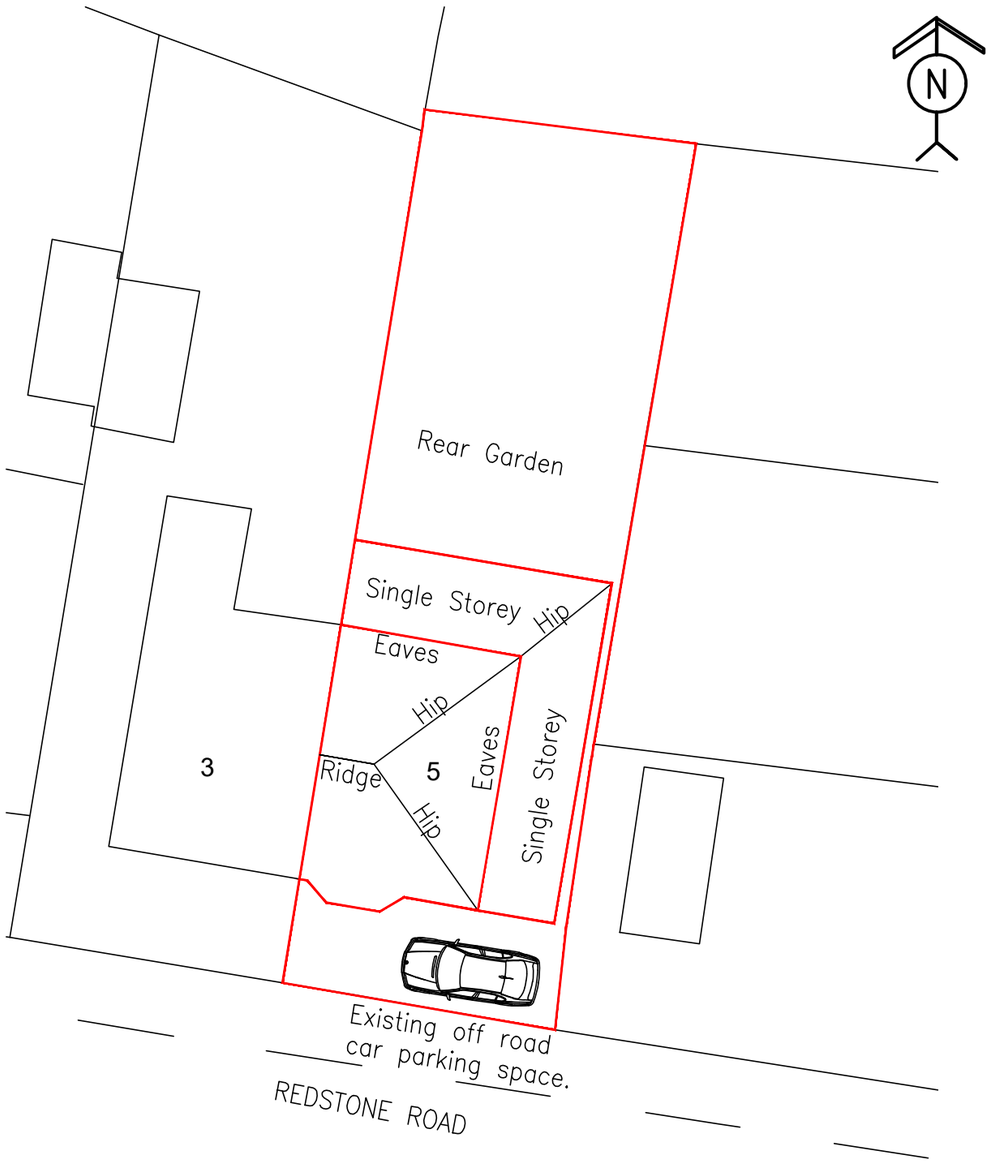


EXISTING BLOCK PLAN

Scale 1:200 @ A3

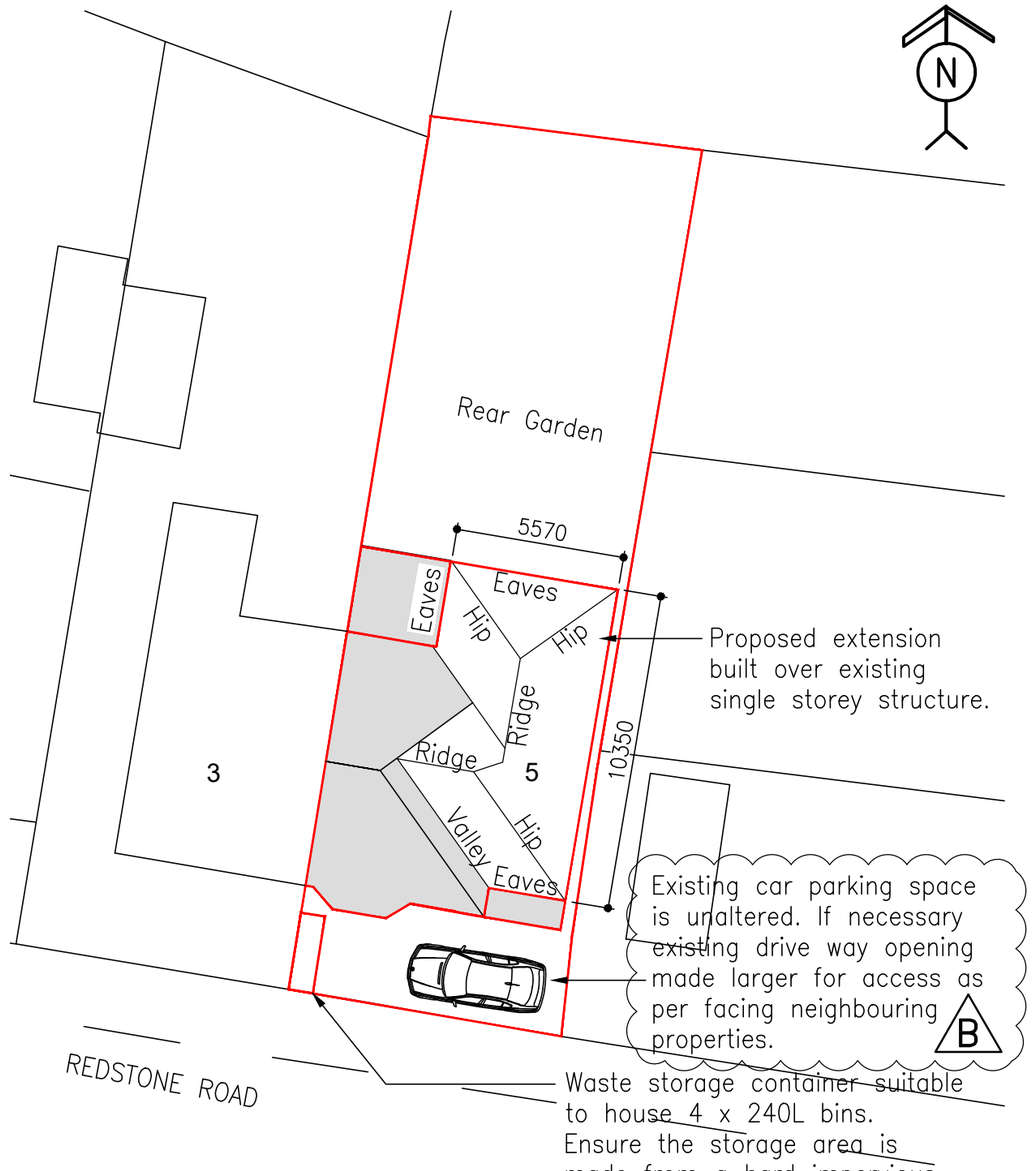

PROPOSED BLOCK PLAN

Scale 1:200 @ A3

PLANNING APPLICATION

REV	DATE	BY	DETAILS OF REVISION
B	26.02.25	CR	EXISTING OFF ROAD PARKING SHOWN
A	25.02.25	CR	WASTE STORAGE AREA ADDED, SIDE WINDOWS REMOVED.

ARCHITECT / CLIENT
MR Q. LUO

PROJECT
5 REDSTONE ROAD
MANCHESTER
M19 1RB

PROJECT NO. **HC-24578**
DRAWING NO. **(60)-02**
REVISION **B**

TITLE
EXISTING AND PROPOSED BLOCK PLANS

DRAWN BY **CR**
DATE **02.01.25**
SCALE **SHOWN@A3**

HEALEY CONSULTING
Brunel House
63 Dale Street
Milnrow
Rochdale
OL16 3NJ
Tel: 01706 343961
Fax: 01706 343981
email: office@healeyconsulting.co.uk
copyright: Healey Consulting

HEALEY consulting
structural engineering consultants

DO NOT SCALE FROM THIS DRAWING. USE GIVEN DIMENSIONS ONLY. ALL DIMENSIONS ARE TO BE CHECKED ON SITE BY THE CONTRACTOR. ANY DIMENSIONAL DISCREPANCIES TO BE REPORTED BACK TO HEALEY CONSULTING PRIOR TO PROCEEDING WITH CONSTRUCTION

A3 size drawing sheet (420mm x 297mm)