
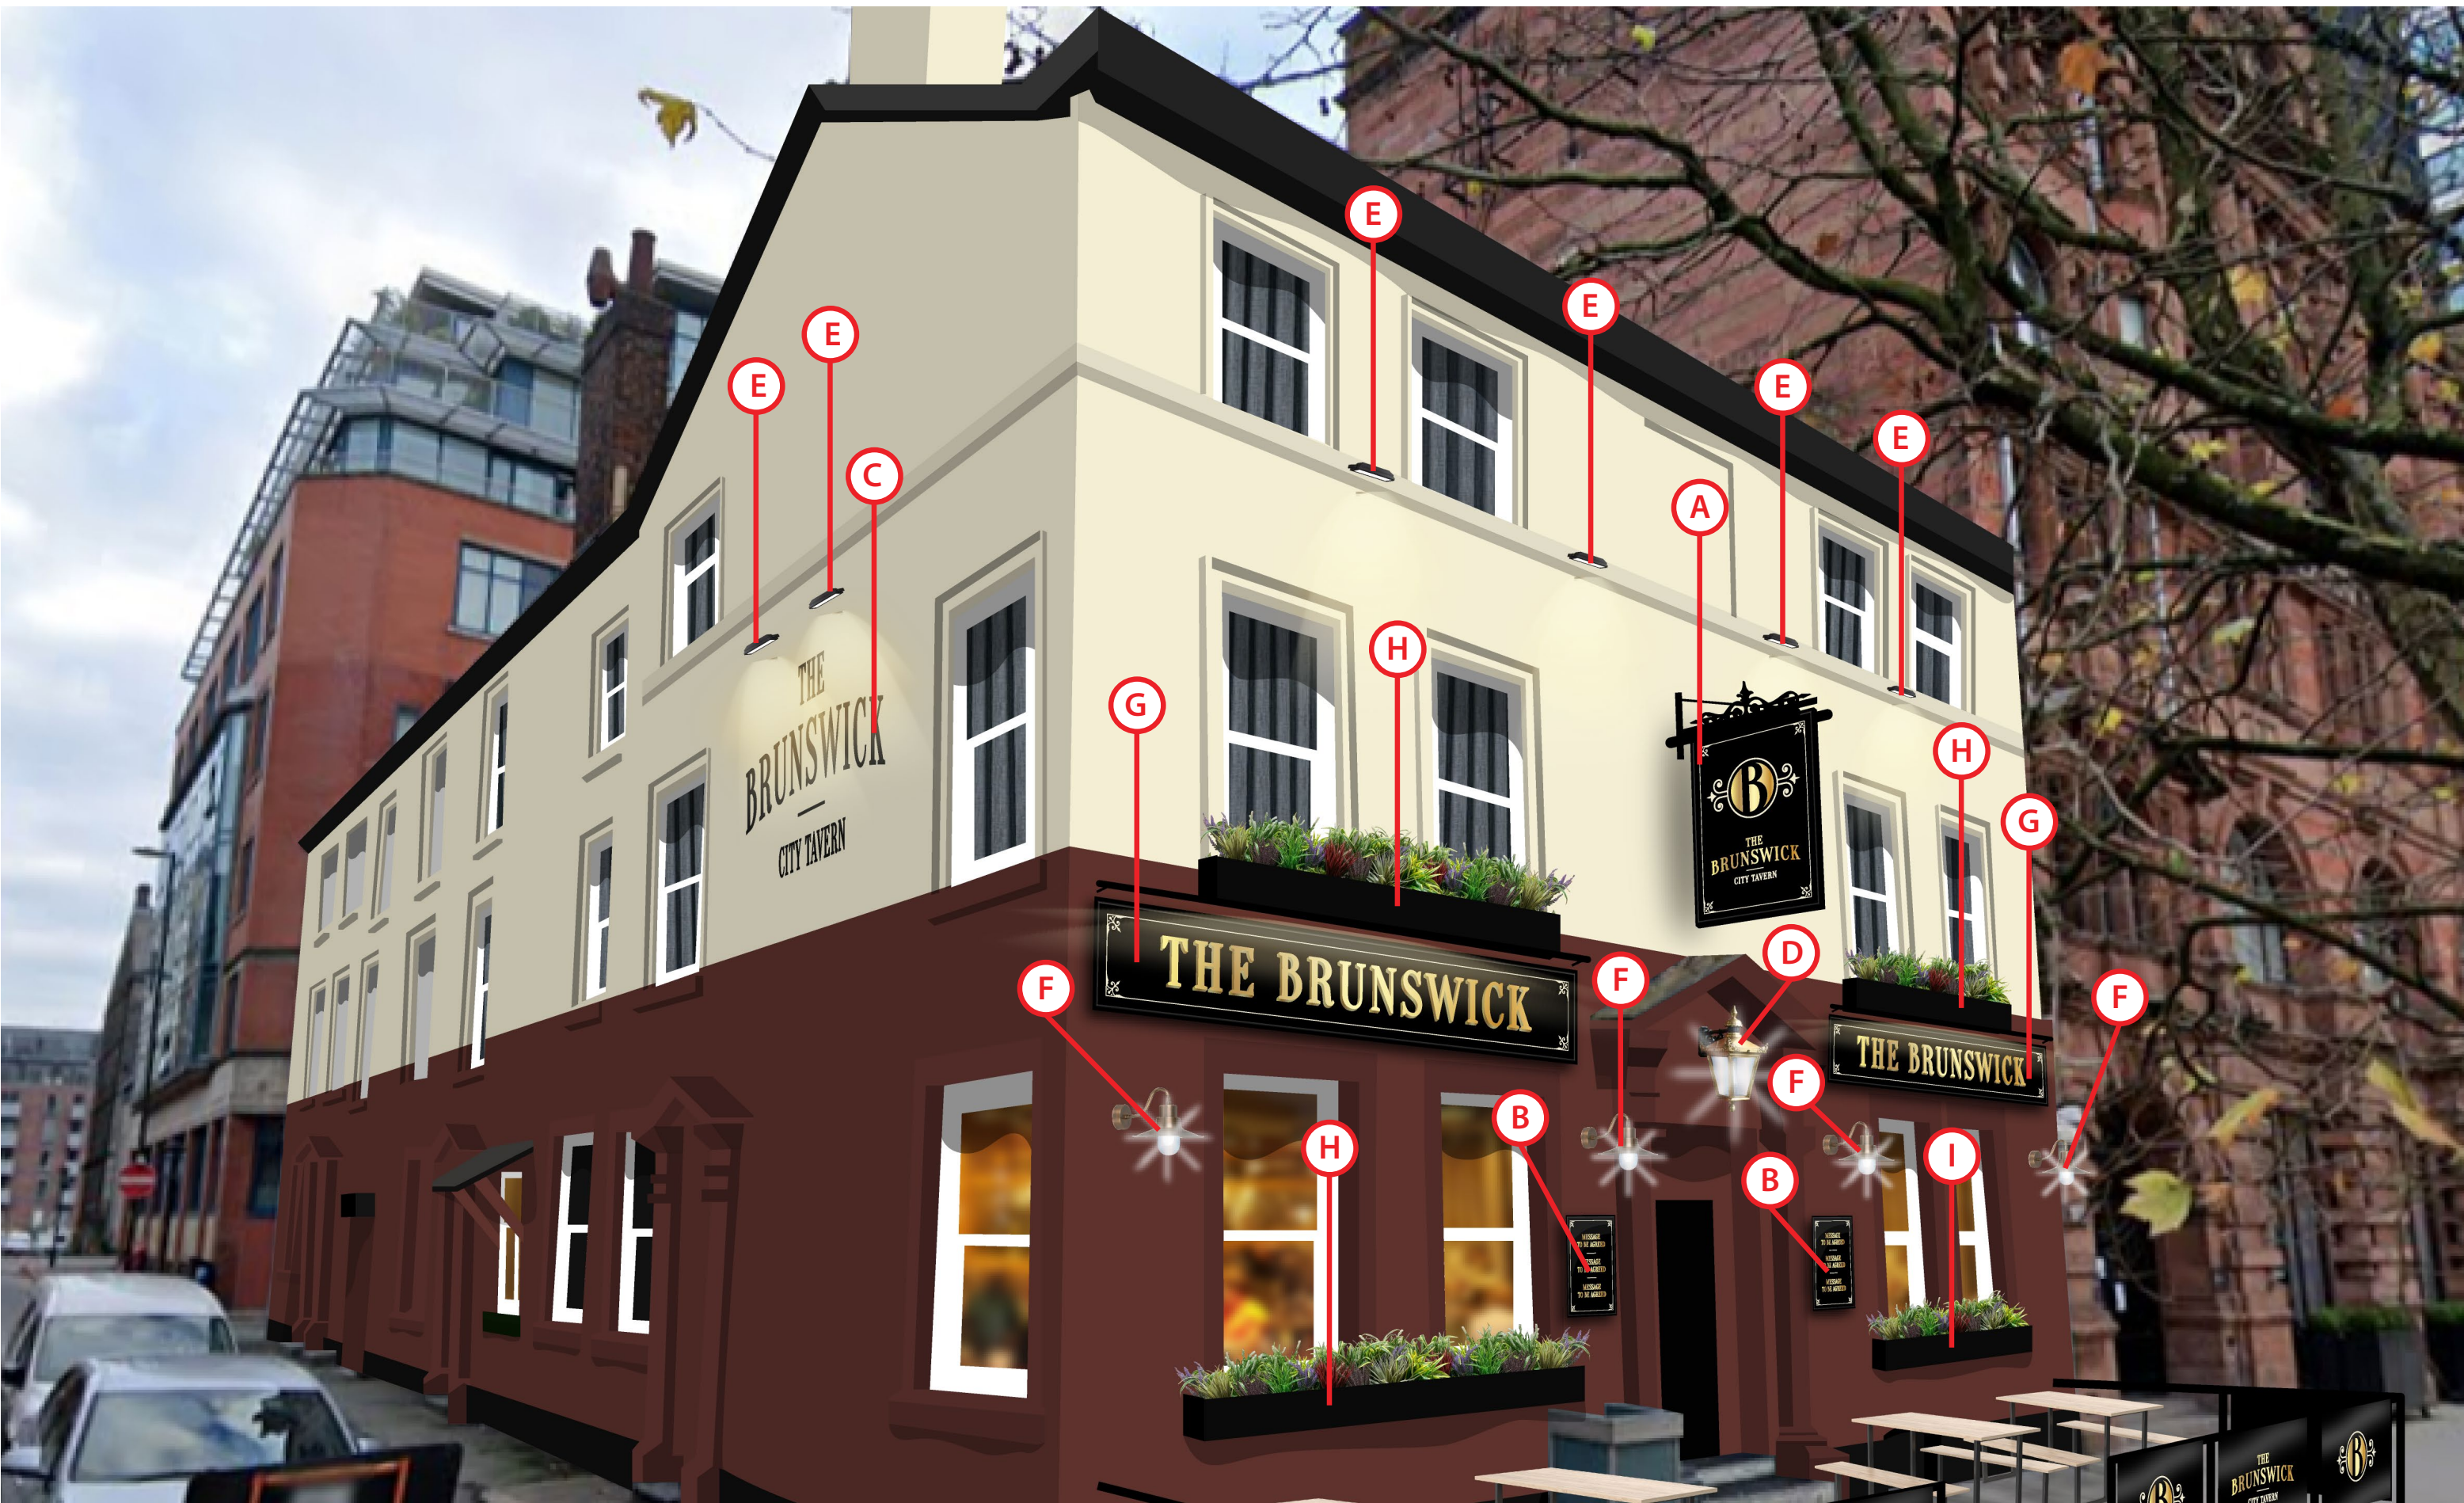
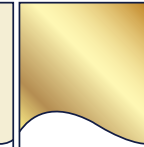
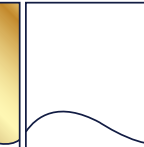


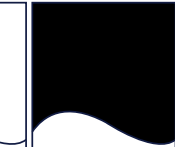

Project: The Brunswick, Manchester
Drawn By: K.D
Drawing No: CSI 211 C

Date: 20/01/2025
Revision:

 RAL 8015	 RAL 1013	 Gold	 White	 Black
--	--	---	--	--

The designs, illustrations, and photography is the property of CSI Ltd. The contents are confidential, any form of reproduction, copying, disclosure, modification or distribution without prior written consent is strictly prohibited.

Please note all colours shown are representative only and will not match sign products exactly. Please note paint codes and pantone codes where indicated.

Visuals shown are artists impressions only and must not be taken as an exact representation of the completed signage on site.

UNIT 14
CREAMERY INDUSTRIAL ESTATE
BARNACRE, PRESTON
LANCASHIRE
PR3 1GD
01995 604122
design@csisigns.co.uk



CSI
SPECIALIST SIGNAGE CONTRACTORS