

PIZZA PILGRIMS, MANCHESTER - DEANSGATE, PROPOSED MEZZANINE CEILING FINISHES PLAN




Unit 11, Byron Industrial Estate Brookfield
Road Arnold Nottingham NG5 7ER
T: 0115 926 9756

GENERAL NOTES:
THE CONTRACTOR SHALL CHECK AND VERIFY
ALL DIMENSIONS ON SITE AND REPORT ANY
DISCREPANCIES IN WRITING TO PHILIP WATTS
DESIGN BEFORE COMMENCING WITH THE
WORK.
ALL DRAWINGS ARE THE PROPERTY OF PHILIP
WATTS DESIGN AND SHALL NOT BE
REPRODUCED WITHOUT THE CONSENT OF THE
DESIGNERS.
DRAWINGS SHALL NOT BE SCALED.
THIS DRAWING IS TO BE READ IN CONJUNCTION
WITH THE RELEVANT SPECIFICATION OF
BUILDING WORKS.
ALL DIMENSIONS ARE IN MM UNLESS
OTHERWISE NOTED.
THIS DRAWING MAY INCORPORATE
INFORMATION FROM OTHER PROFESSIONAL
PHILIP WATTS DESIGN CANNOT ACCEPT
RESPONSIBILITY FOR THE INTEGRITY AND
ACCURACY OF SUCH INFORMATION.
IF IN DOUBT ASK !

CEILING FINISHES SCHEDULE		
LEGEND	KEY REF	DESCRIPTION
	CF01	PAINT REF: TEAL DULUX TRADE COLOUR REF:10BG 22/248 SUPPLIER: WWW.DULUX.CO.UK ALLOW FOR ENDURANCE MATT PAINT FINISH.
	CF02	PAINT REF: TERRACOTTA DULUX TRADE COLOUR REF: 60YR 31/368 SUPPLIER: WWW.DULUX.CO.UK ALLOW FOR ENDURANCE MATT PAINT FINISH.
	CF03	PAINT REF: YELLOW DULUX TRADE COLOUR REF: 40YY 58/565 SUPPLIER: WWW.DULUX.CO.UK
	CF04	SKY MURAL REF: SKY BLUE & WHITE DULUX TRADE COLOUR REF:47BG 62/184 & 83YY 89/055 SUPPLIER: WWW.DULUX.CO.UK ALLOW FOR ENDURANCE MATT PAINT FINISH *ARTIST TO ADD CLOUDS
	CF05	PAINT REF: SKY BLUE DULUX TRADE COLOUR REF:47BG 62/184 SUPPLIER: WWW.DULUX.CO.UK ALLOW FOR ENDURANCE MATT PAINT FINISH.
	CF06	GRAPHIC GRAPHIC TO EXISTING CEILING DECORATION DETAILS TBC
	CF07	STONE CLADDING REF: STONE PANEL SYSTEM - RUSTIC GNEISS REAL STONE CLADDING PANELS SUPPLIER: WWW.REALBRICKCLADDING.CO.UK
	CF08	600 X 600 SUSPENDED CEILING GRID. TO BE SUPPLIED BY MAIN CONTRACTOR.
ALL PAINT FINISHES TO BE A HIGHLY DURABLE MATT FINISH FOR WALLS AND CEILINGS AND EGGSHELL FOR TIMBER WORK		

ALL HIGH LEVEL SERVICES TO BE
PAINTED TO MATCH CEILING, SEE
PAINT SPEC ABOVE

FINISHES SHOWNARE SUBJECT TO
CHANGE FOLLOWING REVIEW
FROM PIZZA PILGRIMS

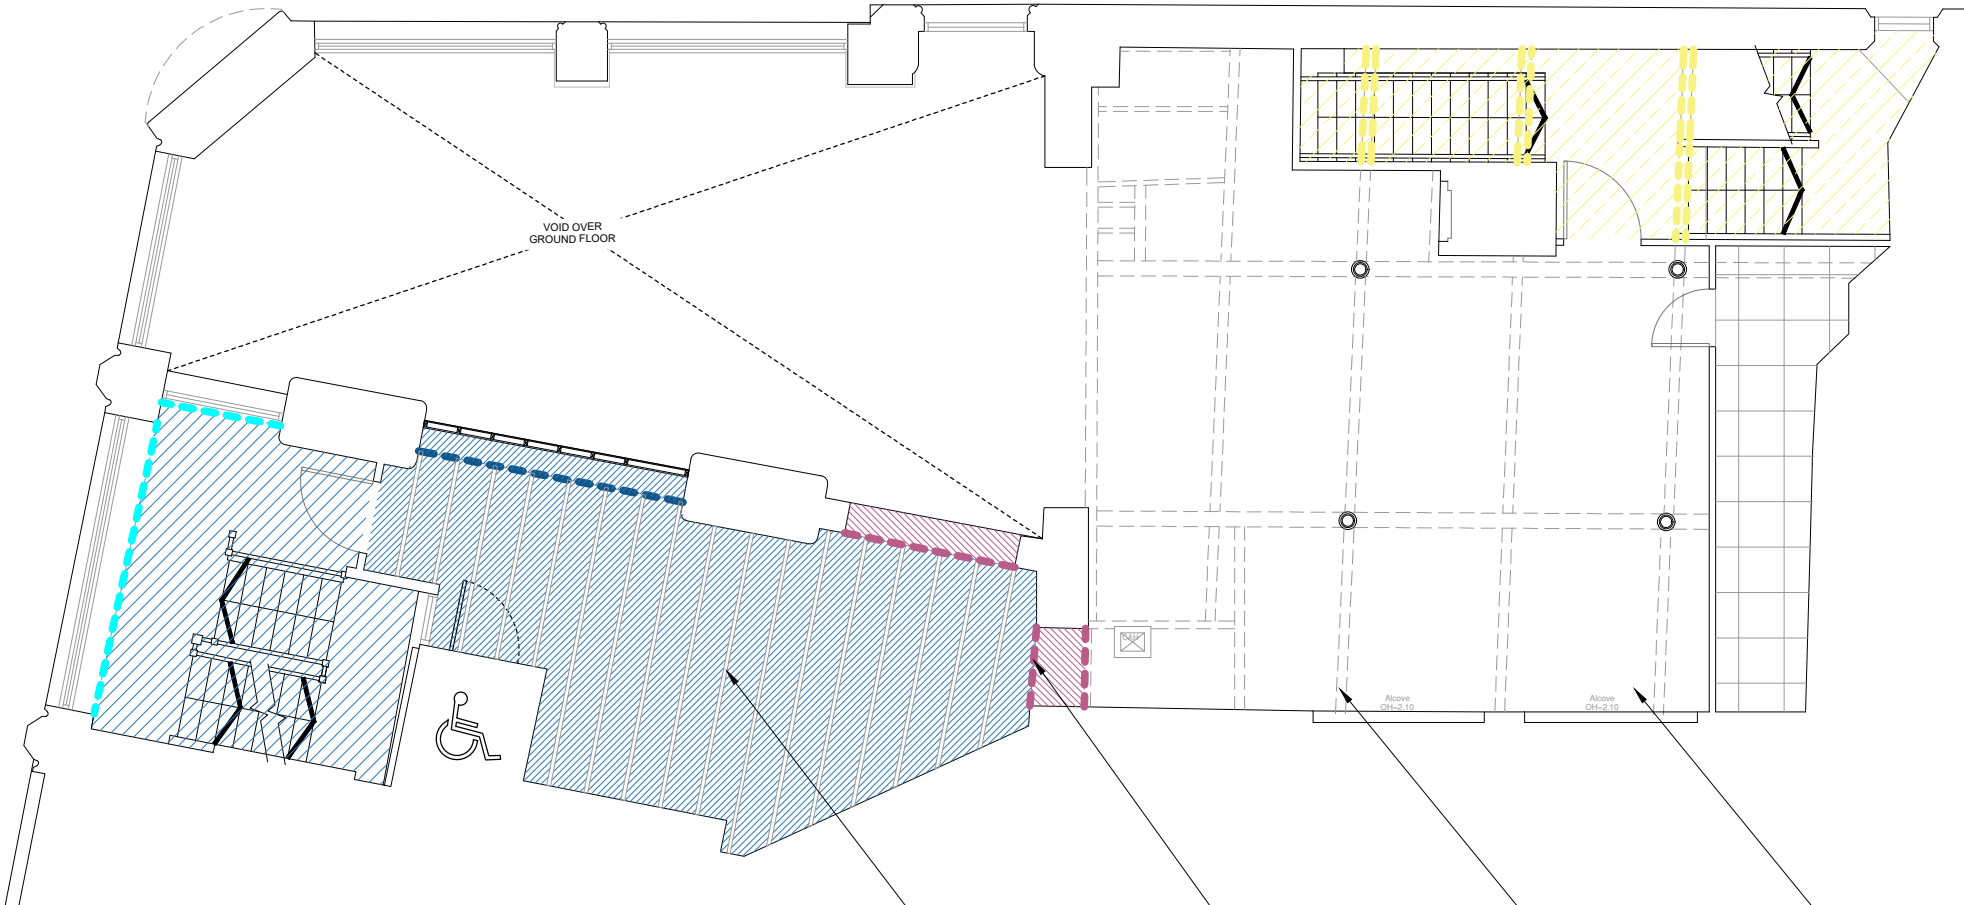

ALLOW FOR 20 X 50MM
RECLAIMED TIMBER
PANELS TO BE FIXED TO
CEILING

NEW ARCH TO BE
FINISHED IN STONE
PANELS

EXISTING BEAMS TO BE
RETAINED. NO FINISH
REQUIRED.
ALLOW TO MAKE GOOD IF
REQUIRED
ALLOW TO DRESS WITH
FOLIAGE AND FESTOON
LIGHTING.

EXISTING TIMBER CEILING
TO BE RETAINED AS
EXISTING. ALLOW TO
MAKE GOOD IF REQUIRED

GENERAL NOTES:

1. DRAWING BASED ON PLANS PROVIDED BY LANDLORD AND SURVEY BY MOBILE CAD SURVEY SOLUTIONS. ALL MEASUREMENTS MUST BE CHECKED ONSITE BY THE MAIN CONTRACTOR.

DO NOT SCALE THIS DRAWING

REV	DESCRIPTION	DATE	NAME
PIZZA PILGRIMS			
CLIENT ADDRESS PIZZA PILGRIMS PIZZA BASE, 3 KINGLY STREET, LONDON, W1B 5PD			
Shop Name DEANSGATE - MANCHESTER			
Title PROPOSED MEZZANINE CEILING FINISHES			
Site Address 105- 107 DEANSGATE, GREATER, MANCHESTER M3 2BQ			
Gross FOH Area 177 m ²		Gross BOH Area 23 m ²	
Drawing No. 055_25_18			Rev.
Date 19.12.2024		Status FOR APPROVAL	Drawn by JB
Scale 0 500 1000 1500 2000 2500mm SCALE 1:50 @ A1			