




Section A - A'
Scale: 1:150

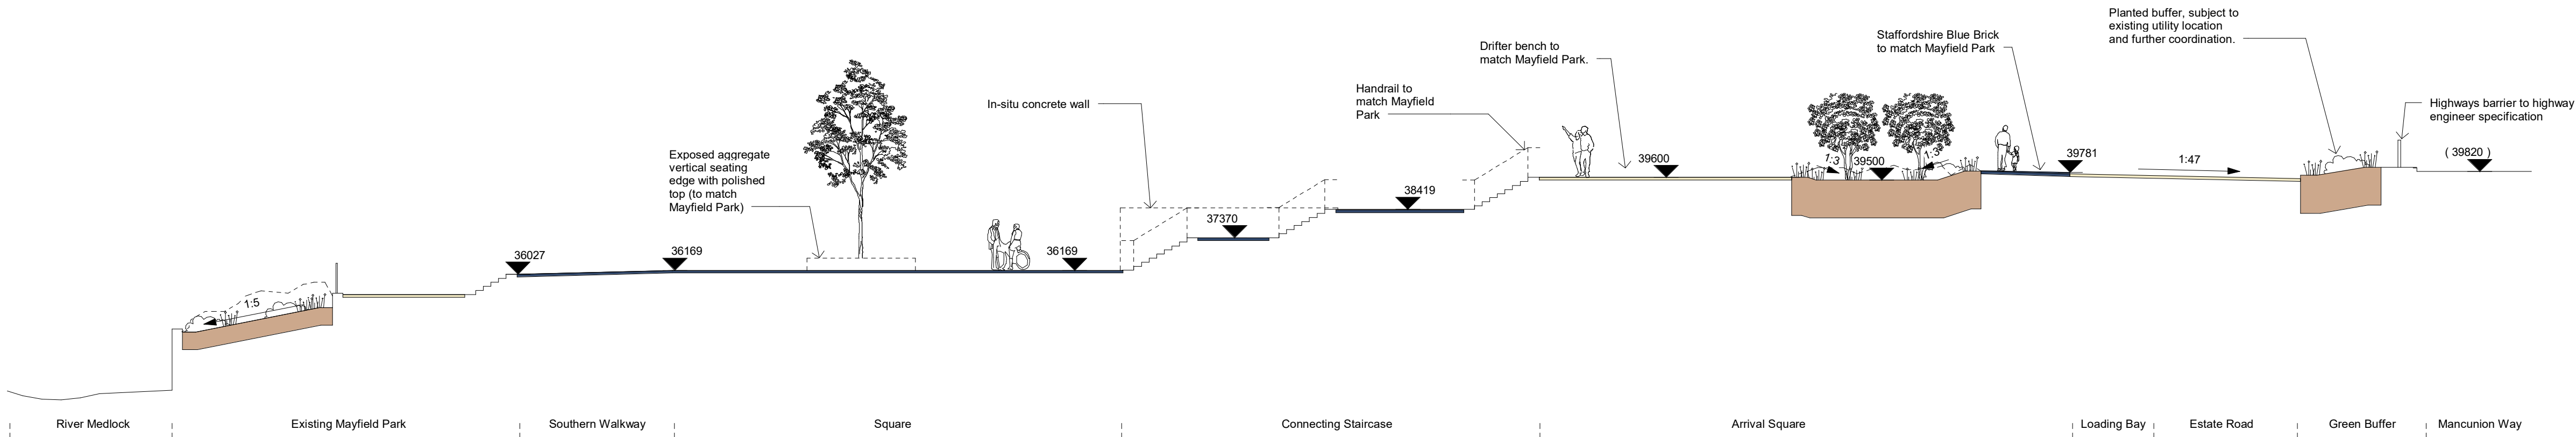


Section B - B'
Scale: 1:150

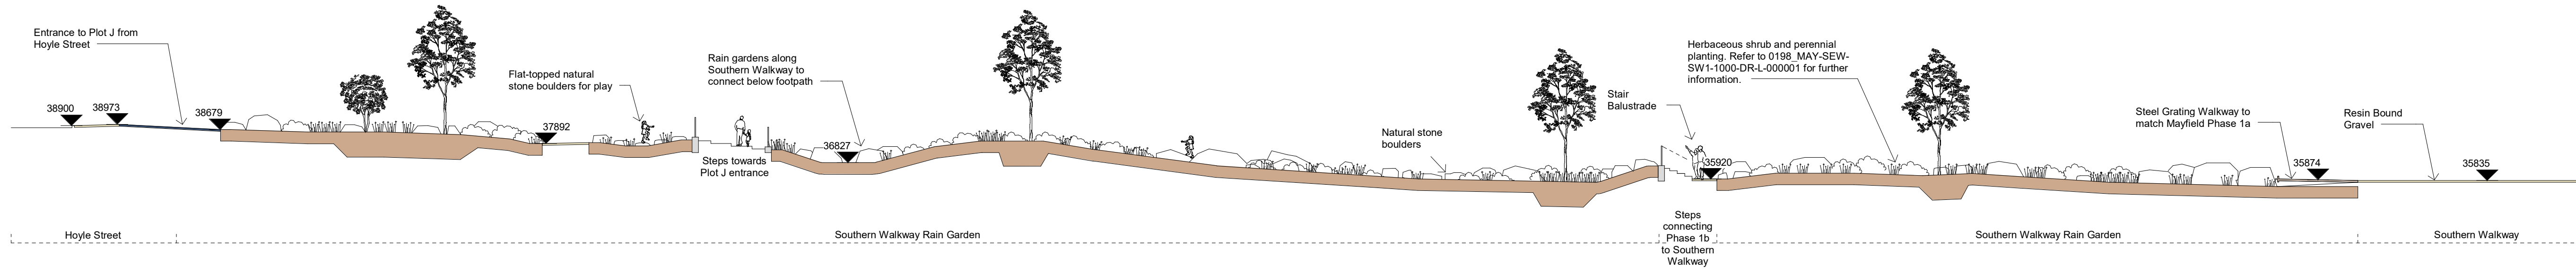

Section C - C'
Scale: 1:200

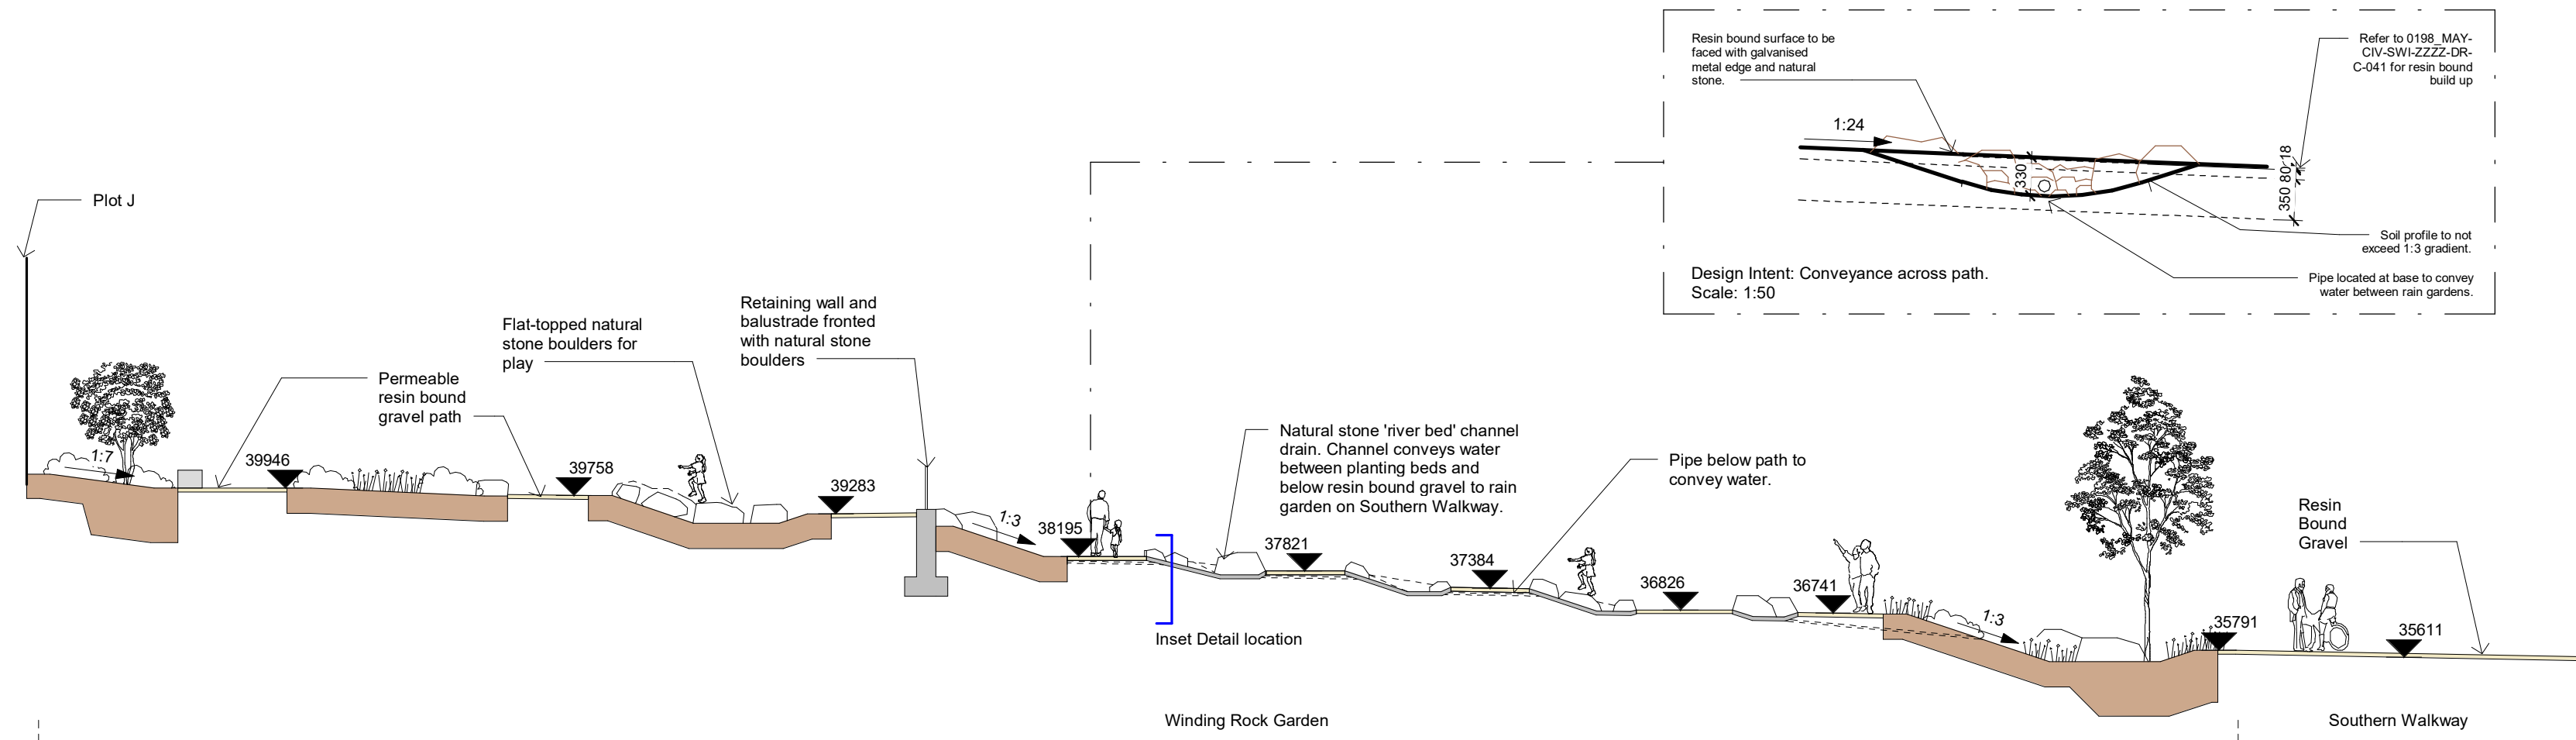

Section D - D'
Scale: 1:150

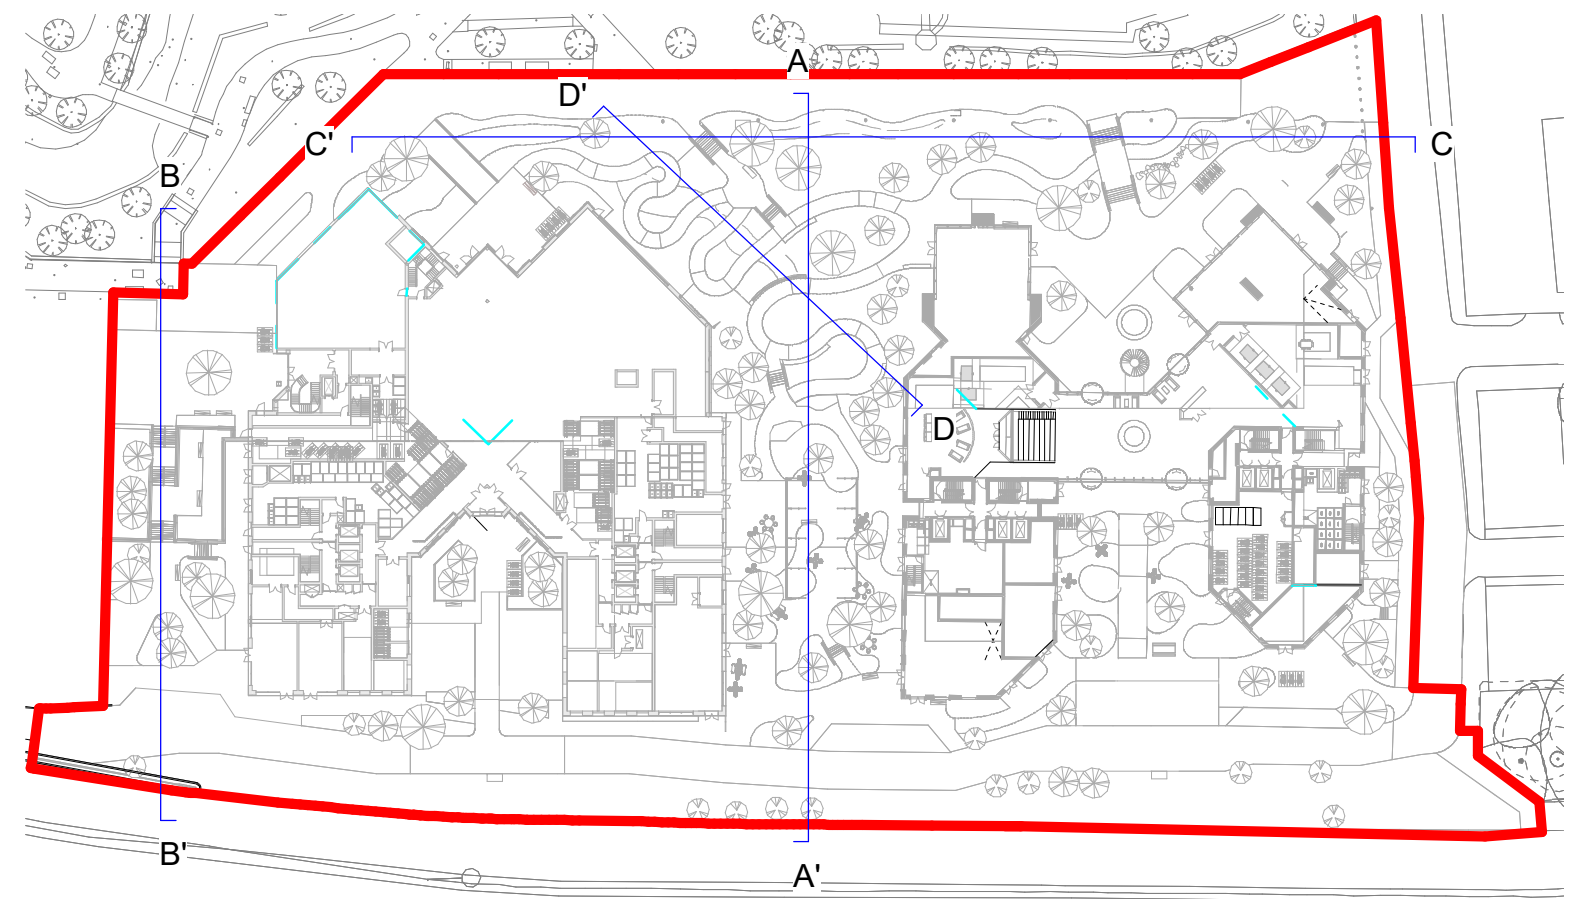

Location Plan
Scale: 1:1000

General Notes

No implied licence exists. This drawing should not be used to calculate areas for the purposes of valuation.
Do not scale this drawing for construction purposes. All dimensions to be checked on site by the contractor and such dimensions to be their responsibility.
All work must comply with relevant British Standards and Building Regulations requirements. Drawing errors and omissions to be reported to the architect.

Notes

Sections to be read in conjunction with Landscape General Arrangement 0198_MAY-SEW-SW1-1000-DR-L-000001.
Sections show illustrative arrangement of public realm. Further coordination and details required to foundations, below ground build-ups and interfaces.

N/A

Key Plan



For Planning

Project No. 0198_MAY

Project Name

Mayfield Phase 1b

Drawing Title

Landscape Site Sections

Client LandsecU+I

Scale @A1 As indicated

Date 18/12/24

Drawn by TH

Checked by SEW

Rev	Date	Reason	Chk
P01	18/12/24	PLANNING ISSUE	SEW

Drawing Number	Rev
0198_MAY-SEW-SW1-1000-DR-L-001001	P01