


BUILDING DESIGN PARTNERSHIP SHALL HAVE NO RESPONSIBILITY FOR ANY USE MADE OF THIS DOCUMENT OTHER THAN FOR THAT WHICH IT WAS PREPARED AND ISSUED.
ALL DIMENSIONS SHOULD BE CHECKED ON SITE.
DO NOT SCALE FROM THIS DRAWING.
ANY DRAWING ERRORS OR DIVERGENCES SHOULD BE BROUGHT TO THE ATTENTION OF BUILDING DESIGN PARTNERSHIP AT THE ADDRESS SHOWN BELOW.


NOTES

TO BE READ IN CONJUNCTION WITH FULL BDP STAGE 4 LANDSCAPE PACK:


CVI-BDP-ZZ-ZZ-DR-L-0001 - LANDSCAPE MASTERPLAN
CVI-BDP-ZZ-ZZ-DR-L-1001 - SOFT LANDSCAPE ZONAL PLAN
CVI-BDP-ZZ-ZZ-DR-L-2001 - PLANTING PLAN ZONE 1
CVI-BDP-ZZ-ZZ-DR-L-2002 - PLANTING PLAN ZONE 2
CVI-BDP-ZZ-ZZ-DR-L-2003 - PLANTING PLAN ZONE 3
CVI-BDP-ZZ-ZZ-DR-L-6001 - SOFT LANDSCAPE TYPICAL DETAILS
CVI-BDP-ZZ-ZZ-SP-L-0001 - SOFT LANDSCAPE SPECIFICATION
CVI-BDP-ZZ-ZZ-SH-L-0001 - CDM RISK REGISTER
CVI-BDP-ZZ-ZZ-SH-L-0002 - PLANTING SCHEDULE
CVI-BDP-ZZ-ZZ-RP-L-0001 - PLANTING SKETCHBOOK

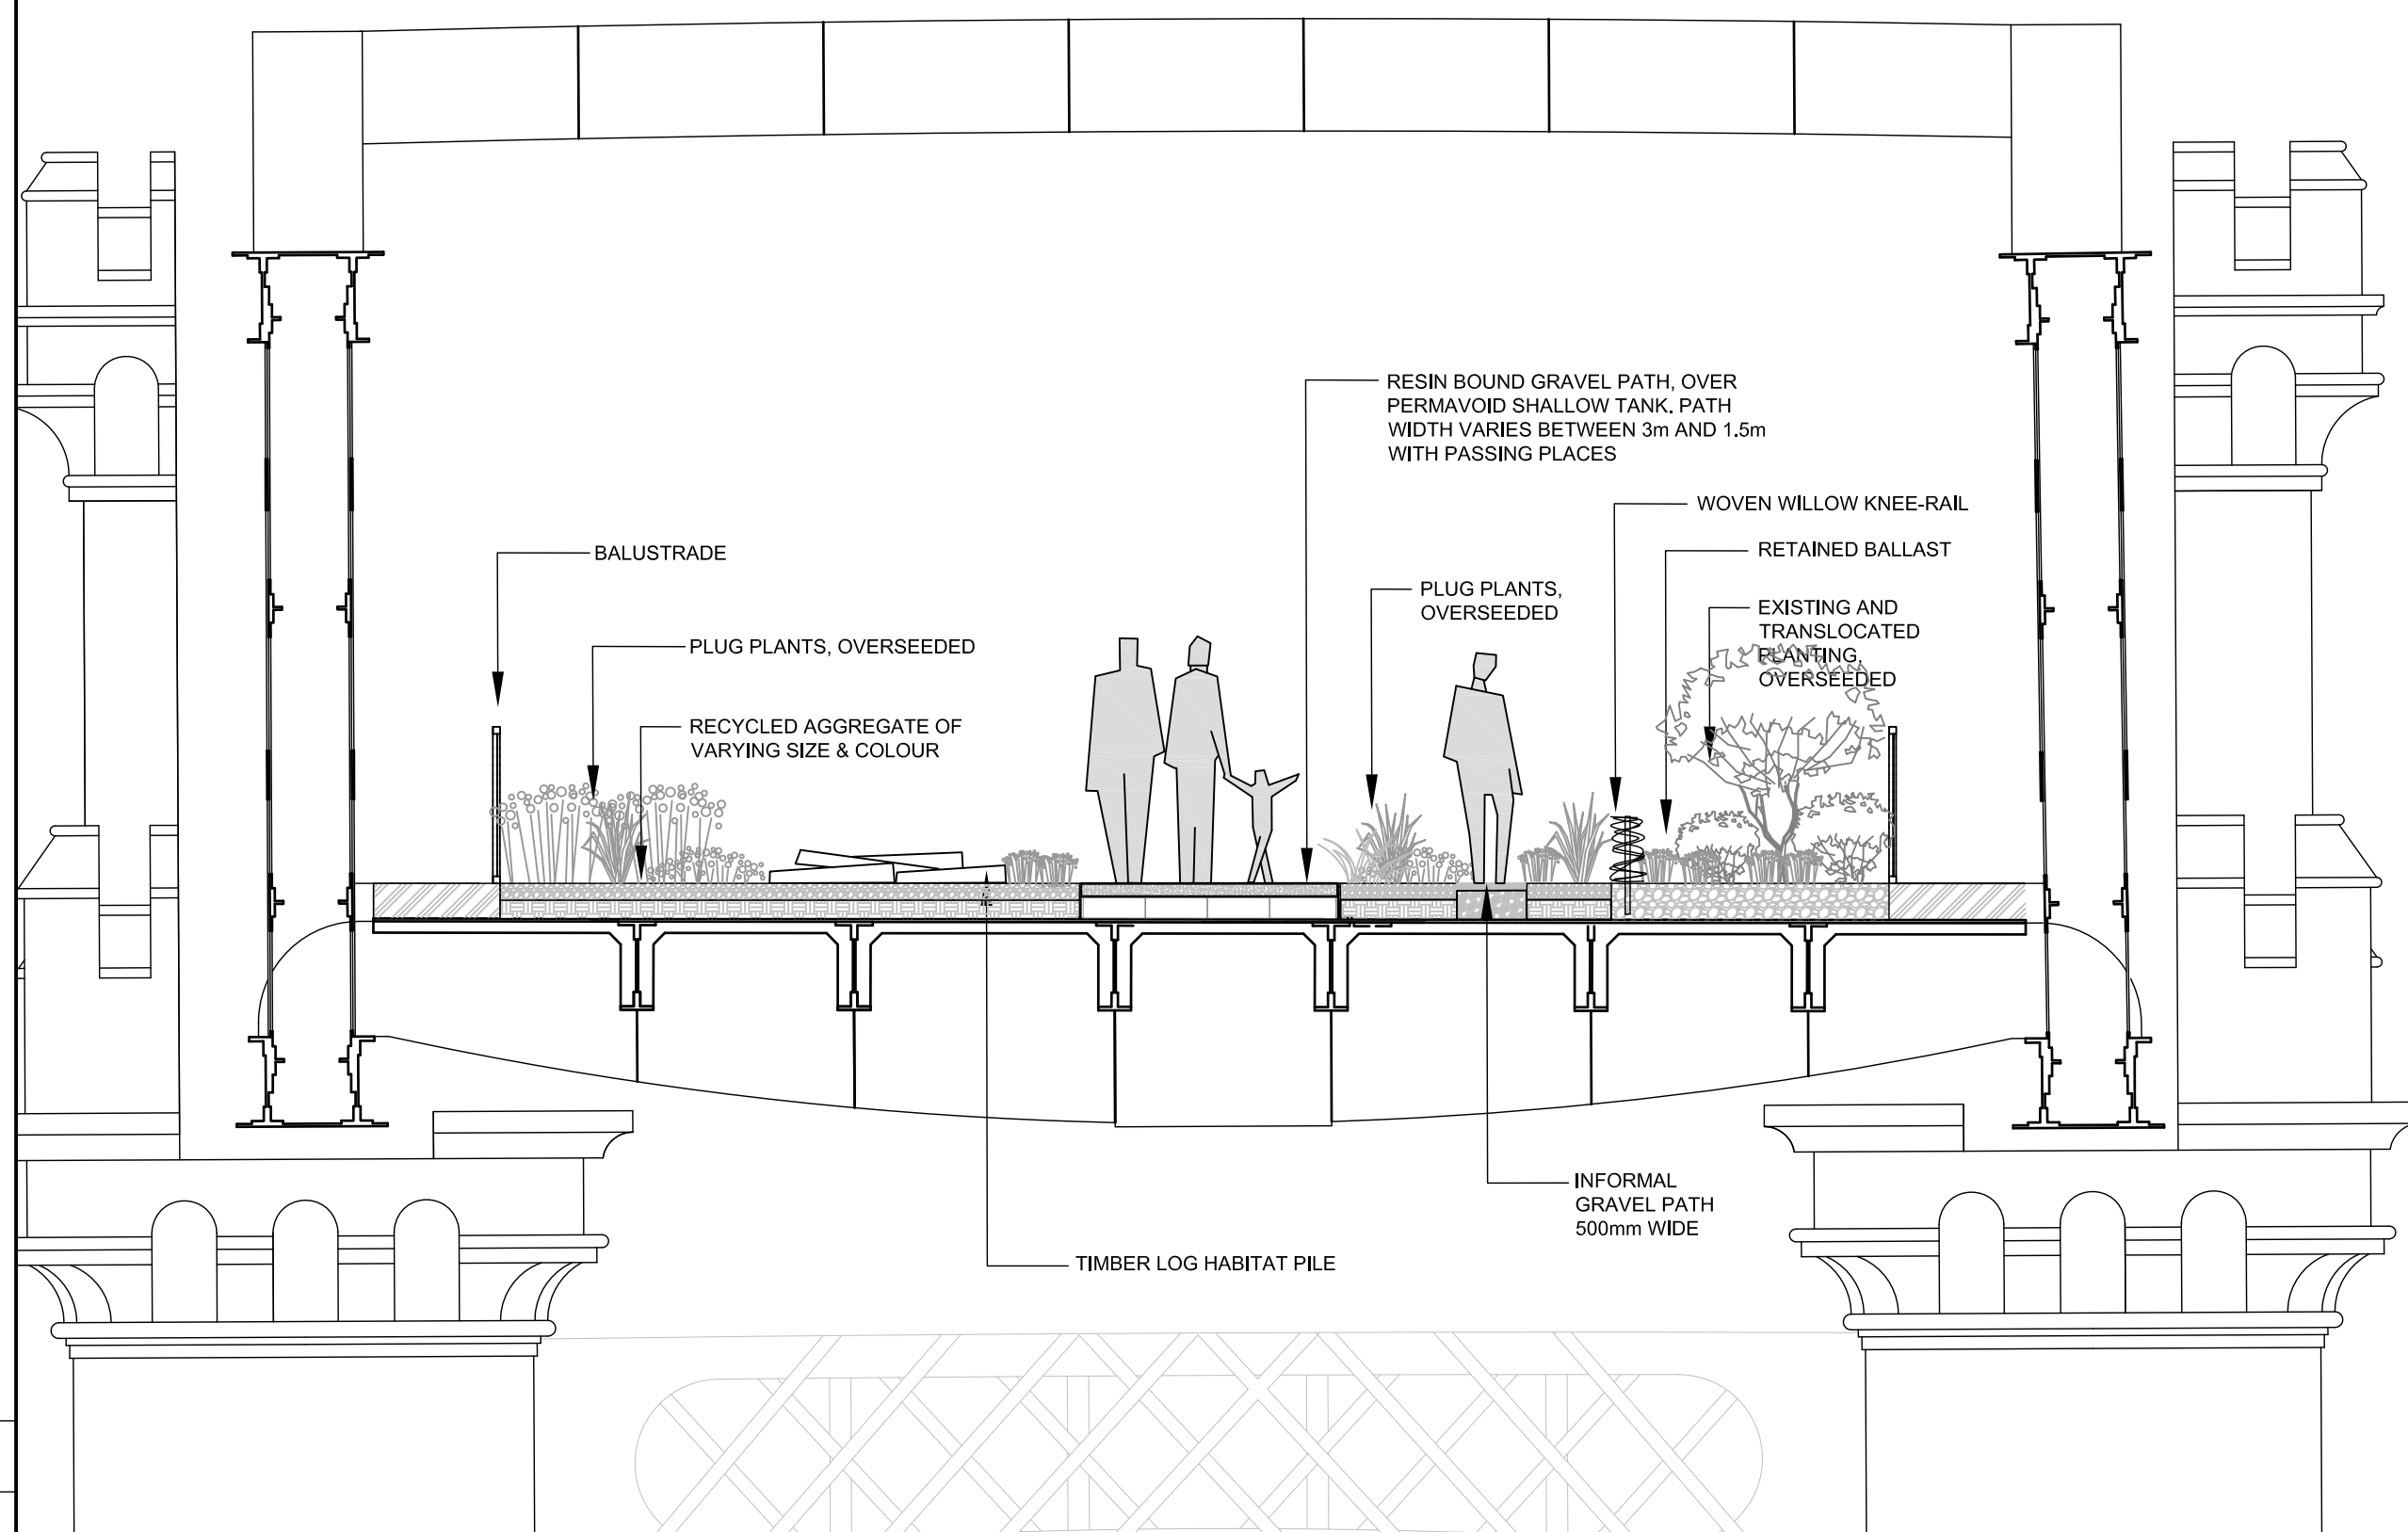


SECTION A - A

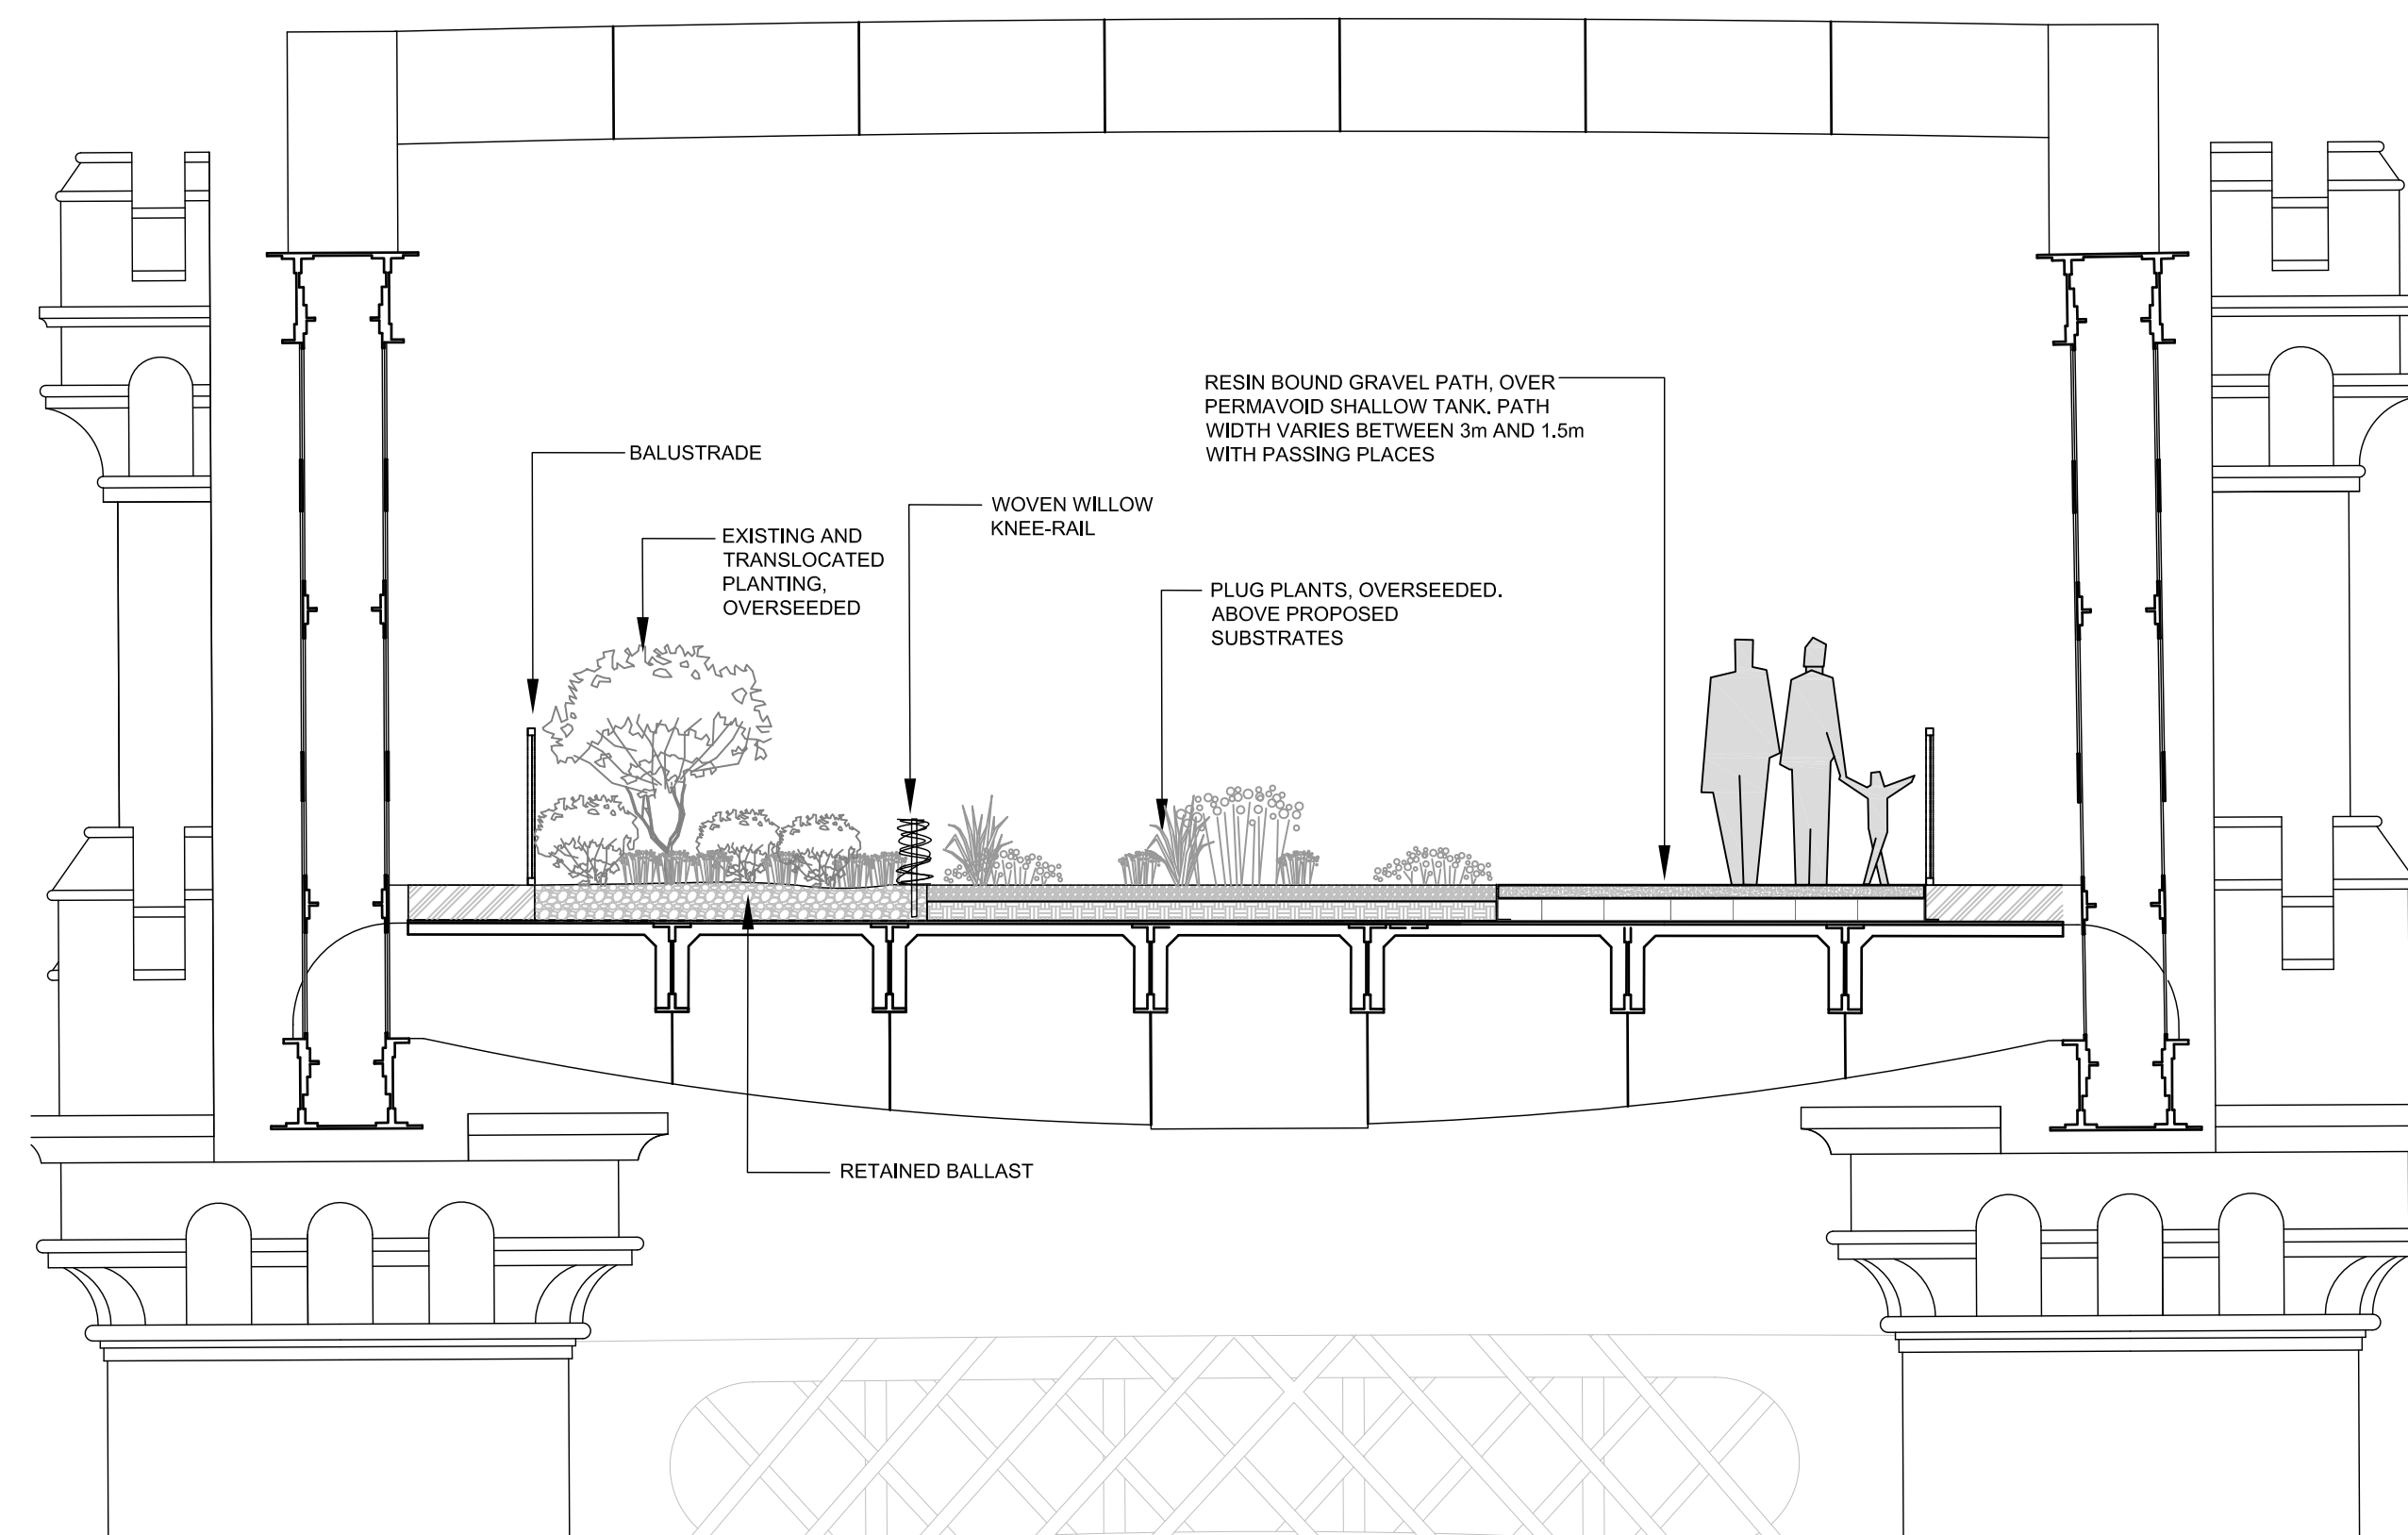

SECTION B - B

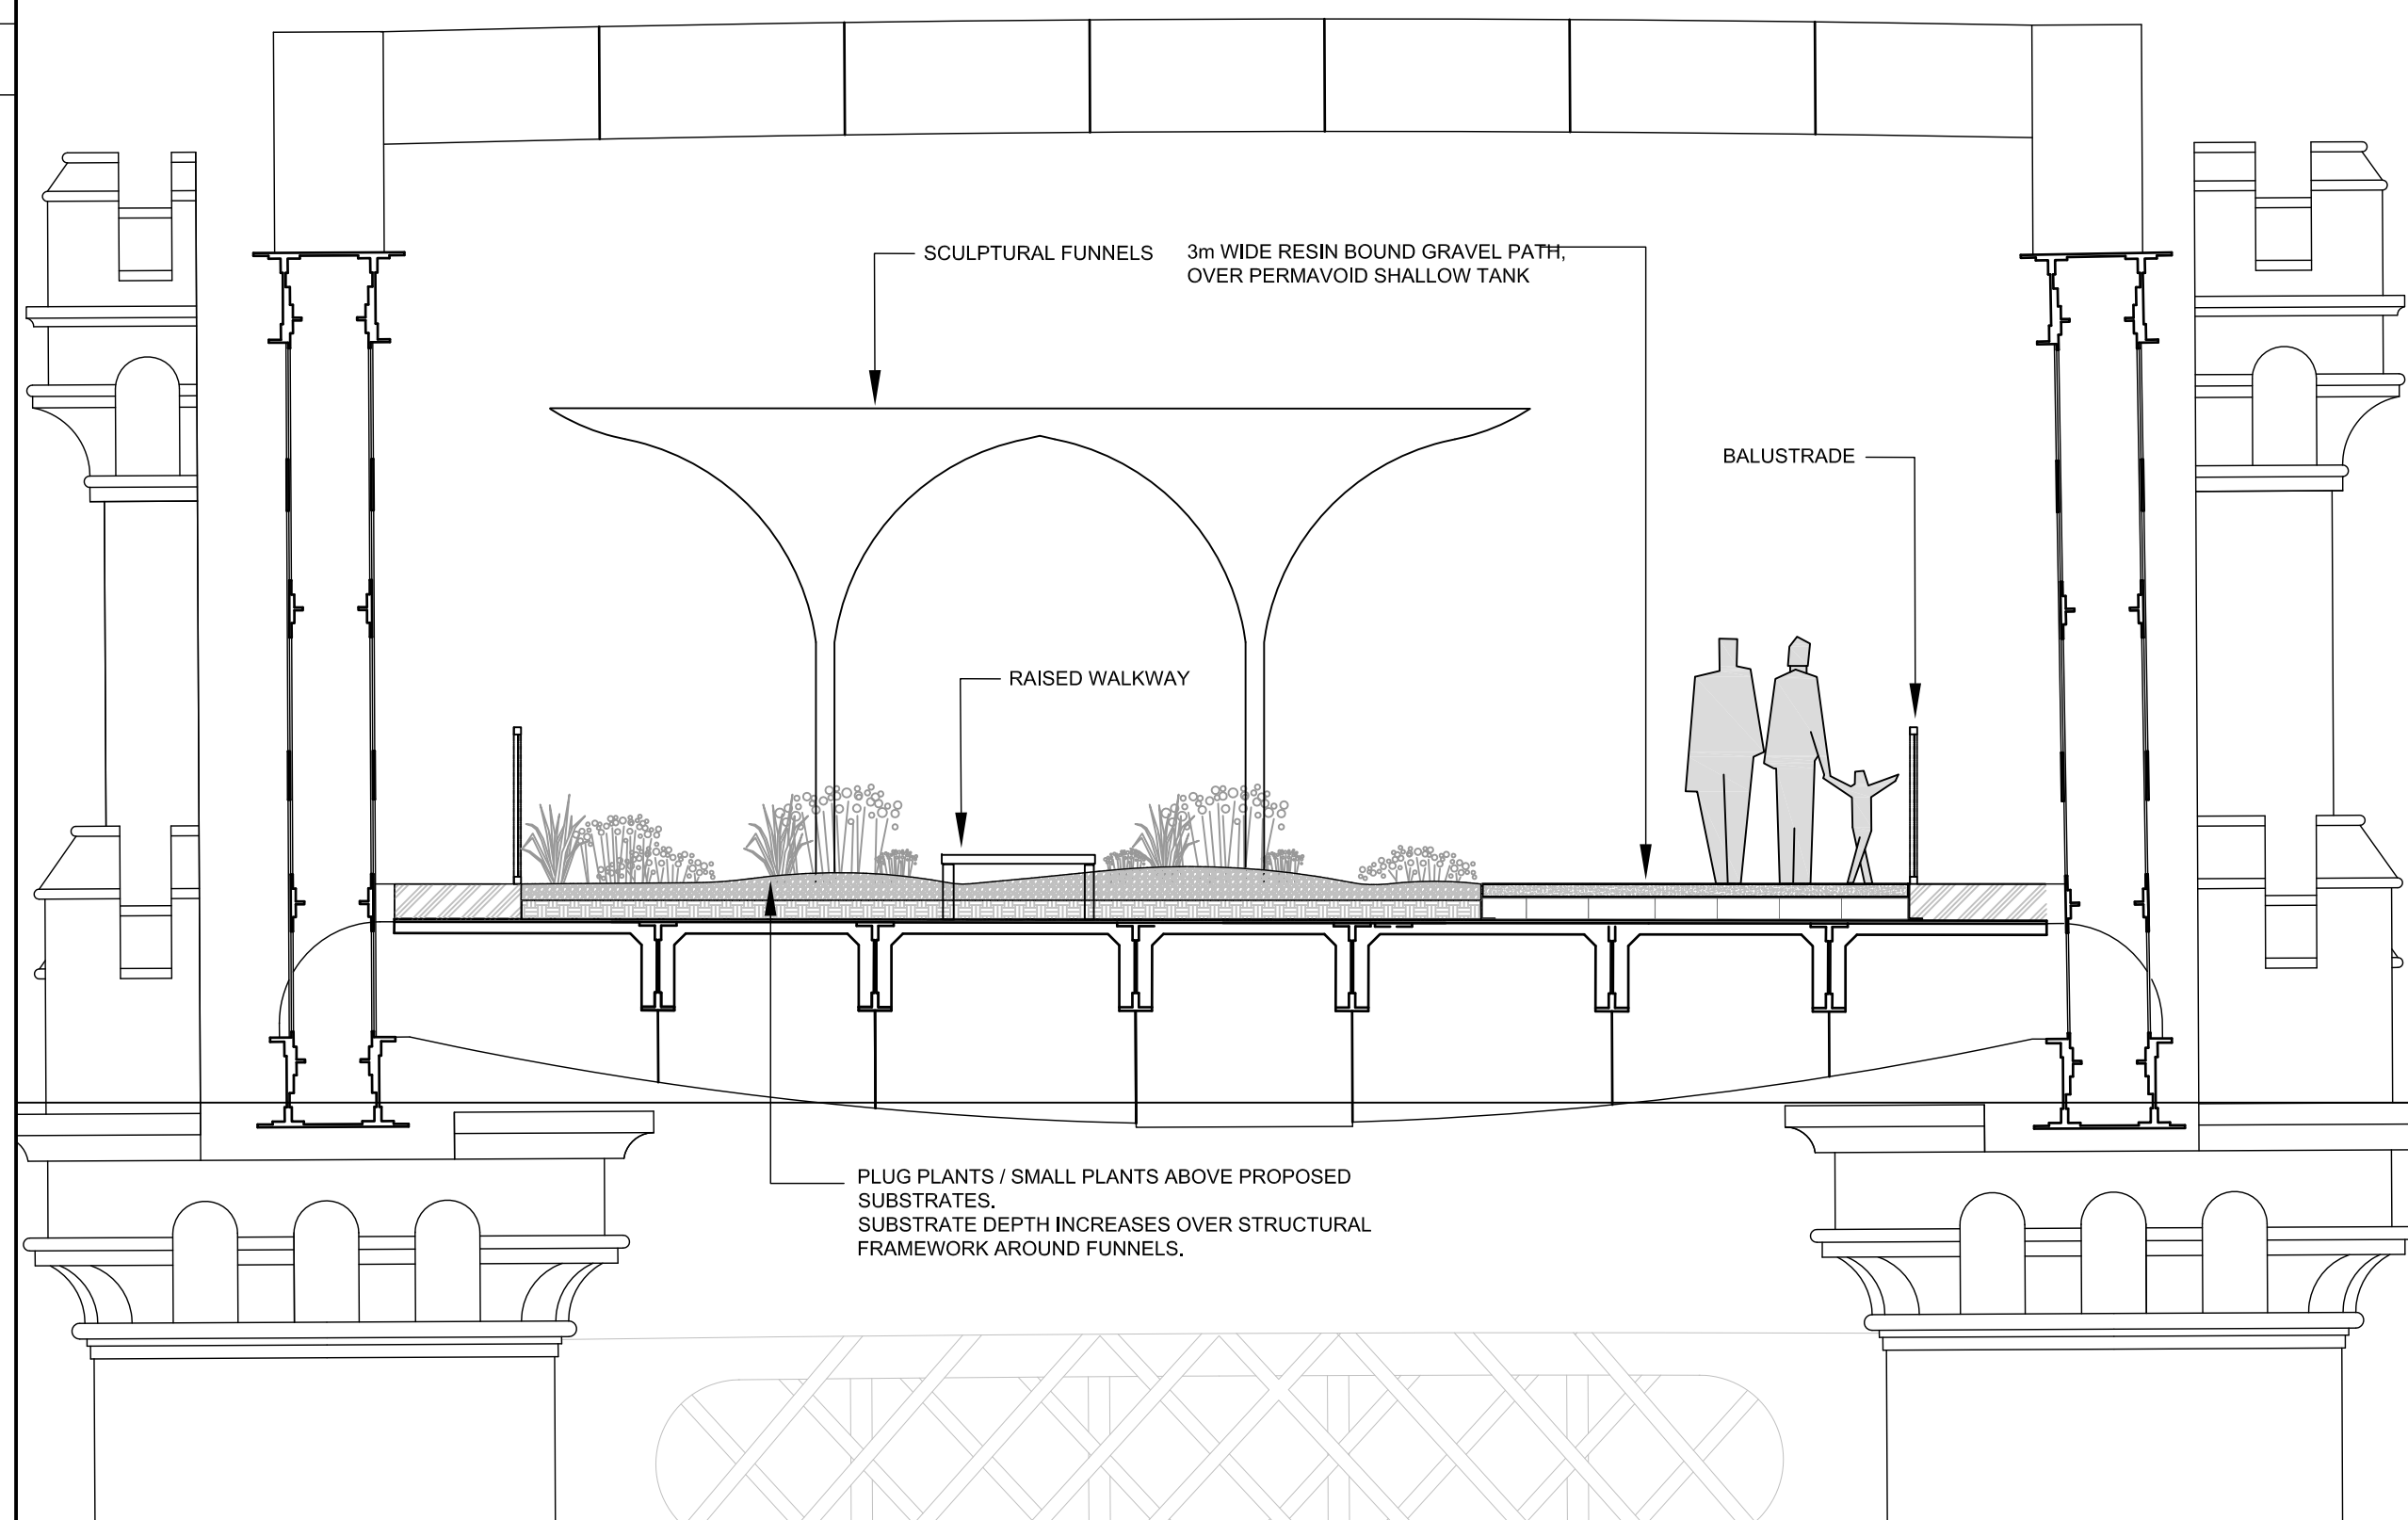

SECTION C - C

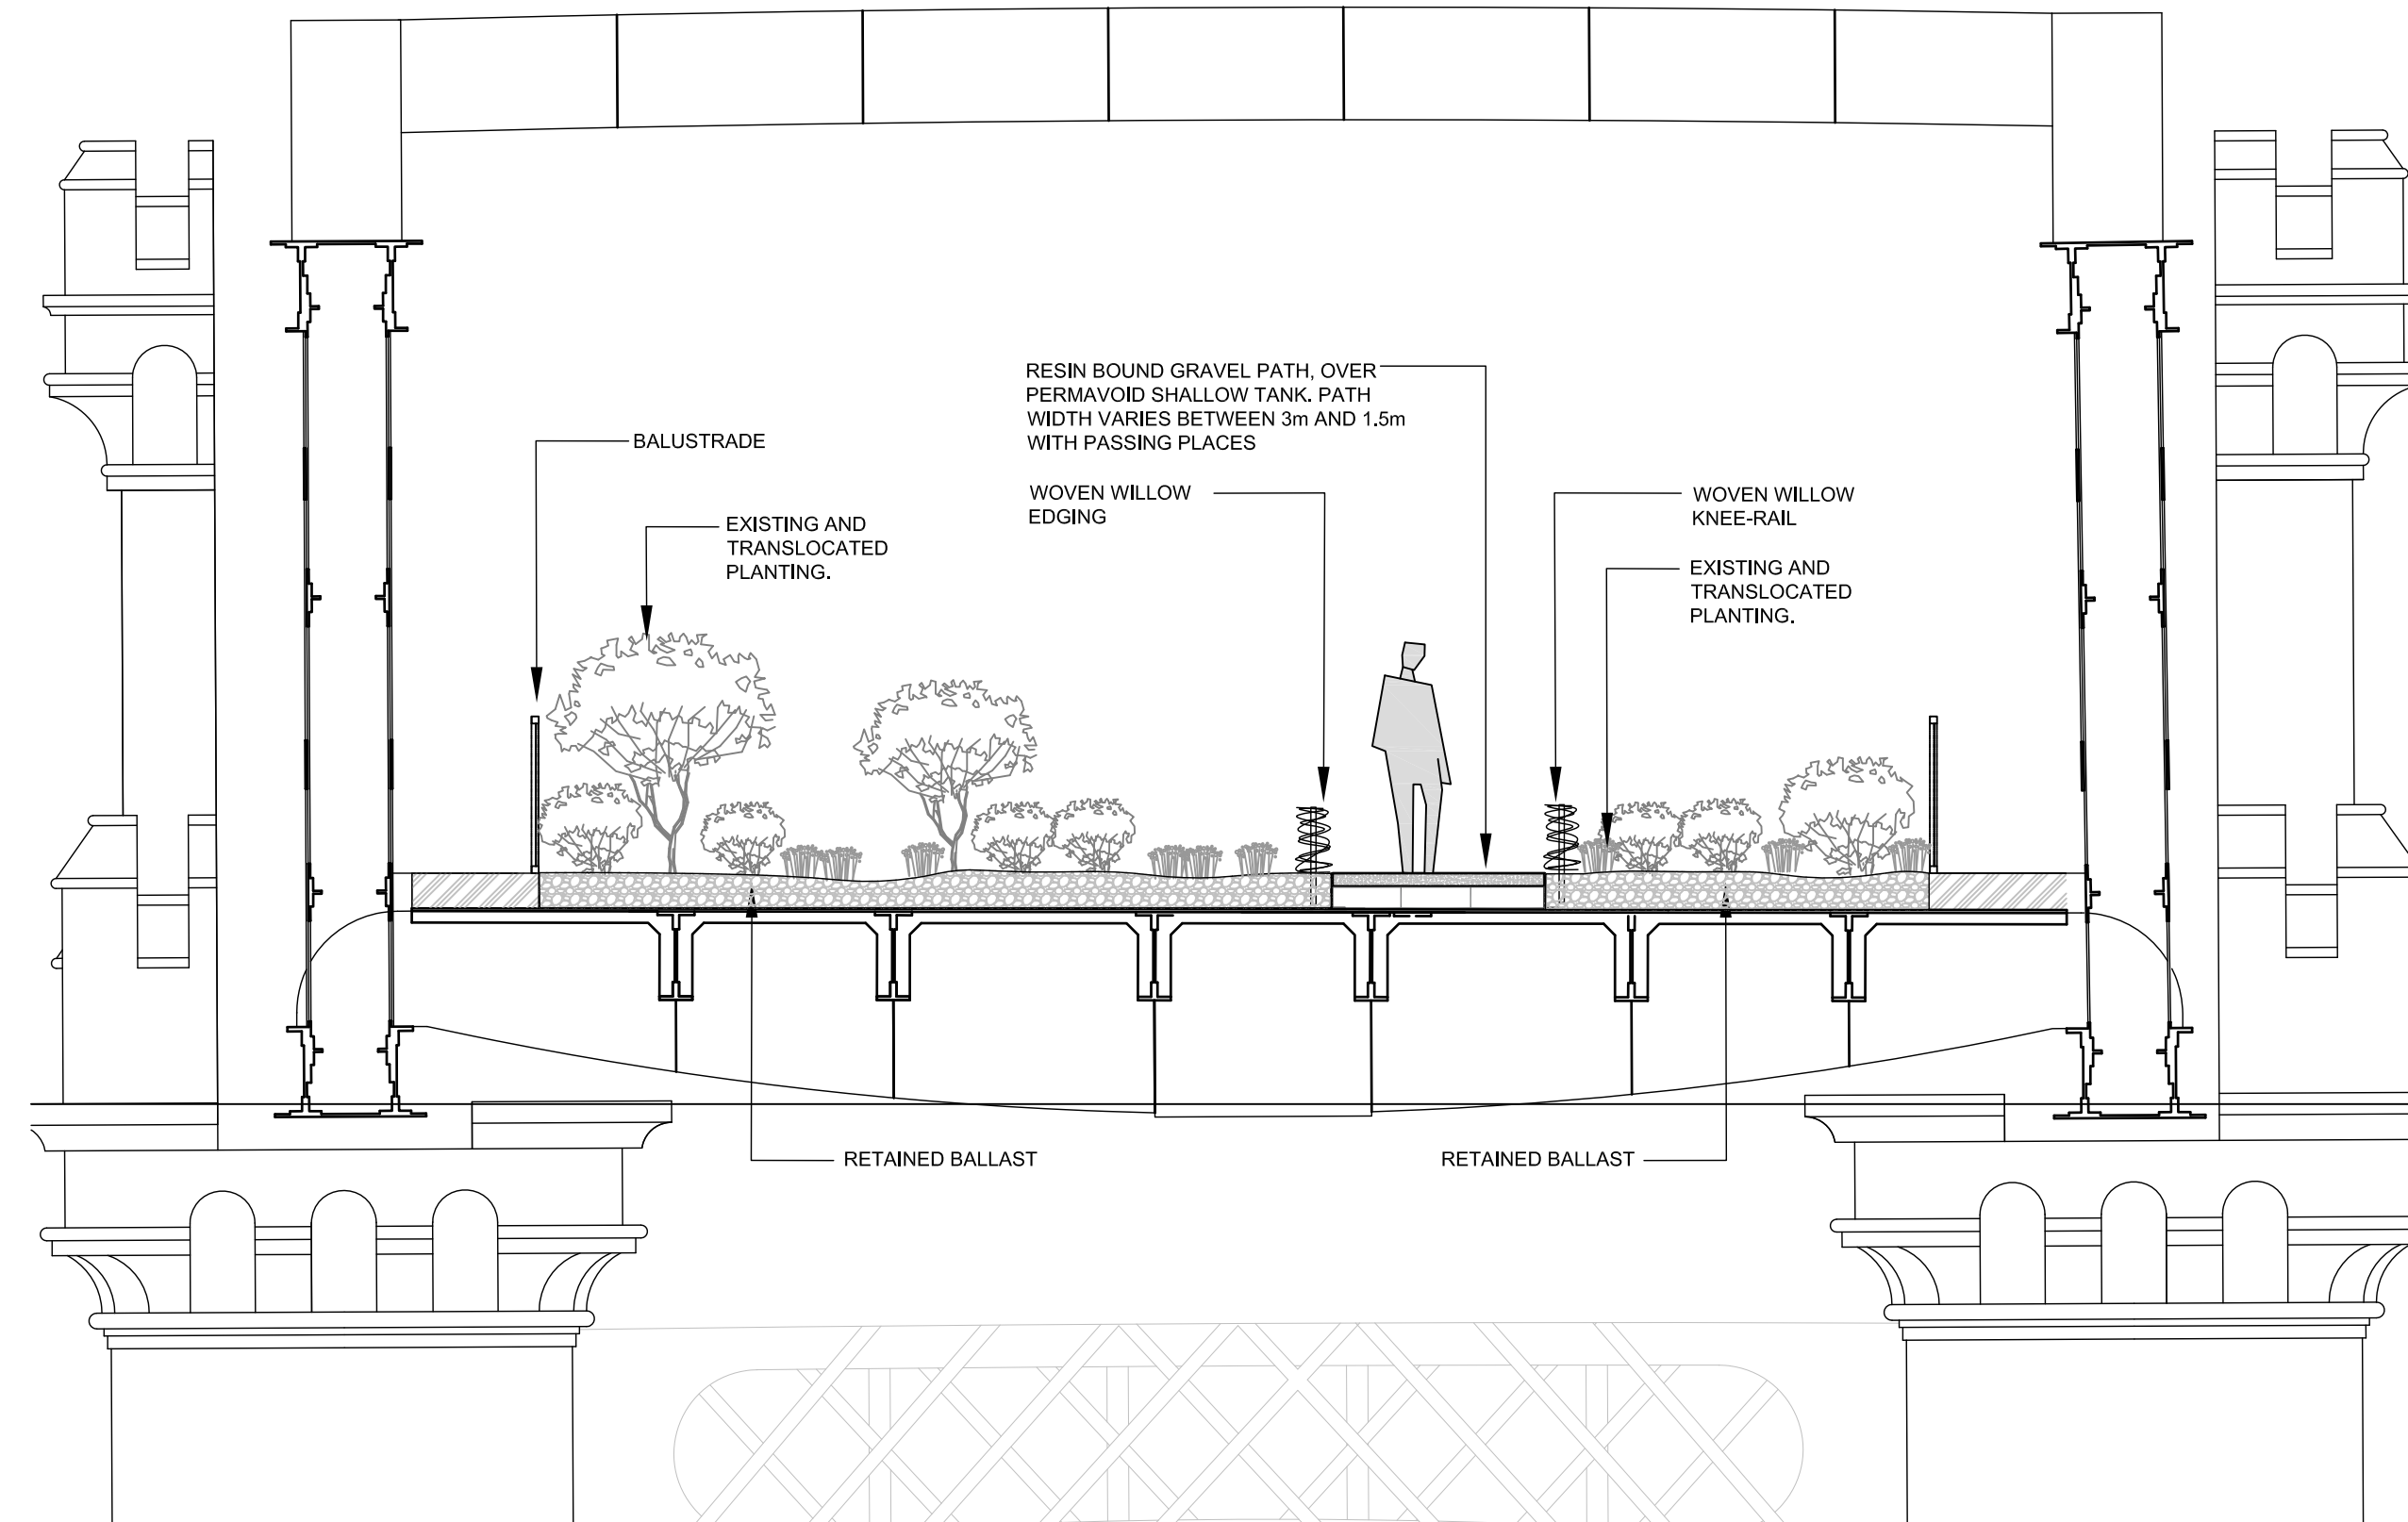


SECTION D - D

P01 - ISSUED FOR STAGE 4 RN JF 21.12.24

FIRST ISSUE

REVISION DESCRIPTION DRAWN CHECKED DATE

REV PLAN

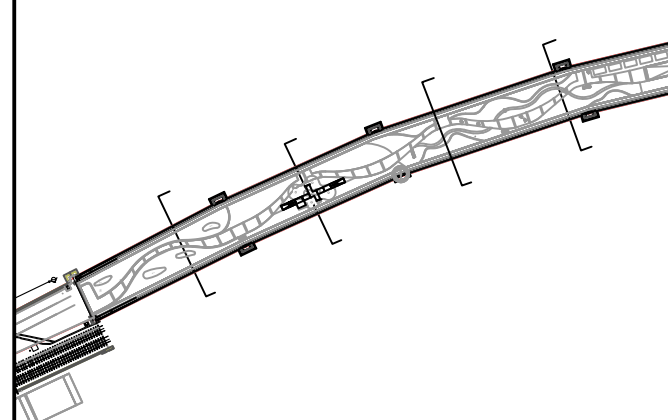

DATE

BDP.

11 Ducie Street
P.O. Box 85, Piccadilly Basin
Manchester M60 3JA
United Kingdom
T +44 (0)161 828 2200
F +44 (0)161 828 2235
www.bdp.com

PROJECT CASTLEFIELD VIADUCT	
PHASE 2	
PROJECT NUMBER P3003987	
DRAWN BY LANDSCAPE SECTIONS	SCALE @ A1 1:50
DATE DEC '24	REVISION P01
PROJECT CODE CVI-BDP-ZZ-ZZ-DR-L-4001	