

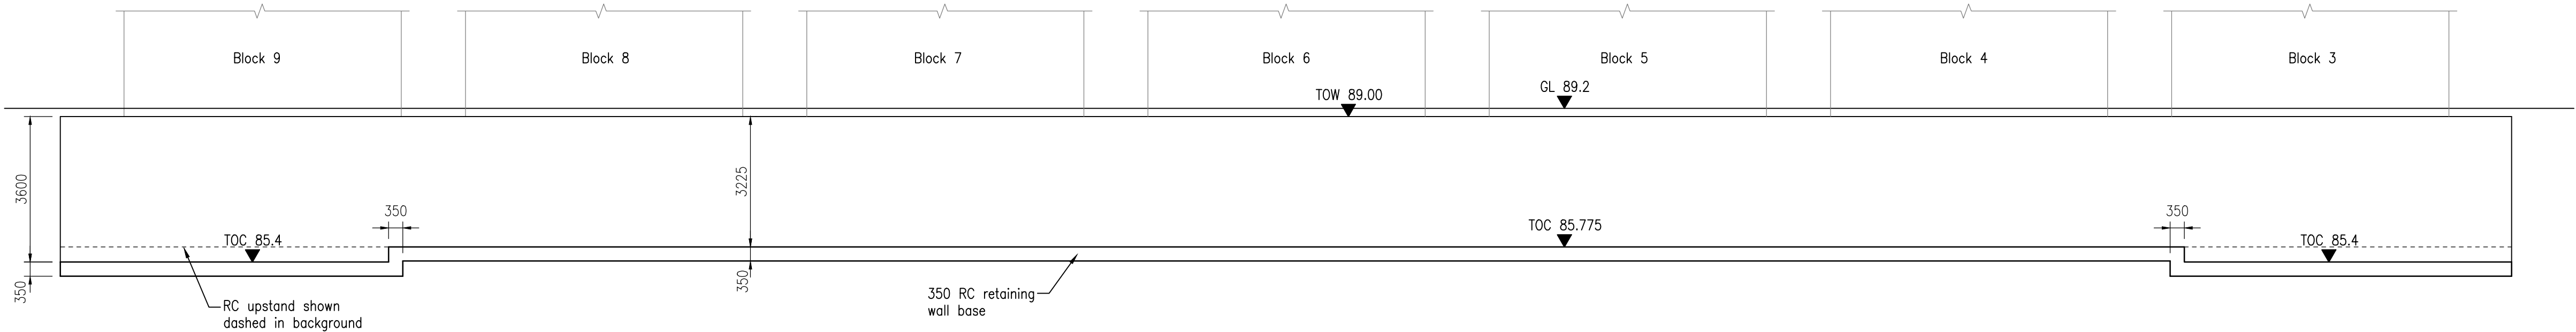


Plan on retaining wall
(1:100)

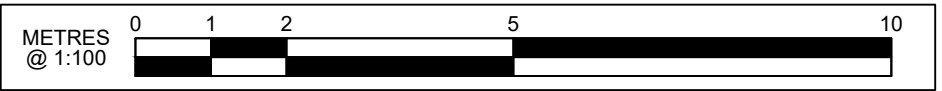

Elevation A
(1:100)

This drawing is to be read in conjunction with drawing no 106240-PEF-FD-XX-DR-S-10001 to 10008 and 10010

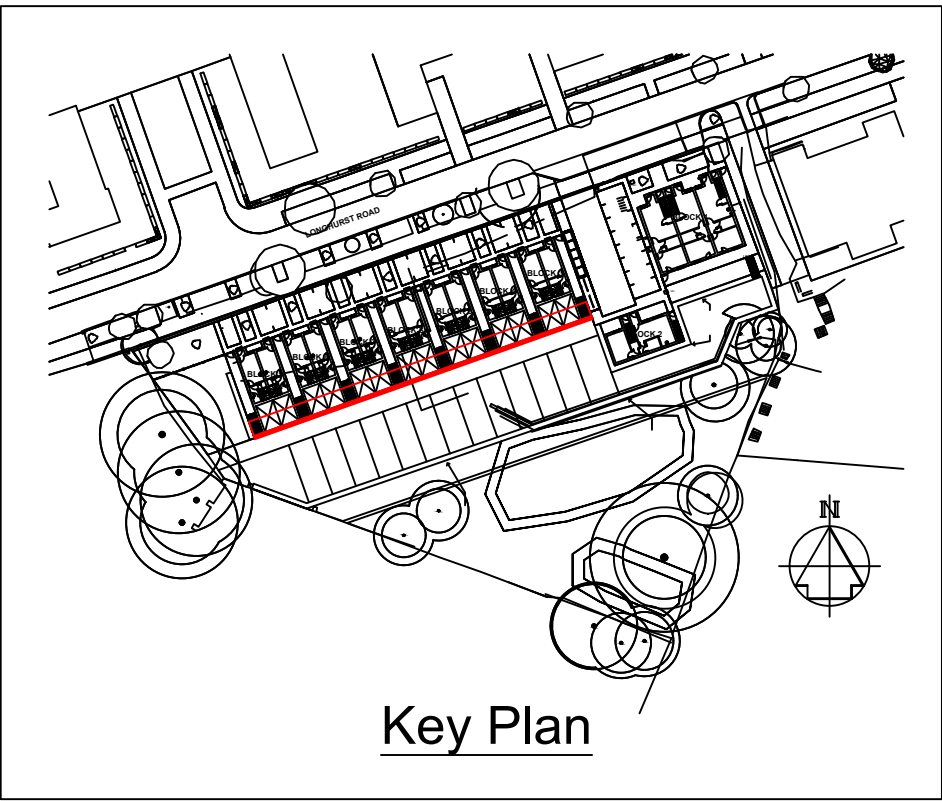

- General Notes
- G1. Do not scale this drawing.
- G2. Any dimensional discrepancies should be notified to the engineer immediately.
- G3. All dimensions are in millimetres - (mm) all levels are in metres - (m) and are above ordnance datum at newlyn, cornwall unless noted otherwise.
- G4. North shown indicative only
- G5. This drawing is to be read in conjunction with all relevant: specifications; drawings; details and other design information.
- G6. All drawings and written material contained within, constitute original and unpublished work of the engineer and may not be duplicated,used, reproduced or disclosed without written consent or express permission from the engineer.
- G7. All information contained in this document is copyright ©
- G8. Were the contractor undertakes or engages a third party to undertake temporary works design, or varies the Pell Frischmann design in any way, then the contractor will take full responsibility and liability for all design aspects, including a design risk assessment. The contractor shall inform Pell Frischmann of any proposed variances to the design.
- G9. For typical details refer to drawing No 106240-PEF-FD-XX-DR-S-10007
- G10. Bricks below DPC to have a minimum compressive strength of 50N/mm
Blocks below DPC to have minimum compressive strength of 7.3 N/mm²
Mortar below DPC to be sulphate resisting.
- G11. For Masonry wall above ground level refer to Architect's detail and Specification
- G12. For Damp proof courses, cavity closure, lintels, floor venting, cavity ties, movement joints, refer to Architect's details
- G13. Timber stairs to be designed and provided by specialist contractor.
- G14. Structural slab levels (SSL) as shown on the drawings are as per Architects drawings and are to be confirmed by the Architect prior to construction.
- G15. For door/window opening setting out refer to Architect drawings.
- G16. All dimensions and levels to be confirmed by Architect.
- G17. Foundation depth shown on plan to be considered minimum depth from the Structural Slab Level (SSL). Foundation to be centred with wall above.
- G18. Any discrepancies in drawings or details to be immediately reported to Pell Frischmann.
- G19. Beams, planks or infill blocks that are damaged should not be used.
- G20. Joints should be grouted in accordance with the manufacturers recommendations.
- G21. Drawings to be read in conjunction with Pell Frischmann Concrete Specification 106240-PEF-ZZ-ZZ-S-P-0001.

C01	First Issue	NRS	AM	AM	WW	10.01.25
REV	DESCRIPTION	DRN	DES	CHK	APP	DATE

Pell Frischmann

3rd FLOOR, EDMUND HOUSE, 12-22 NEWHALL STREET, BIRMINGHAM B3 3AS
Telephone +44 (0)121 456 1616
Email: pfbirmingham@pellfrischmann.com
www.pellfrischmann.com

Architect/Client/Contractor

Great Places Housing Group

Project

Longhurst Road, Blackley

Drawing Title

Block 3 - 9
Retaining wall to back of blocks
Plan and Elevation

Drawing Status

CONSTRUCTION

Drawn	Name NRS	Date Dec 2024	Status Code B1
Designed	AM	Dec 2024	Scale 1:100
Eng Chk	AM	Dec 2024	Revision C01
Approved	MW	Dec 2024	

Drawing No.

106240-PEF-FD- XX - DR - S - 10009