




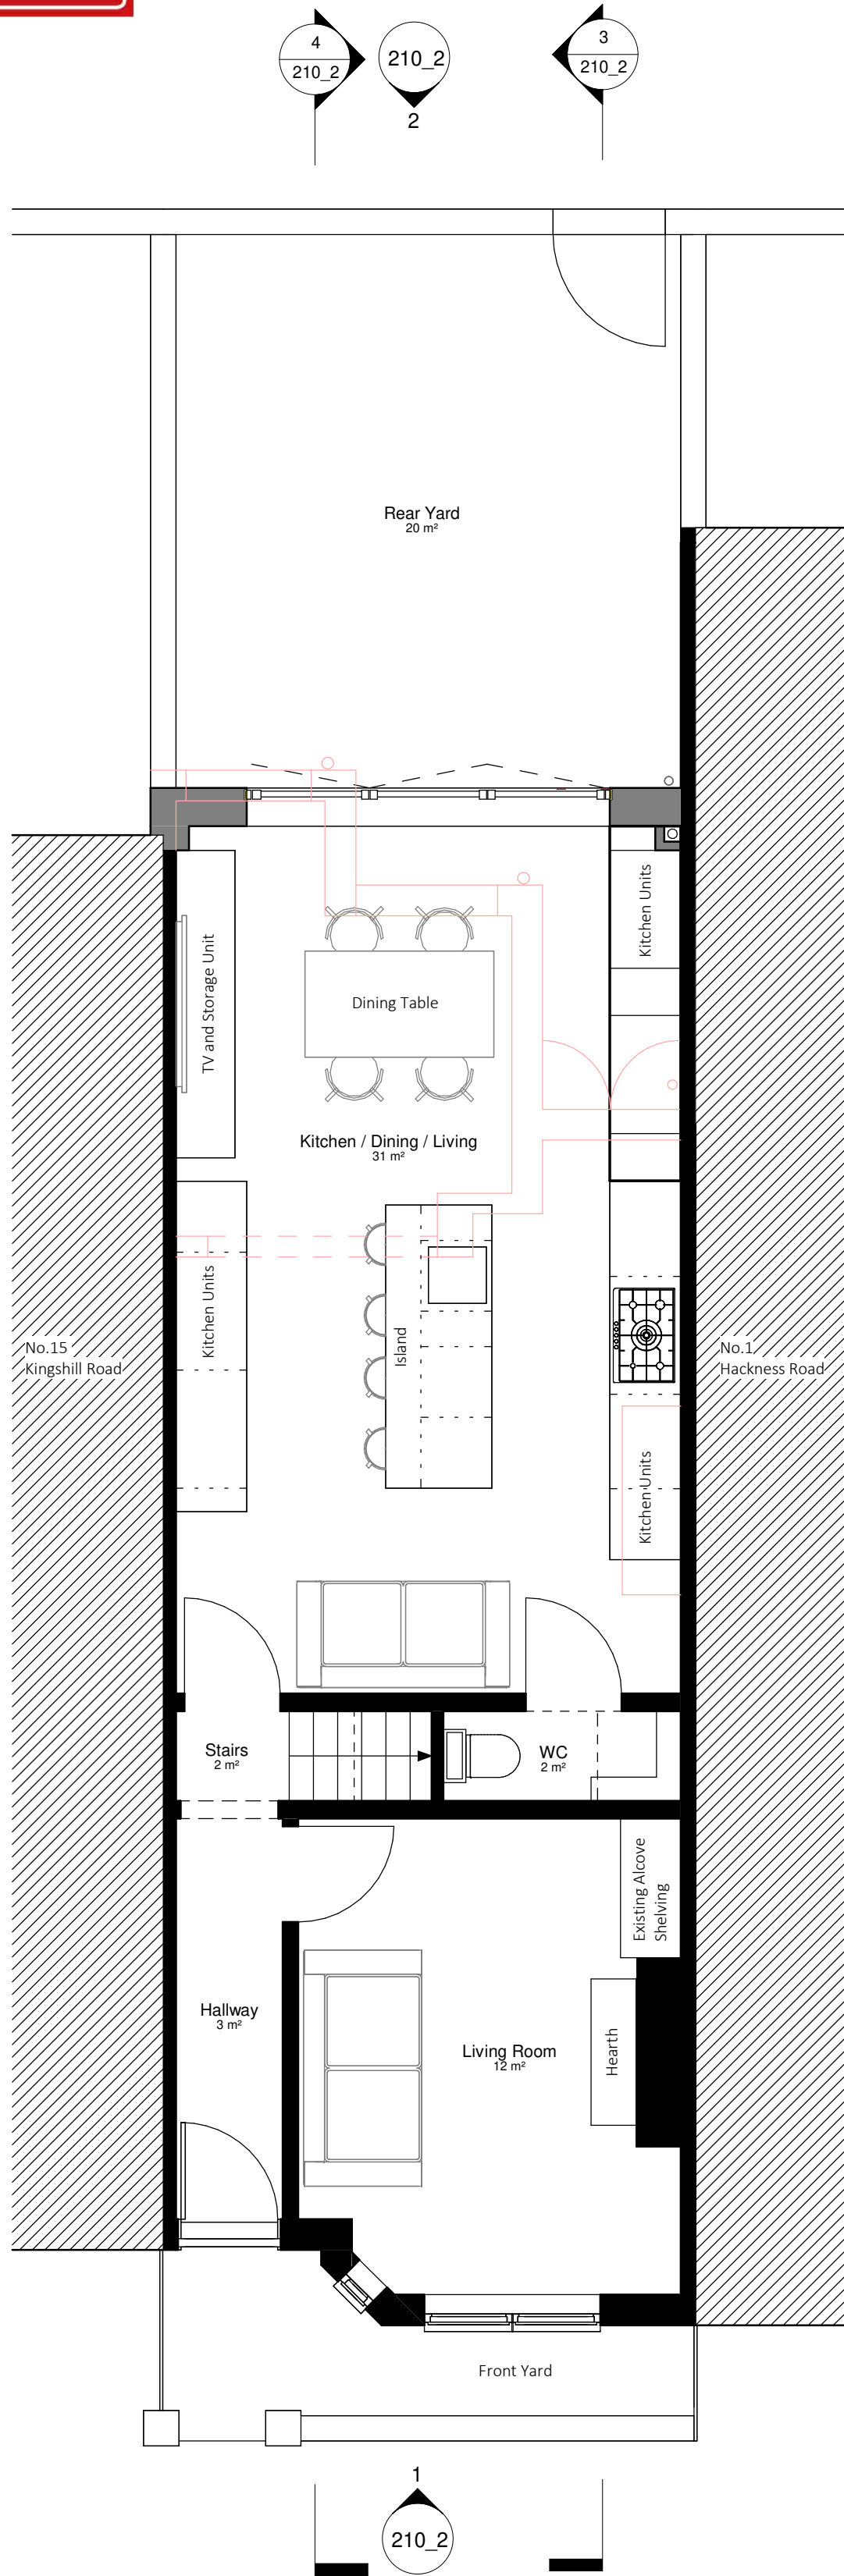

Ground Floor

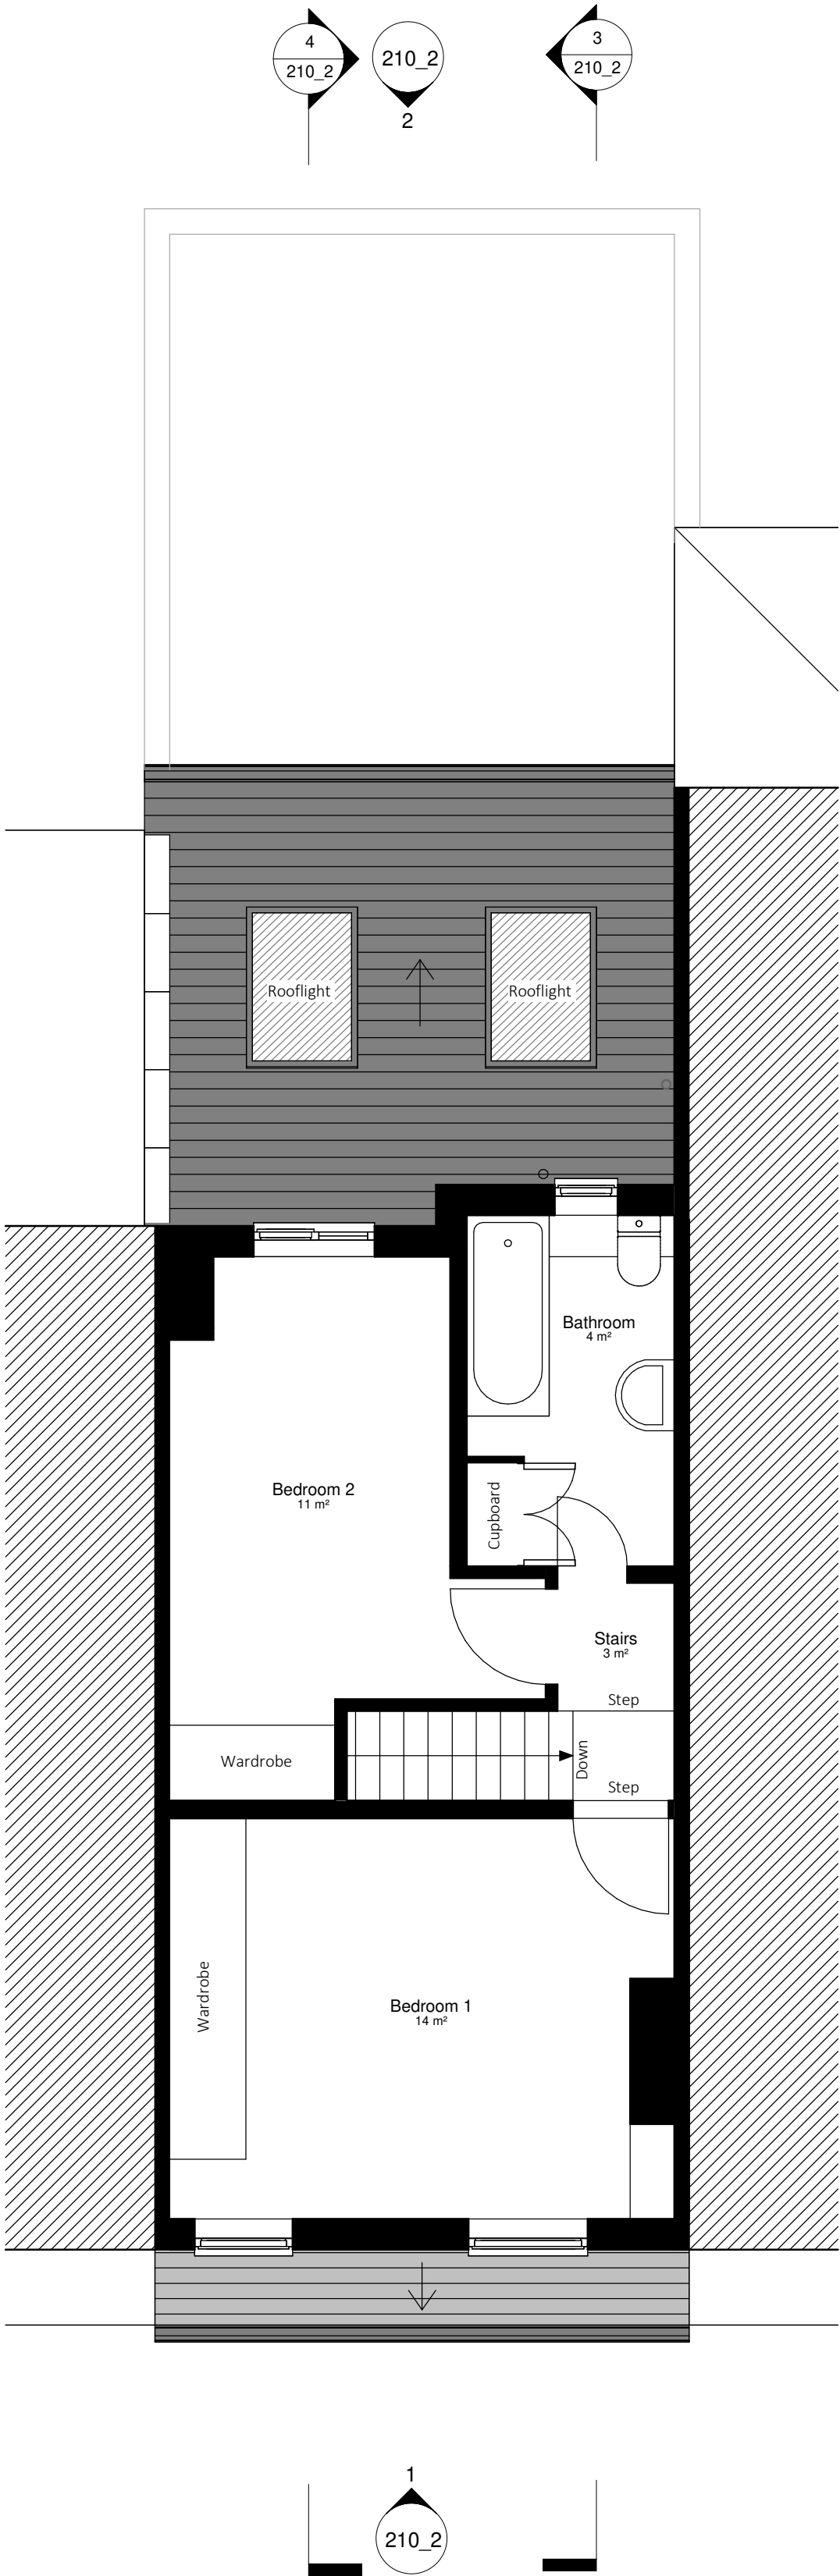

First Floor

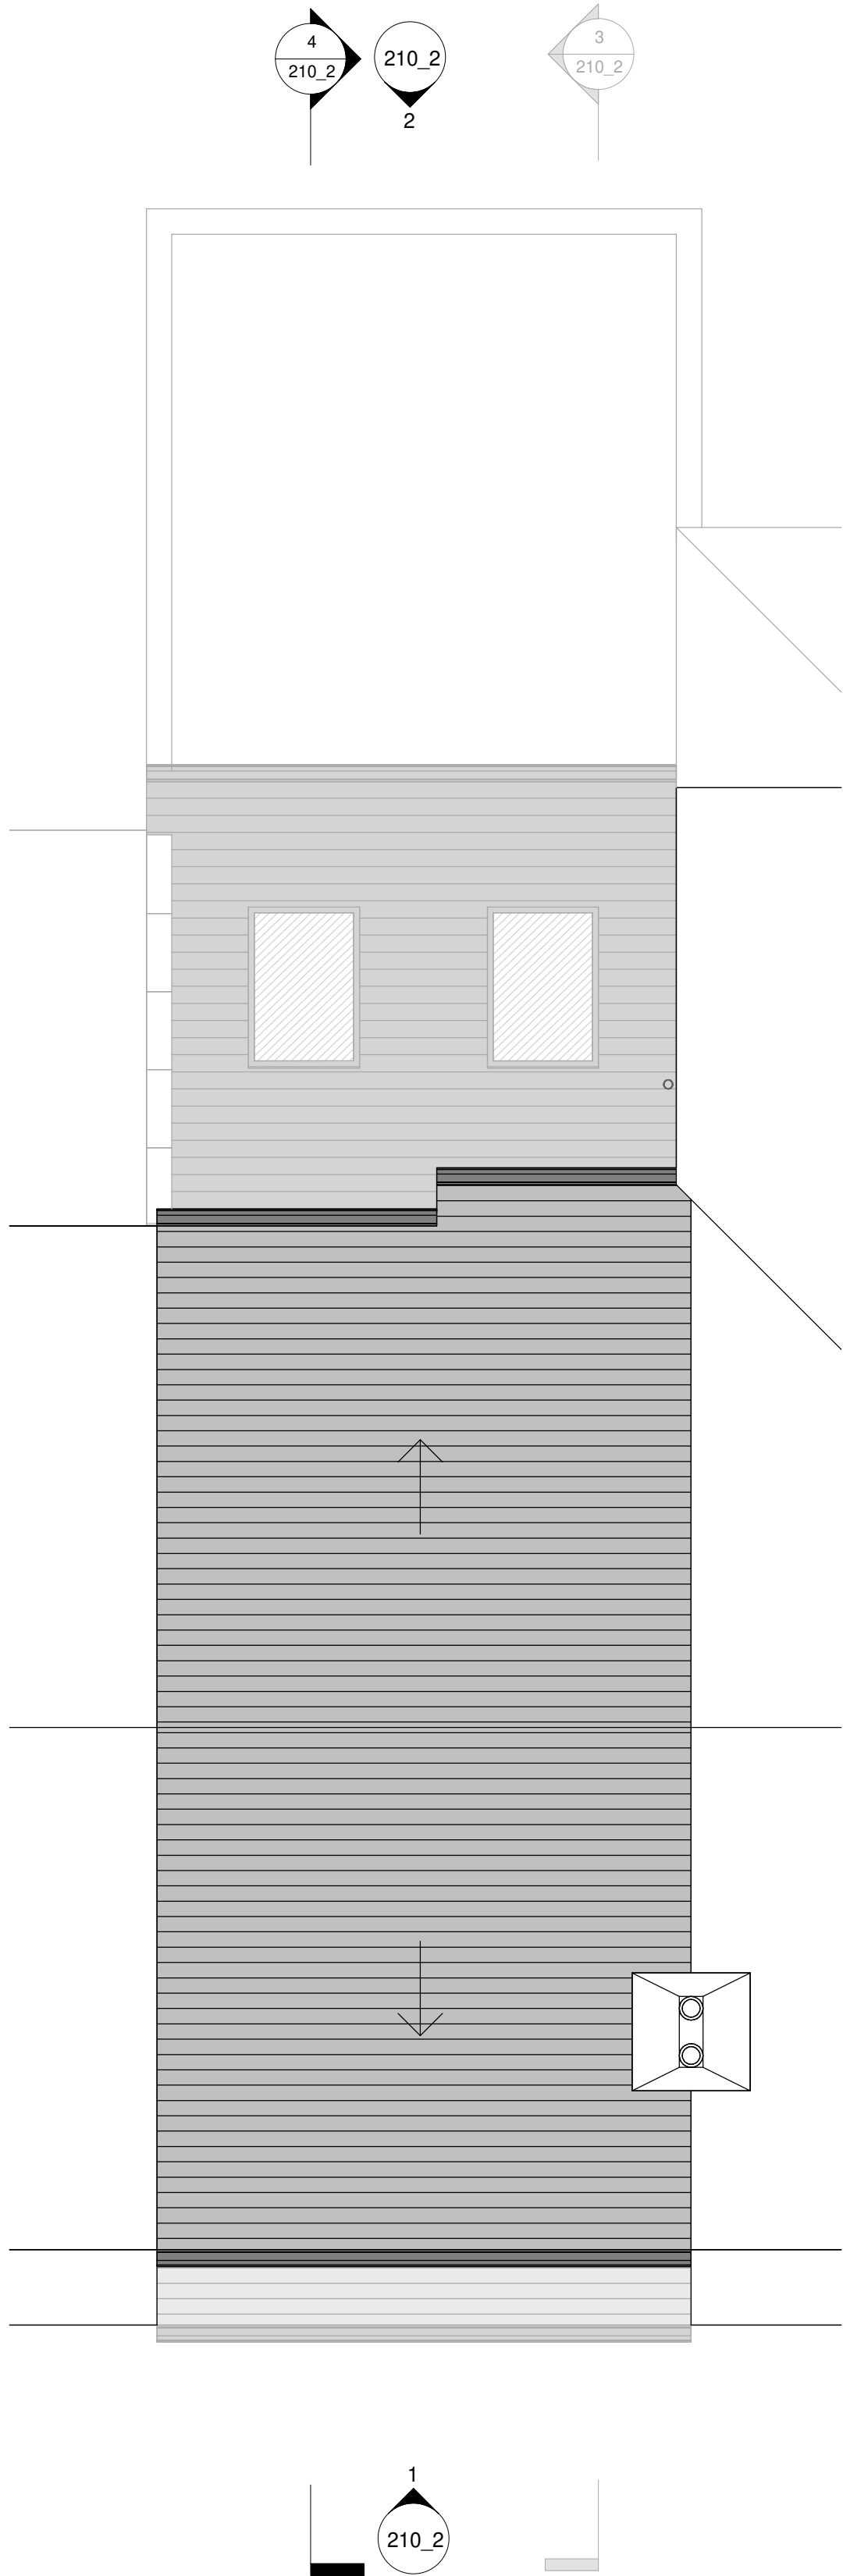

Roof Level

Proposed Plans

- Existing
Proposed
Demolish

Rev	Description	Date
Status:		
Client:		
Vasiliki & Tom		
Site:		
17 Kingshill Road, Manchester M21 9EZ		
Scale at A1:		
As indicated	1:100	Date: 29.01.25
Project No: 2428	Drawing No: 200_2	Revision: