


KELLY extension

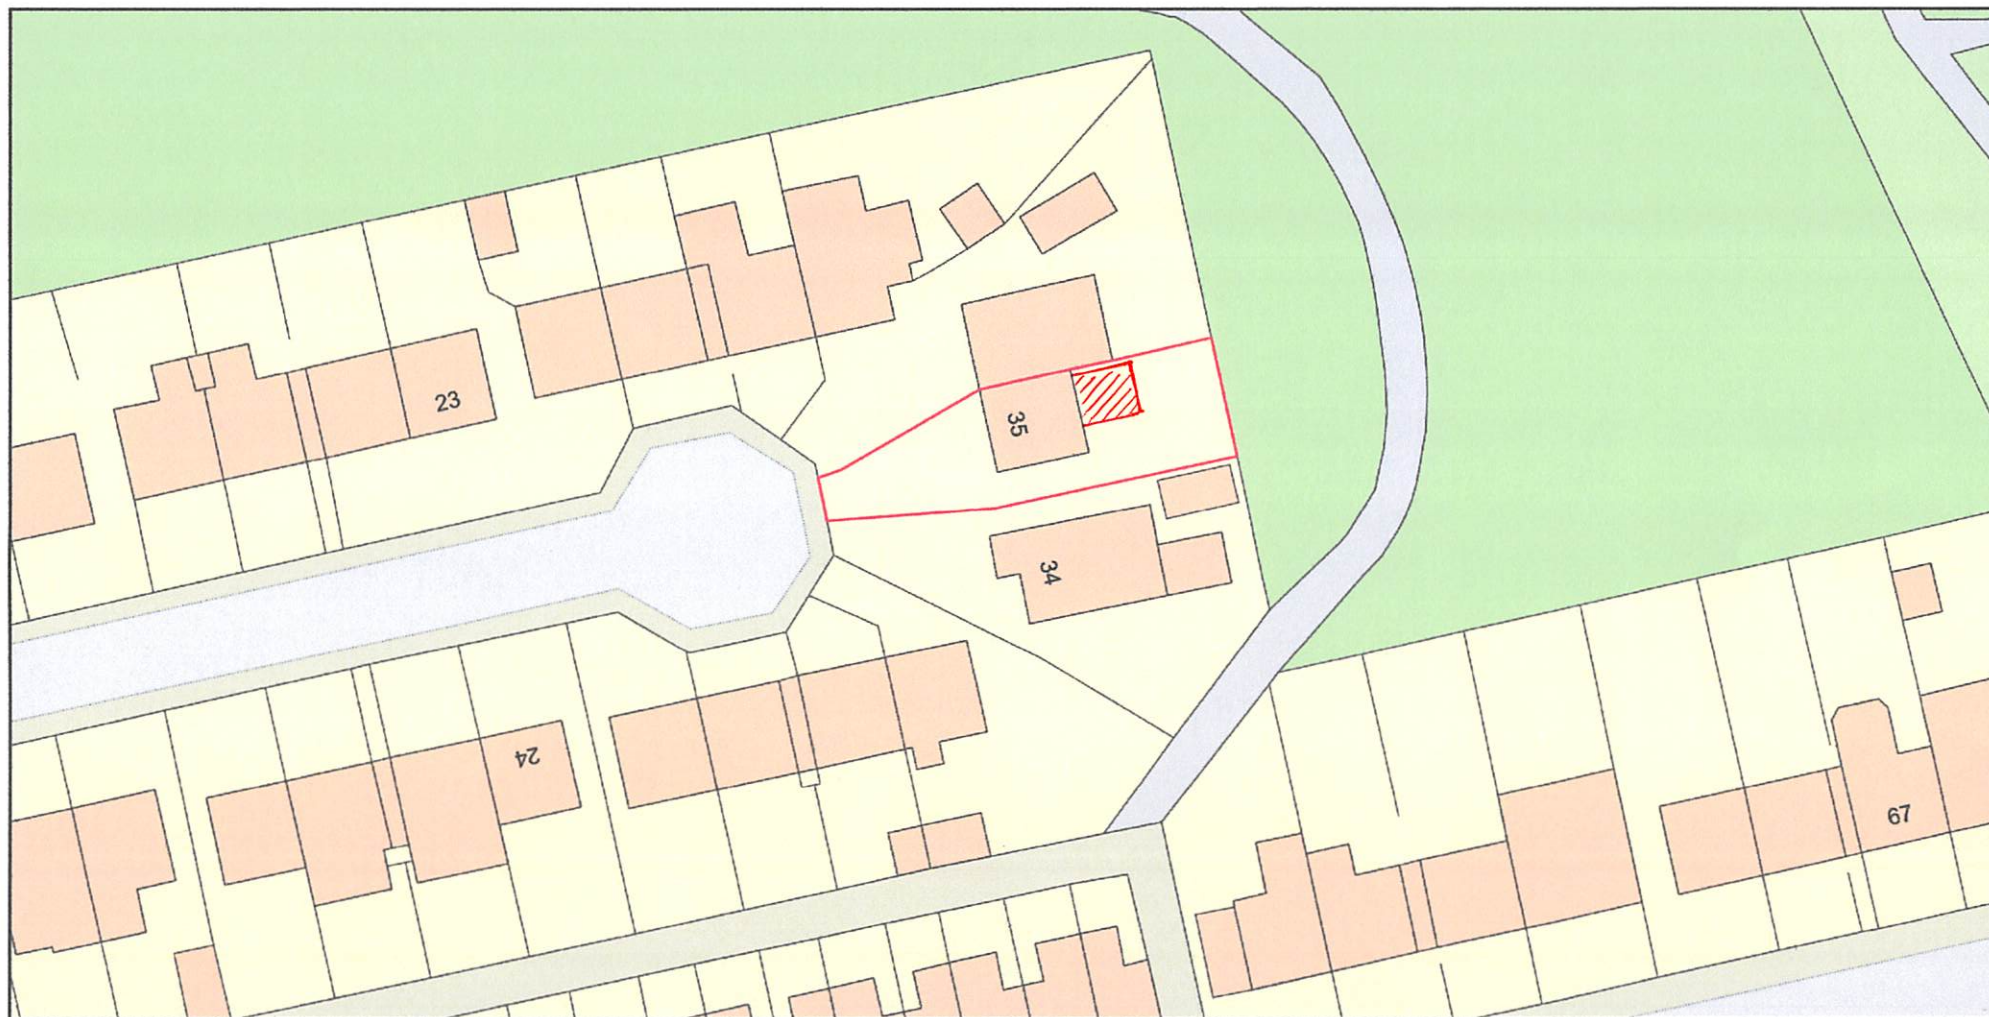

Plan Produced for: M TAYLOR

Date Produced: 14 Feb 2025

Plan Reference Number: TQRQM25045132004119

Scale: 1:500 @ A4

© Crown copyright and database rights 2025 OS 100042766