


Typical Eaves and Roof Detail,
pitch may vary.

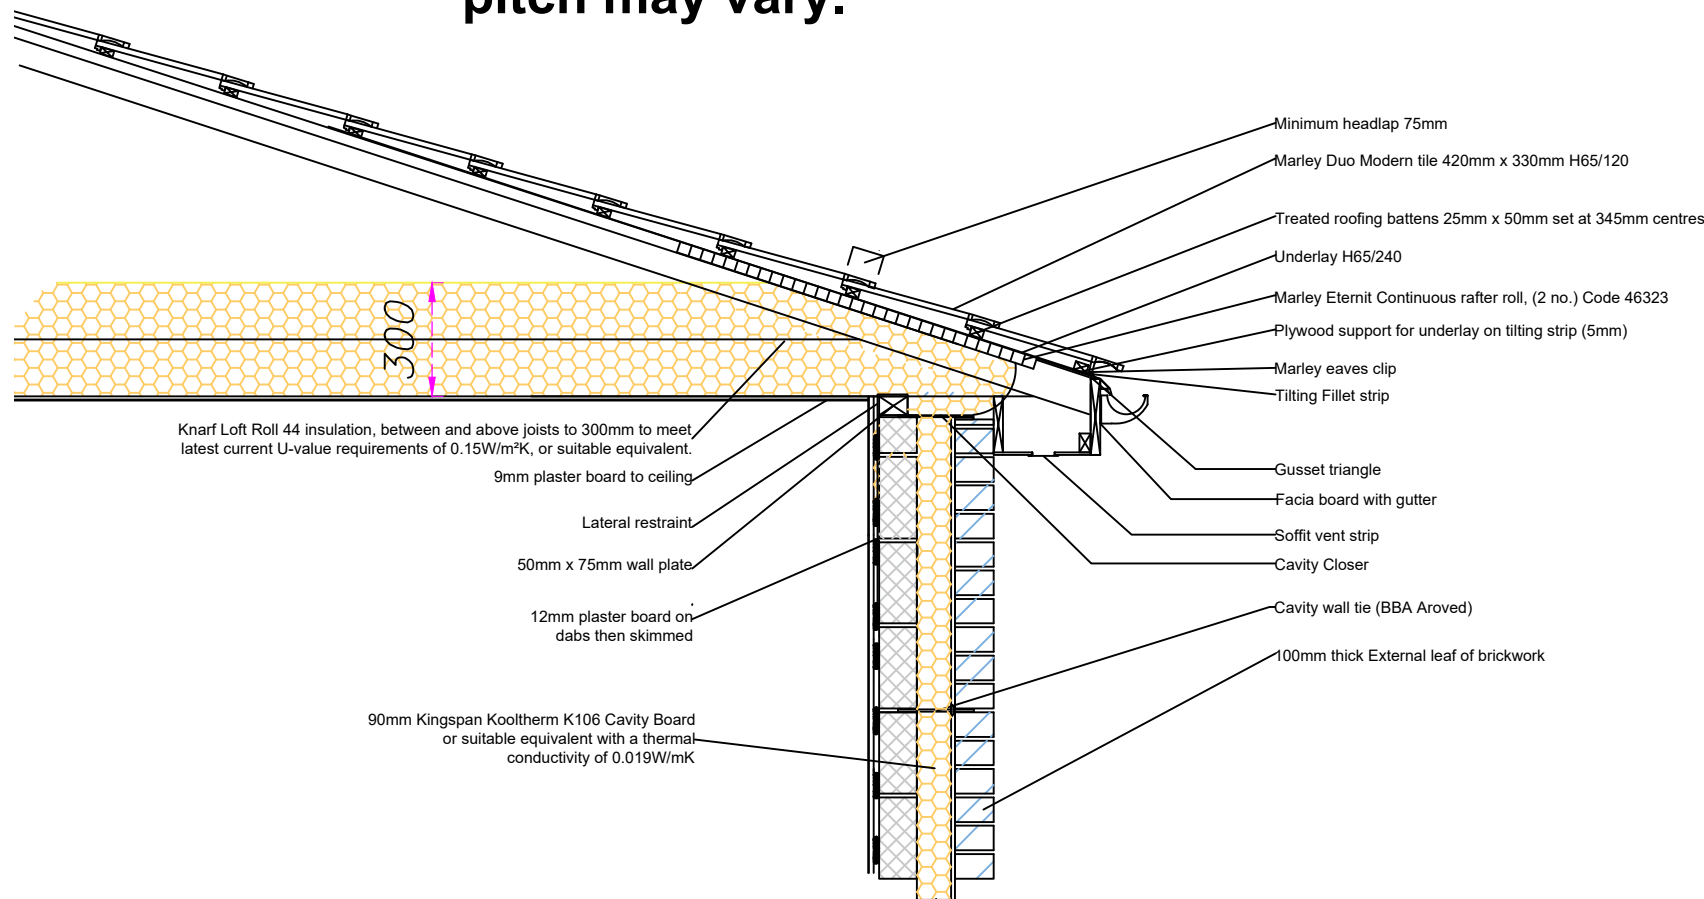

I agree to M.L.C.O.'s proposed plans

Signed

Date

Scale / Paper:

1 : 20 @ A3

Date:

10/02/2025

Revisions / Options


No.	Date.	Sig.

Project - WF extention, Door widenings, CTH.

Lena Martin
236 Brantingham Road
Chorlton
Manchester
M21 0QZ

Manchester Local Care Organisation.
Directorate for Children and Families.
Philips Park Road.
Beswick.
Manchester.
M11 3PU
Tel No : 0161 277 1704

Foundation and Wall Detail -
600mm Foundation - Concrete Slab.

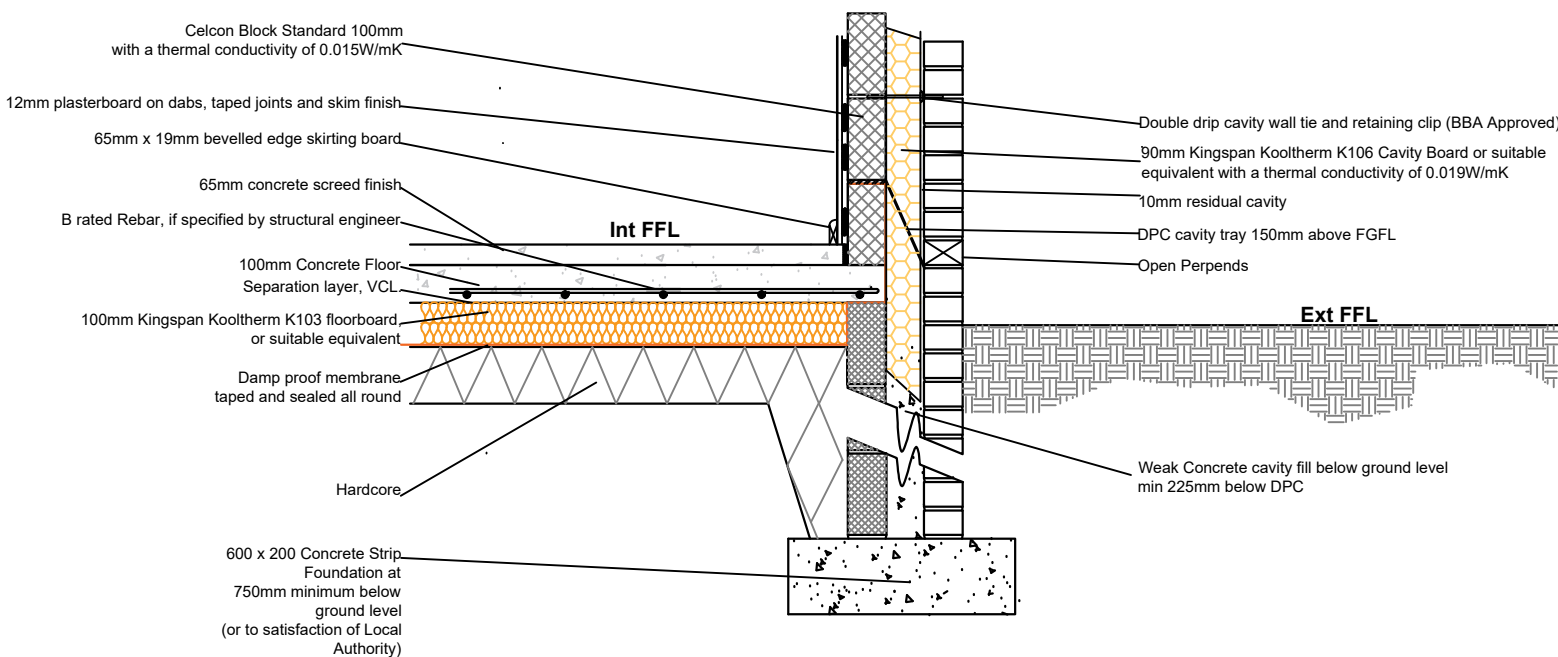

**Manchester Local
Care Organisation**

Leading local care, improving
lives in Manchester, with you



**Manchester
Equipment &
Adaptations
Partnership**