




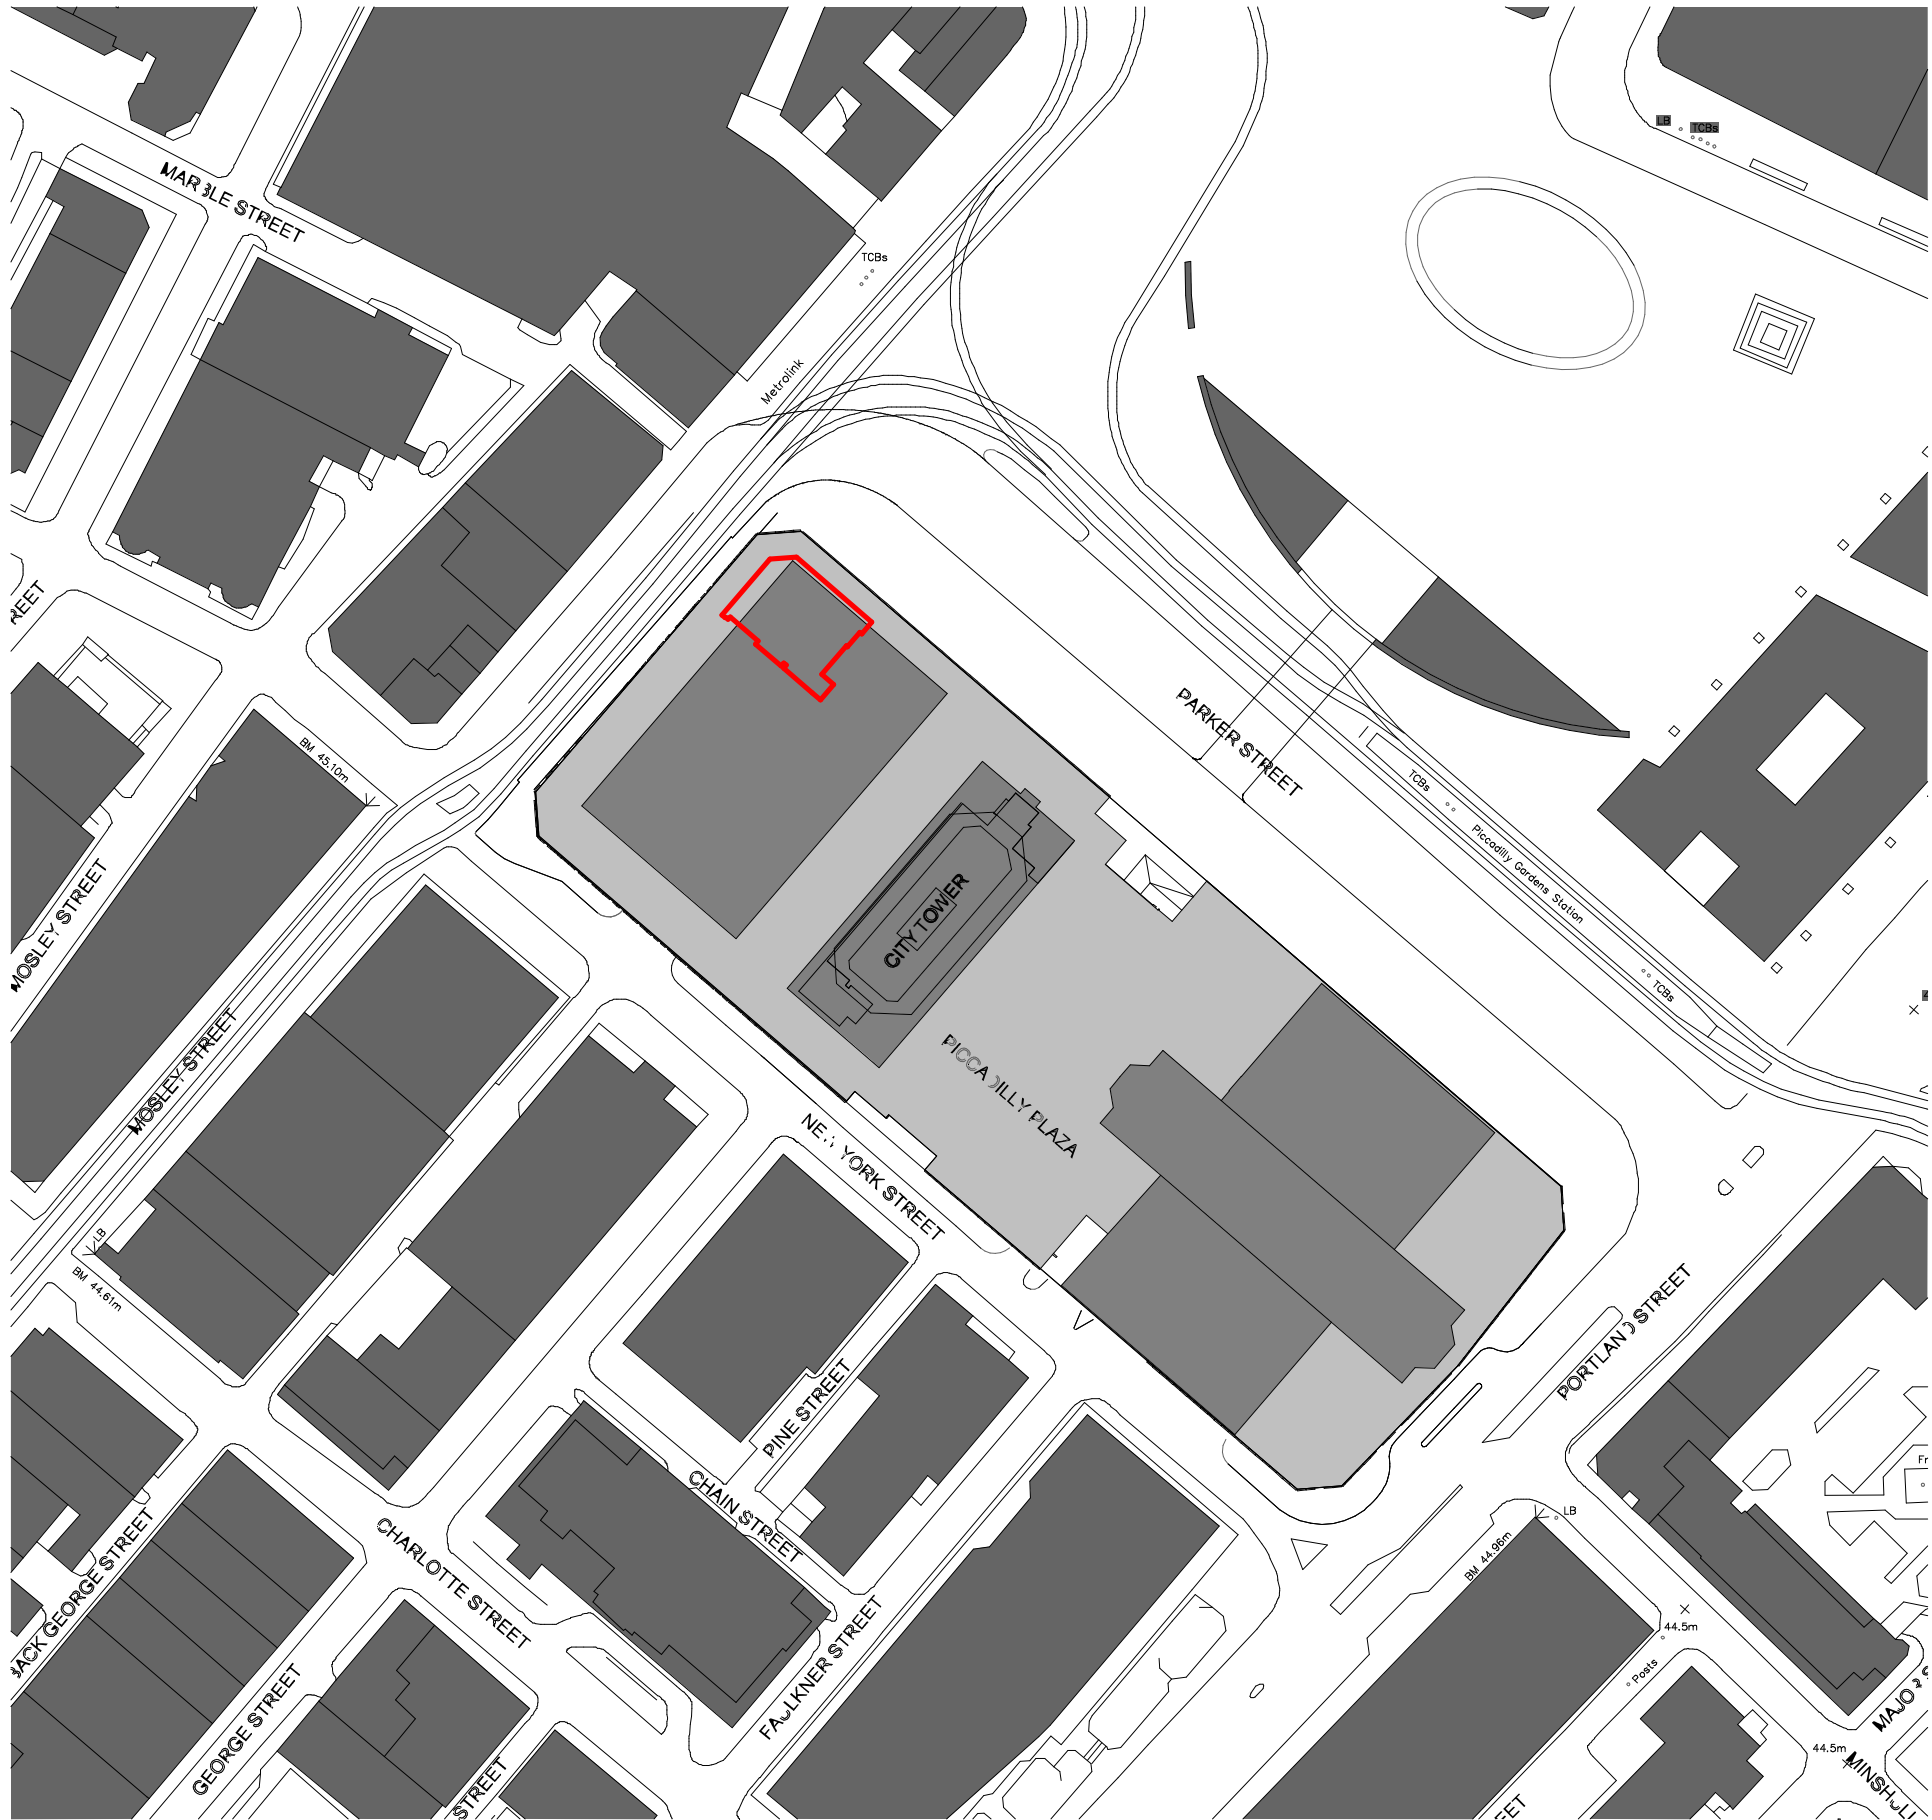


1 Location Plan.
1 : 1250 @ A3

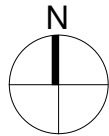

0 50M

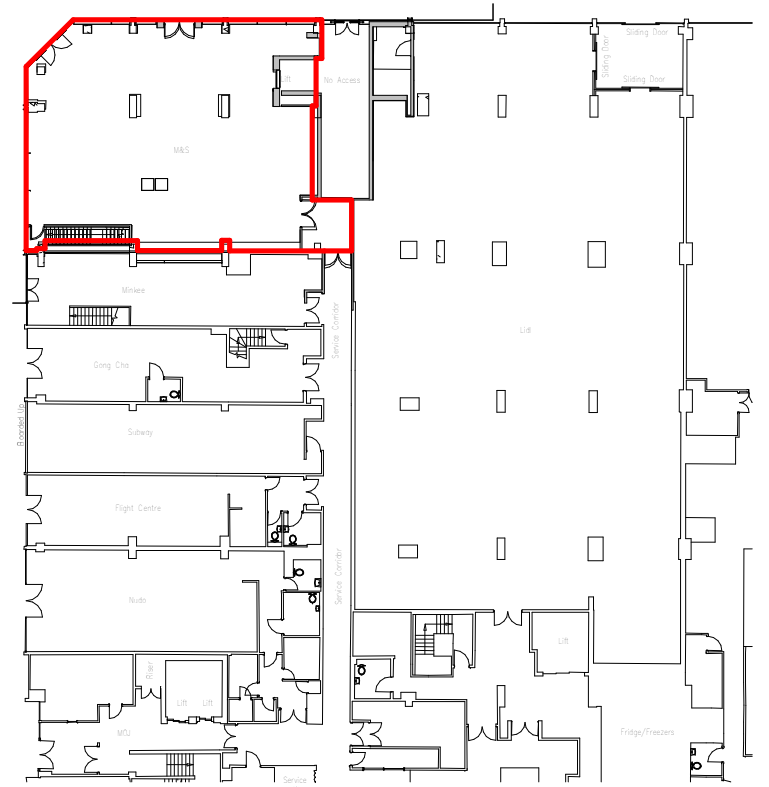

2 Block Plan.
1 : 500 @ A3

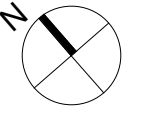

0 25M

Client

Maguro Group Bullgogi, Parker Street

Project title

Sheet name

Location Plan & Block Plan

6A Piccadilly Plaza, Manchester
M1 4AH

Planning

Project number 240110

Date 15/JUL/24

Drawn by CK

Checked by JL

Revision

PL-010

Scale

As indicated @ A3

© JAIA
www.jai-a.com