


ALL ABOUT FOOD | MANCHESTER

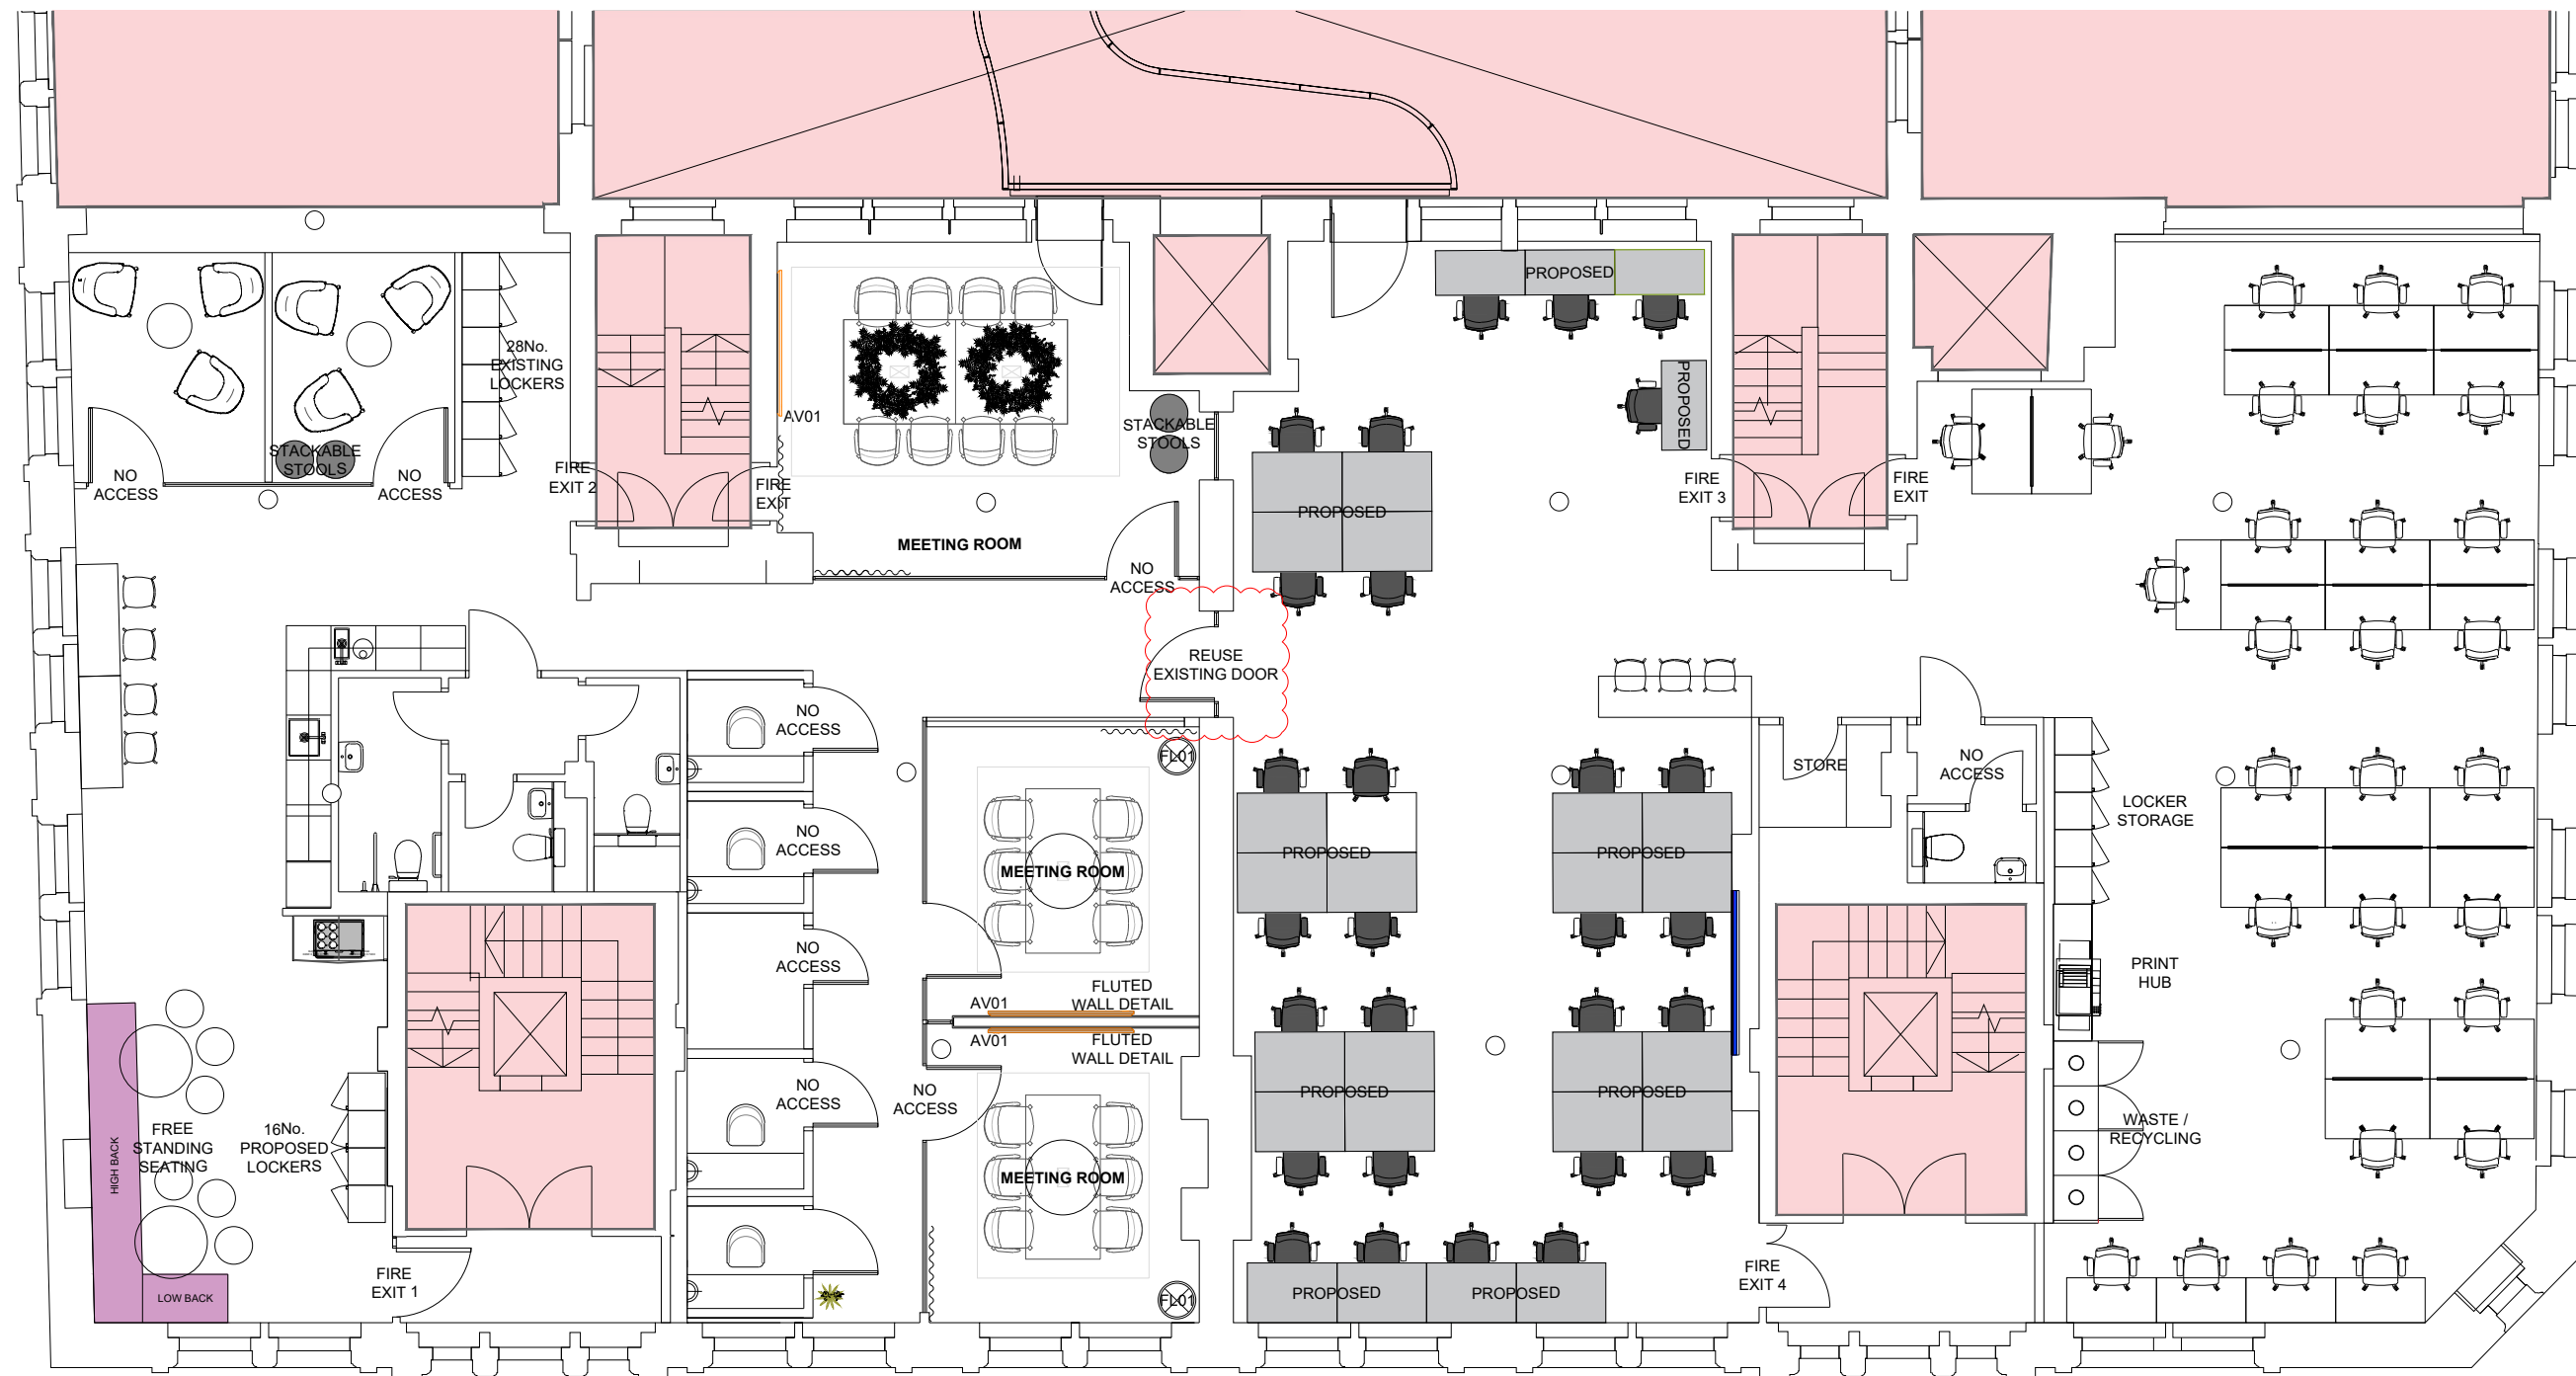


PROPOSED FIRST FLOOR
377 sqm | 4057 sqft

LEGEND




AREA NOT IN SCOPE

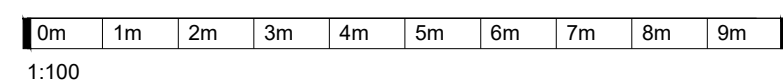

DEMISE AREA'S

1ST 377 sqm | 4057 sqft
4TH 231 sqm | 2486 sqft

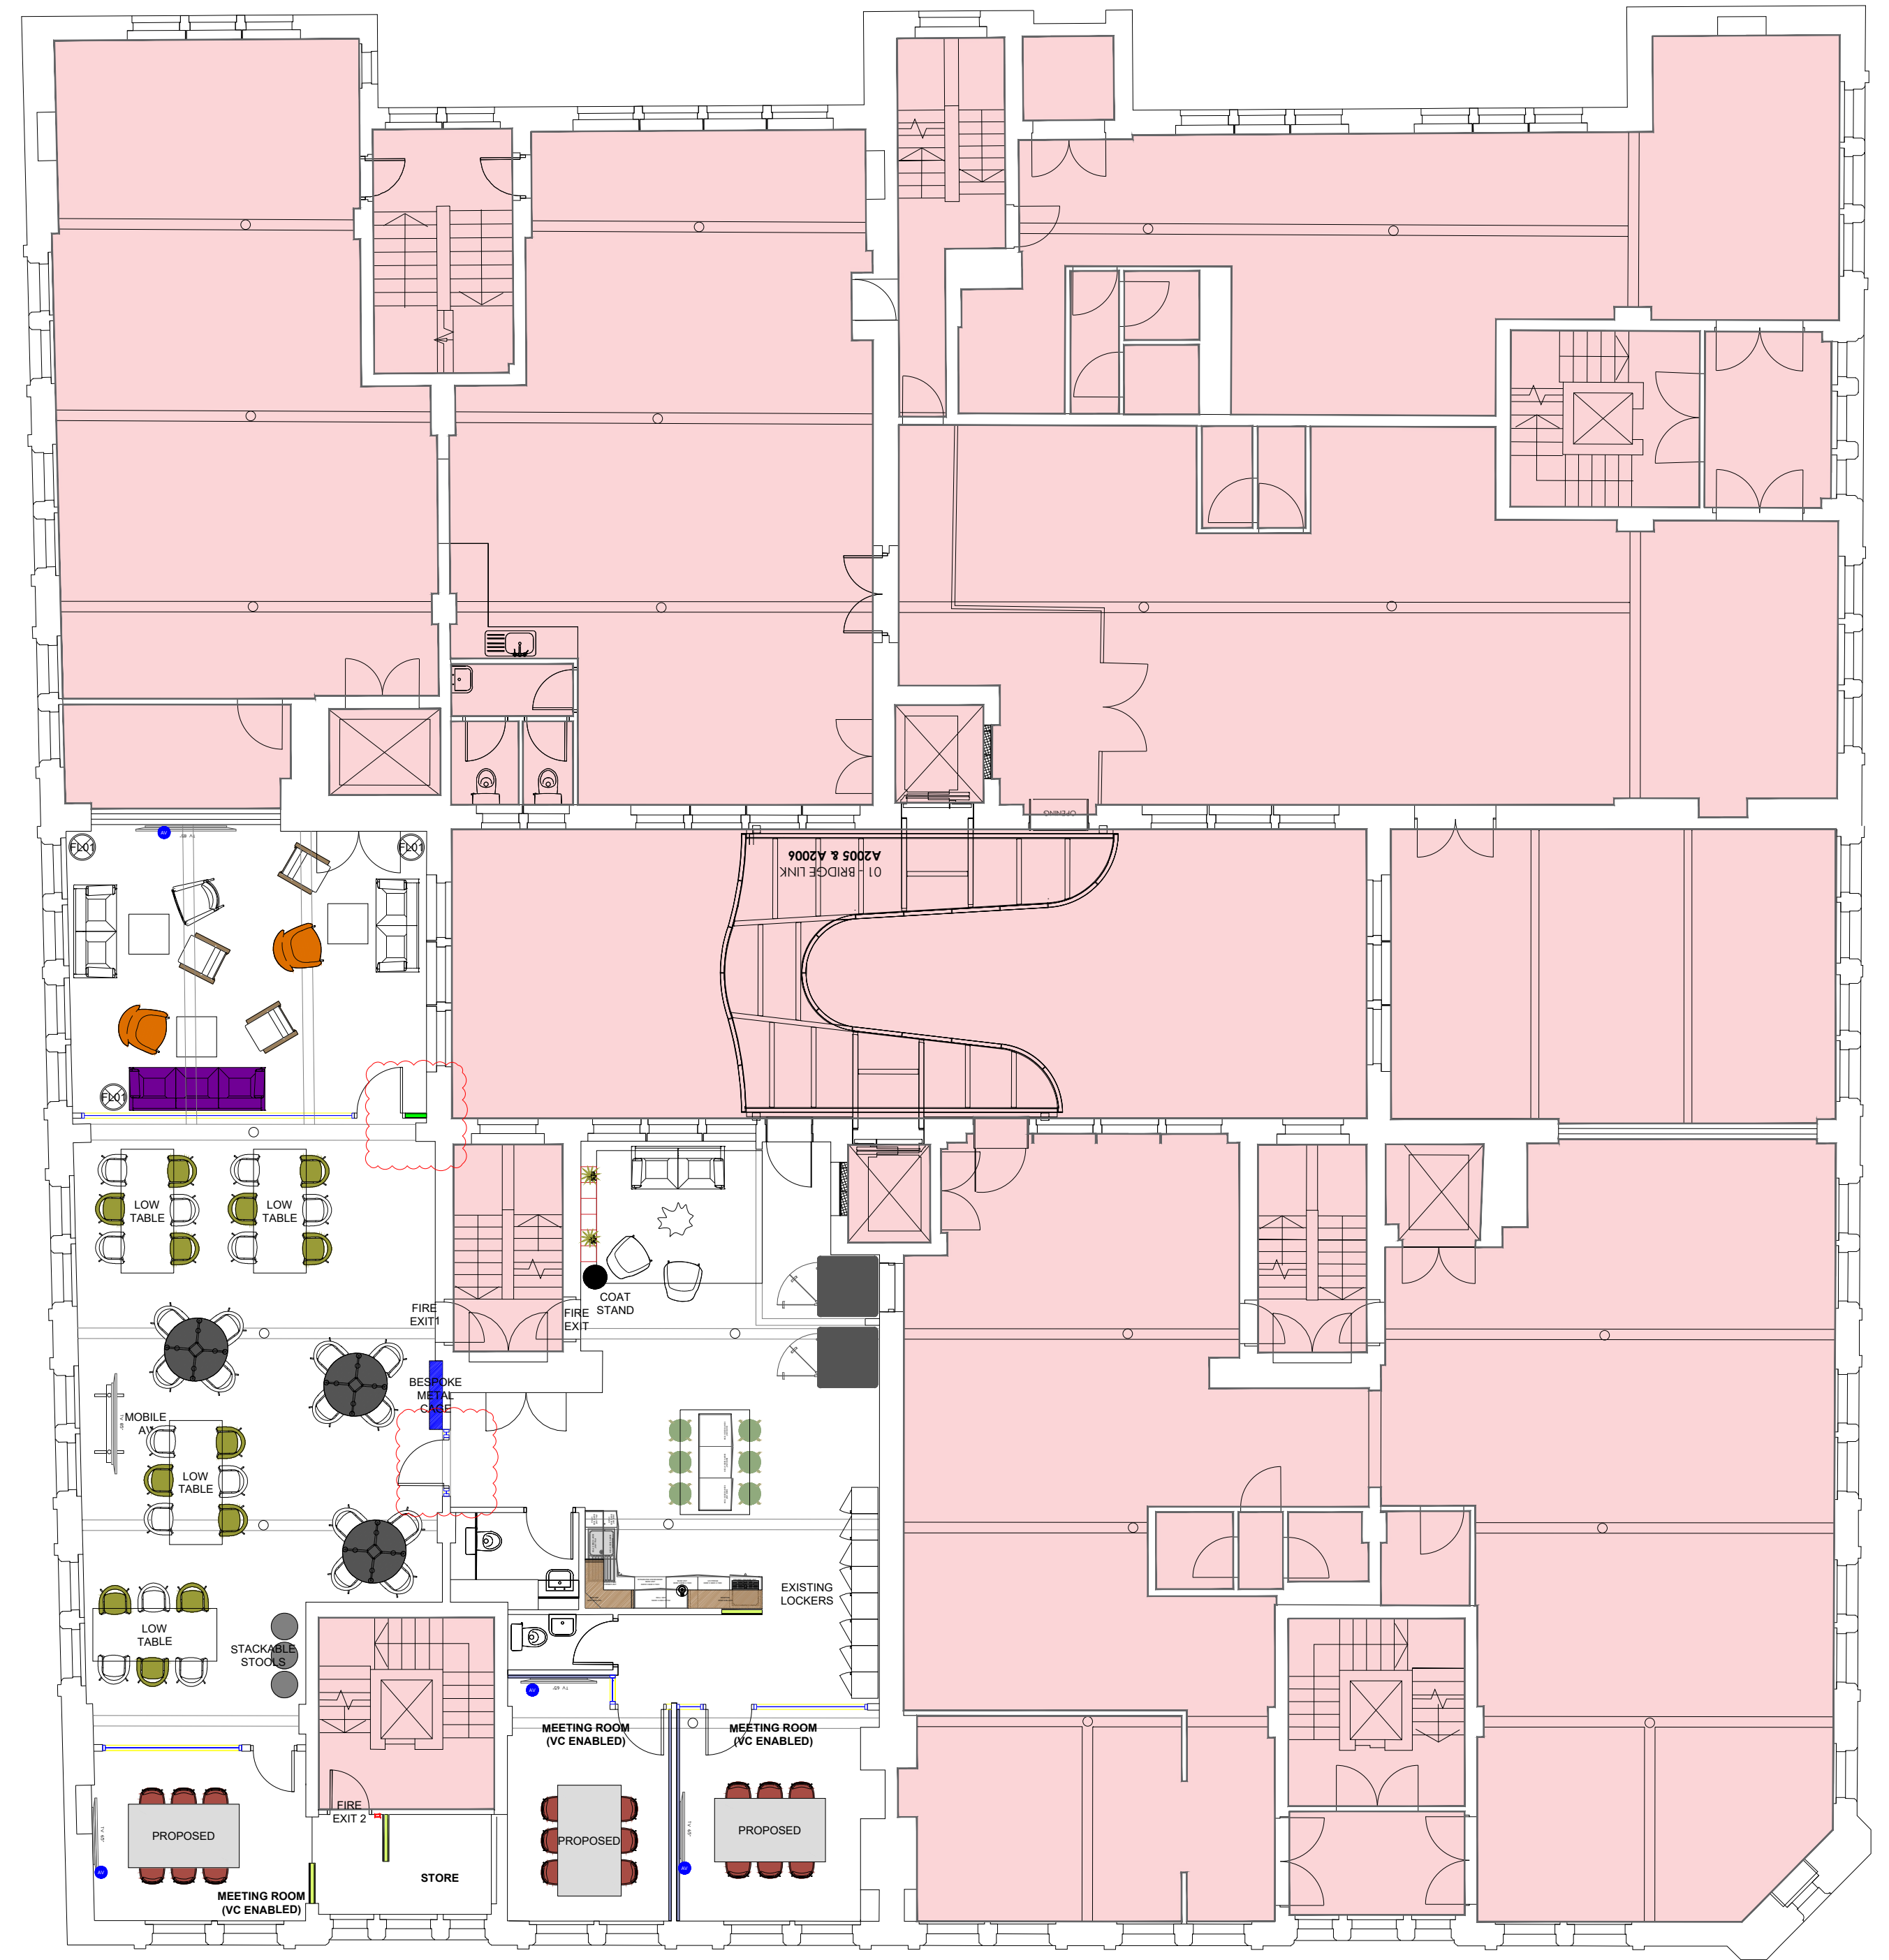

PROPOSED FOURTH FLOOR
231 sqm | 2486 sqft

PROPOSED FIRST & FOURTH FLOOR - GA		Date:	By:	
CHECKED				
A		NOTE:		
Project	Date	TO REUSE GLAZED DOOR ON FIRST FLOOR ABOVE, NOW TO BE SINGLE PANE TO MATCH EXISTING. ADDITIONAL DOOR ADDED ON FOURTH FLOOR. GLAZED W/6 SWAPPED TO SOLID W/6.		
10/12/25	SW			
10/12/25	10/12/25			
WWW.Claremont.com		THIS DRAWING IS THE COPYRIGHT OF CLAREMONT GROUP INTERIORS LTD. AND MAY NOT BE REPRODUCED IN ANY FORM WITHOUT PRIOR WRITTEN CONSENT.		
T 01923 580 000		ALL DIMENSIONS ARE TO BE CHECKED ON SITE ALL DIMENSIONS ARE GIVEN IN MILLIMETRES (SCALING BY LOCAL AUTHORITIES IS PERMITTED)		
10/12/25		ALL DIMENSIONS ARE TO BE CHECKED ON SITE ALL DIMENSIONS ARE GIVEN IN MILLIMETRES (SCALING BY LOCAL AUTHORITIES IS PERMITTED)		
 Claremont				
CLIENT				
ALL ABOUT FOOD				
PROJECT TITLE & SITE ADDRESS				
Fourways House, 57 Hilton Street, Manchester, B1 2EJ				
DRAWING TITLE				
PROPOSED FIRST & FOURTH FLOOR GENERAL ARRANGEMENT				
DRAWING NO				
E0139811 & 4F 100			REVISION	
A			A	
LEAD DESIGNER				
FB		DRAWN BY		
SW		SCALE		
08.01.25		1:100		PAPER SIZE
A1		DRAWING STATUS		
PLANNING				