


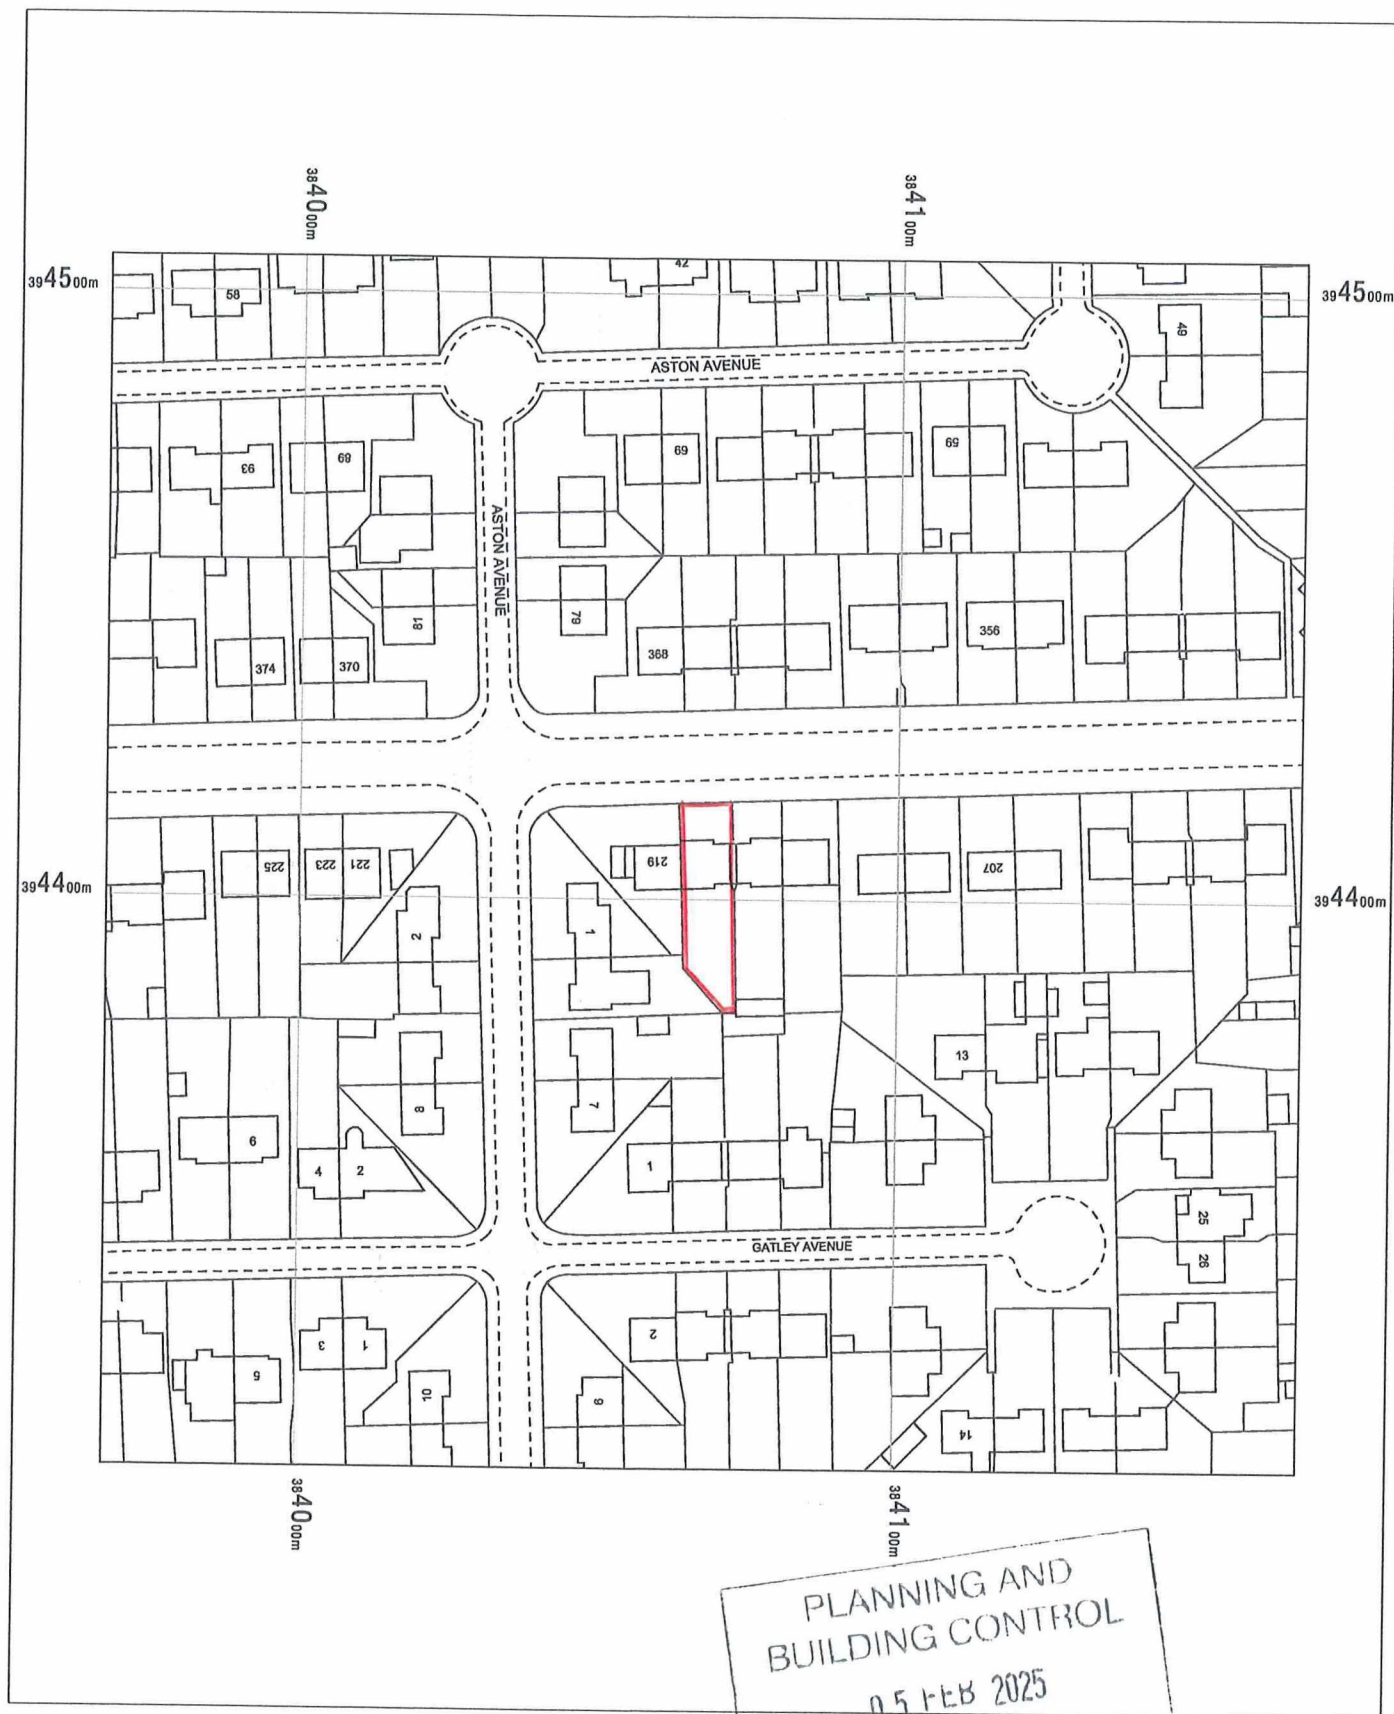

217 Platt Lane
Manchester
M14 7EA

OS MasterMap 1250/2500/10000 scale
Friday, June 7, 2024, ID: MDP-01169140
www.malcolmhughes.co.uk

1:1250 scale print at A4, Centre: 384068 E, 394406 N

©Crown Copyright Ordnance Survey. Licence no.
100019980



**MALCOLM
HUGHES**
CHARTERED
LAND SURVEYORS