




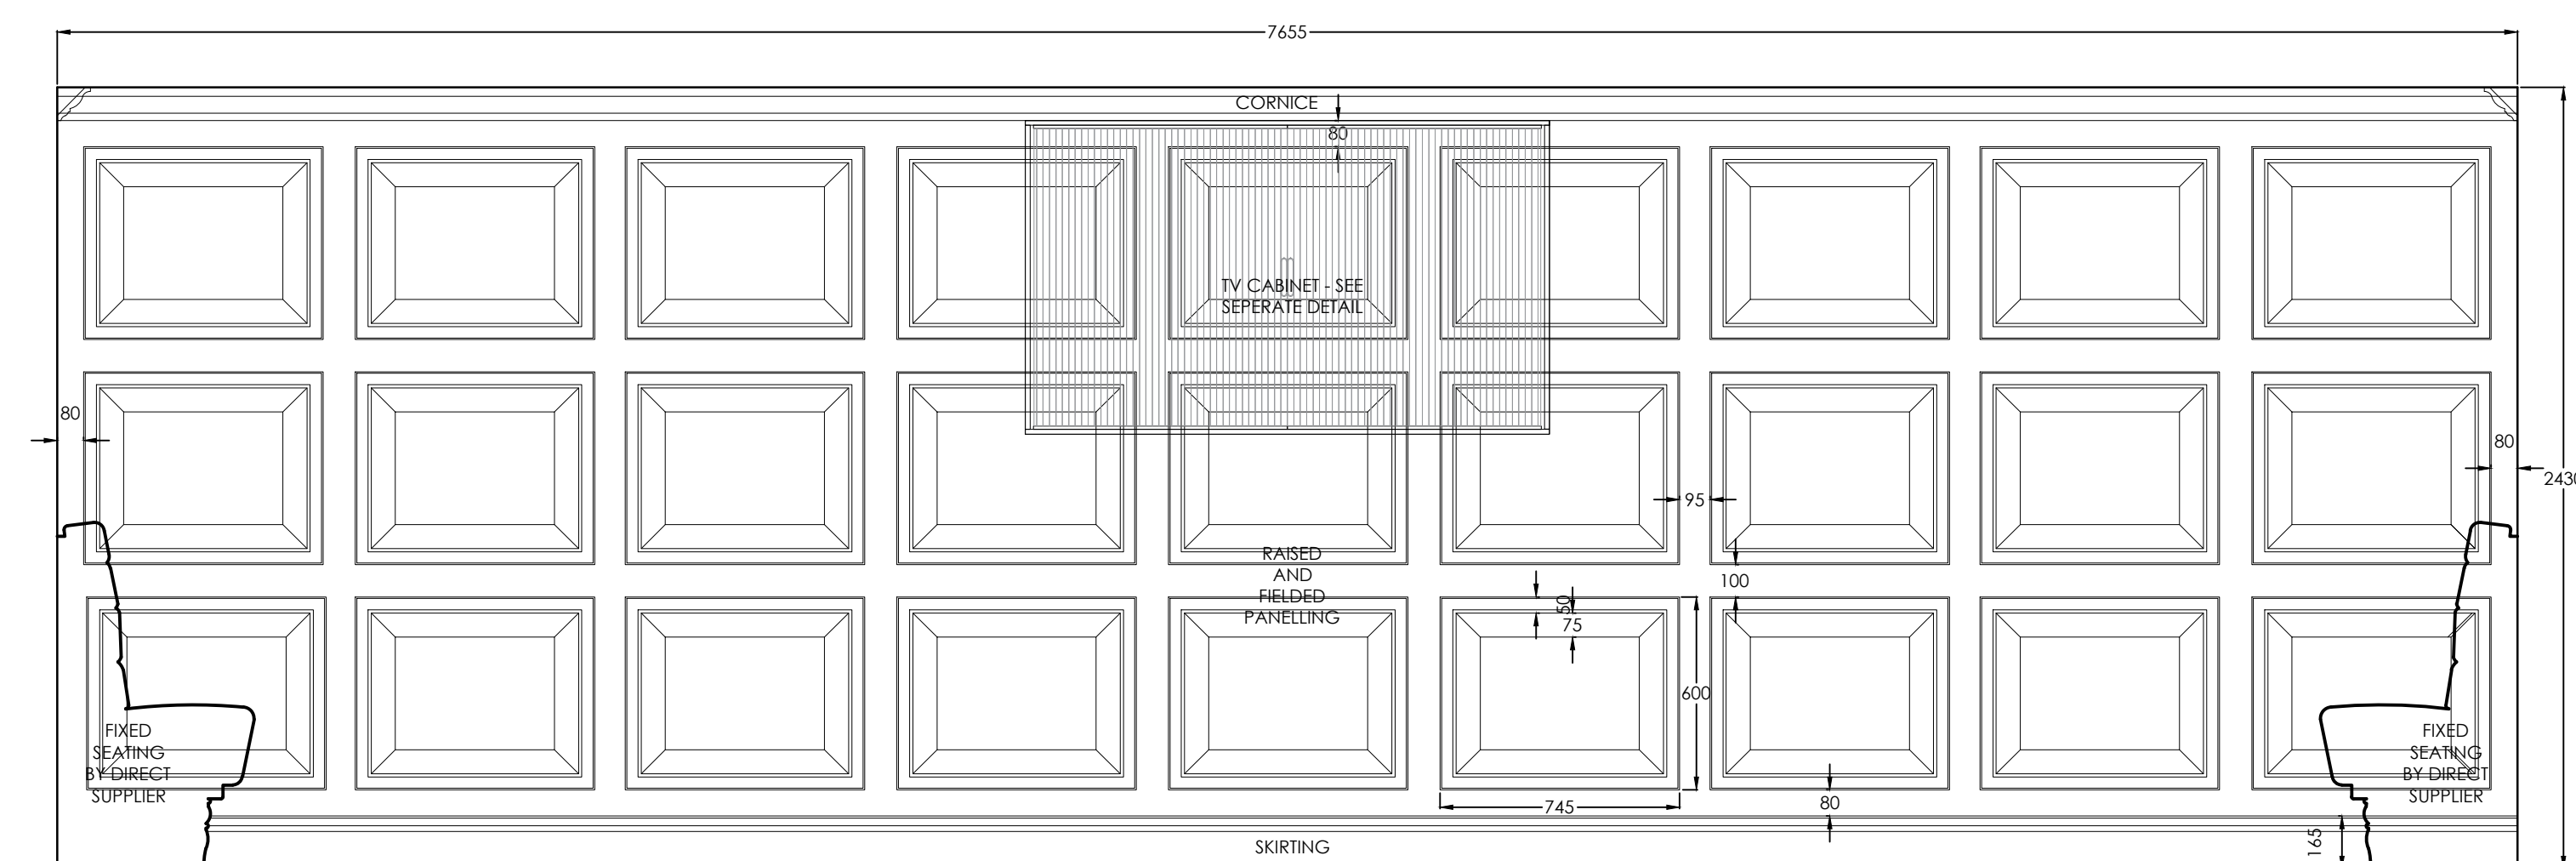



ELEVATION A - FULL HEIGHT PANEL DETAIL
SCALE 1:20

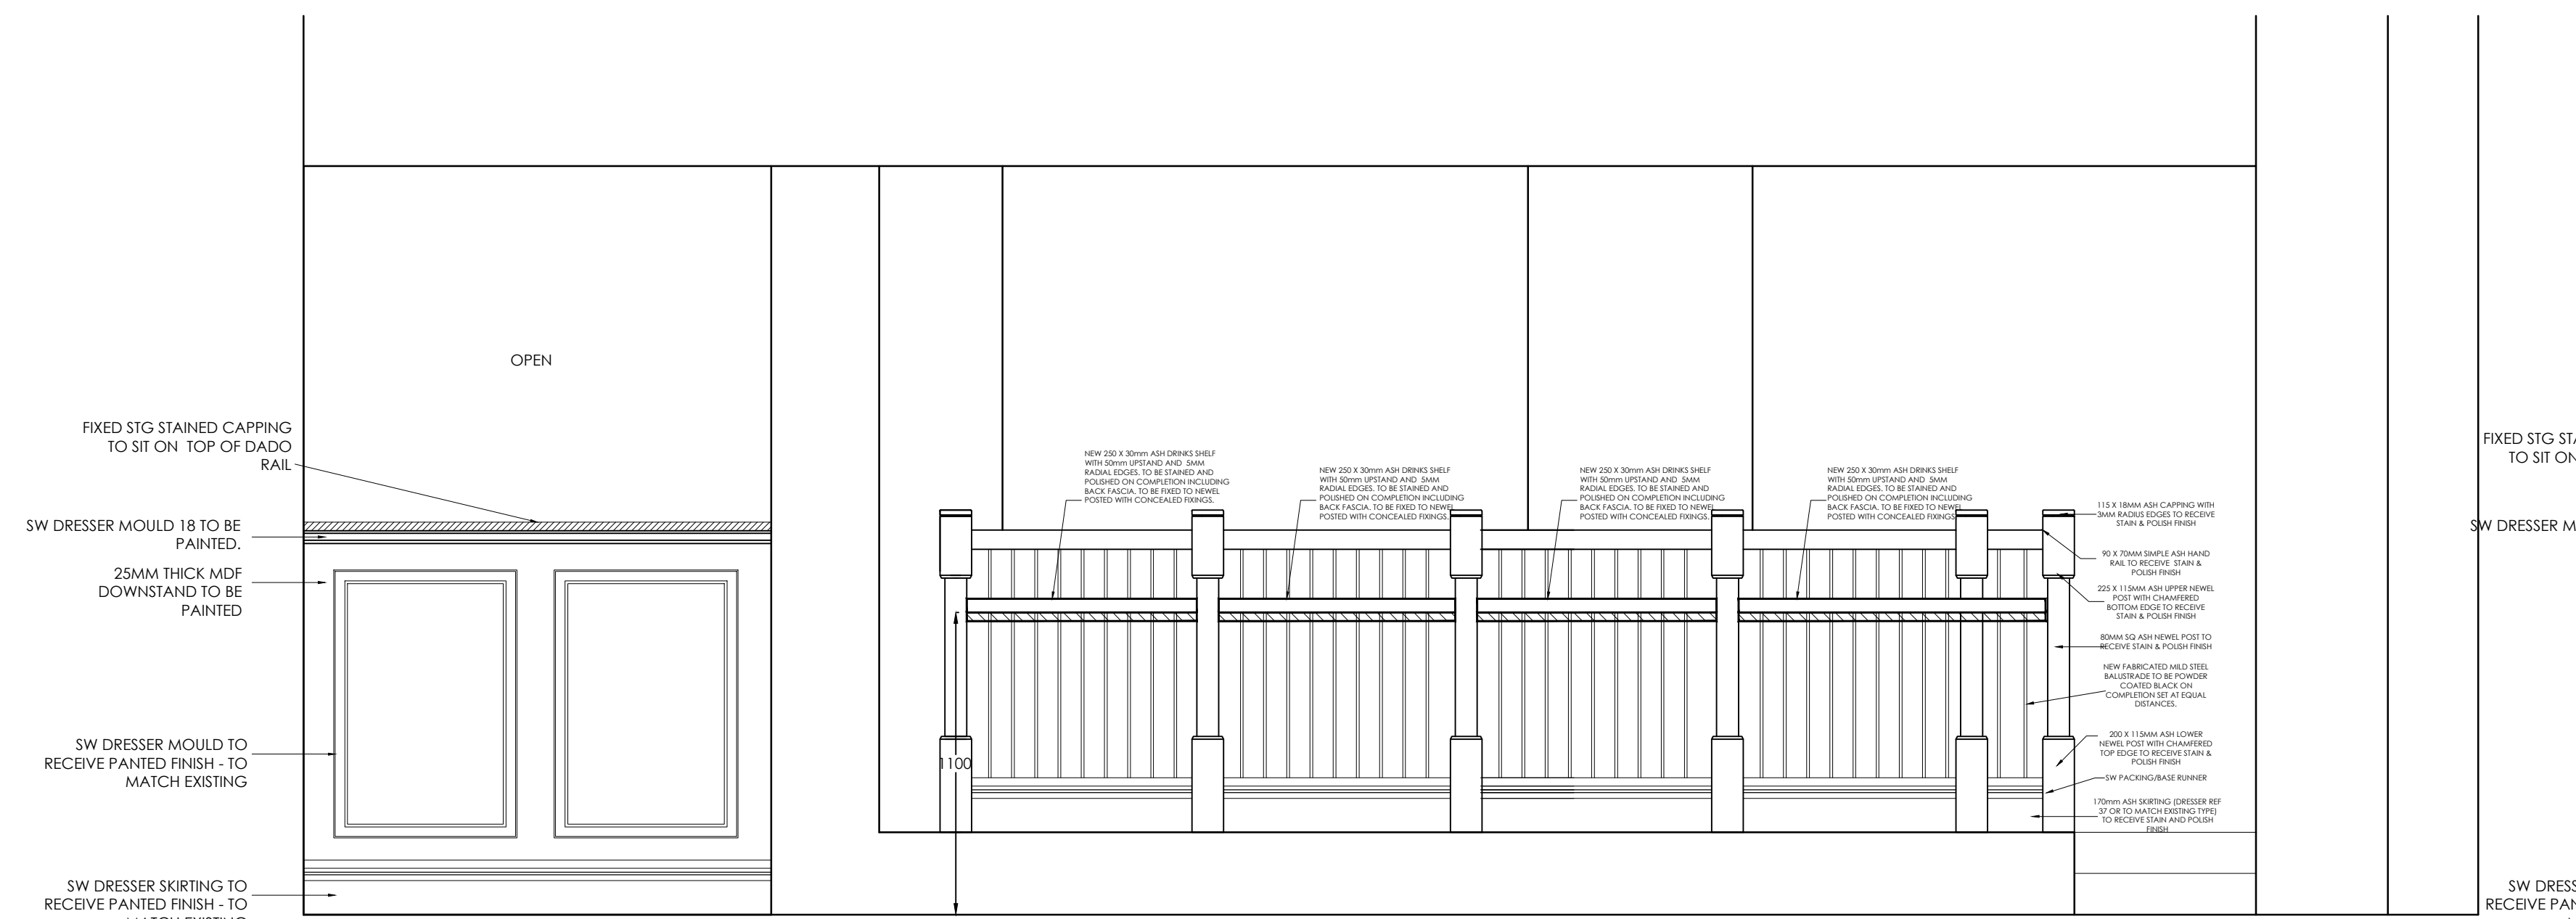



BALUSTRADE ELEVATION B
SCALE 1:20

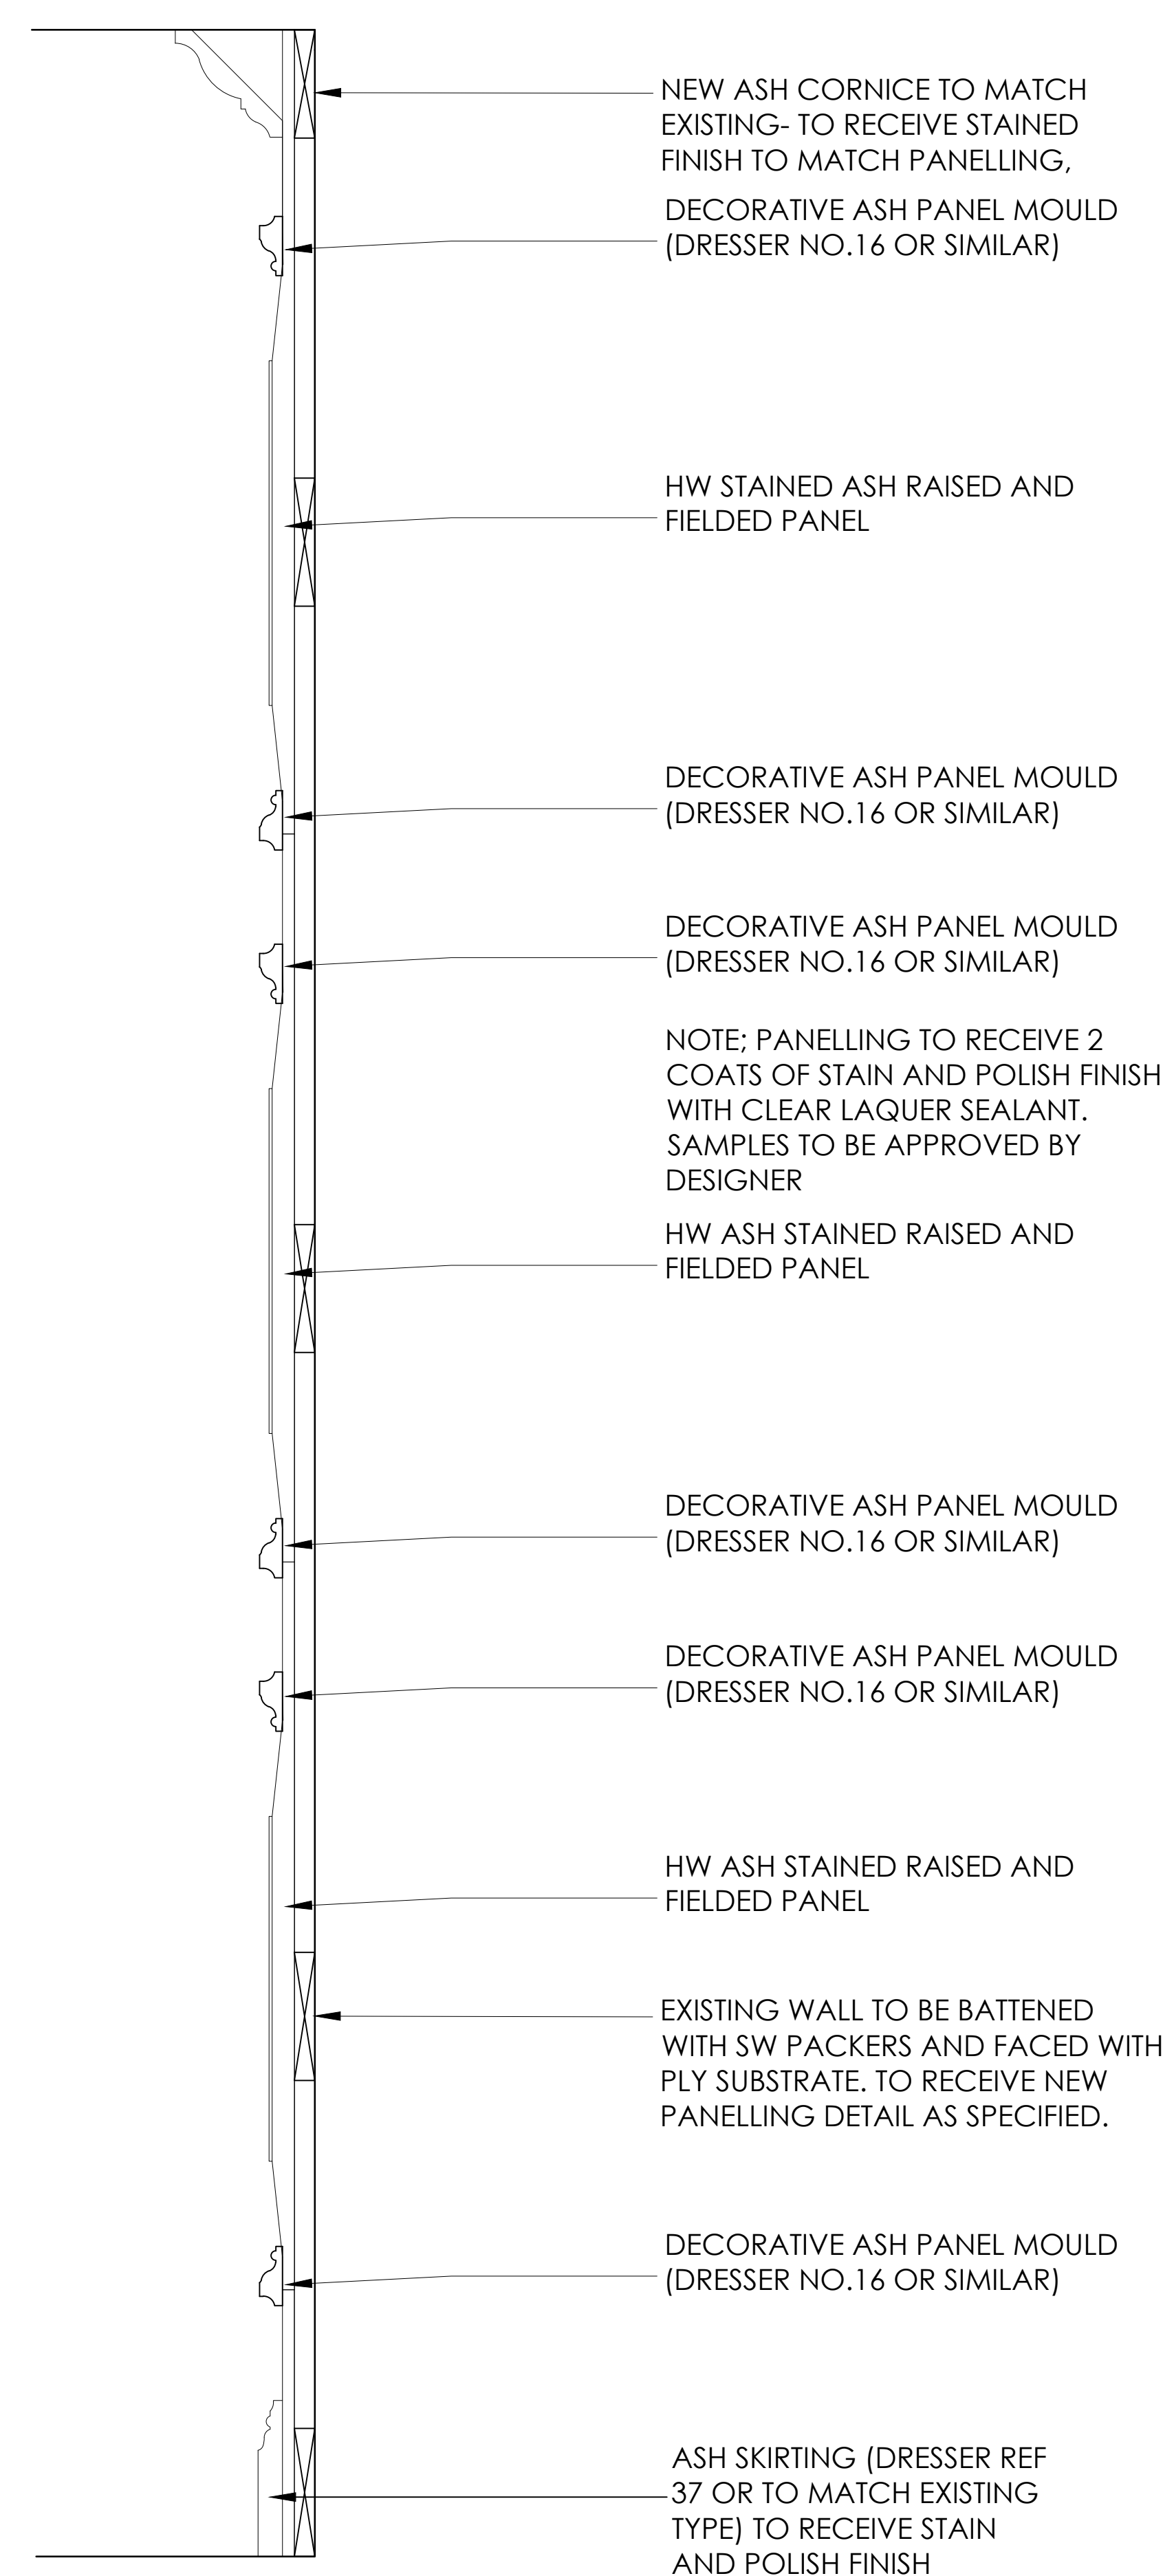



RAISED AREA - FULL HEIGHT PANELLING SECTION (1:5) - TYPE A

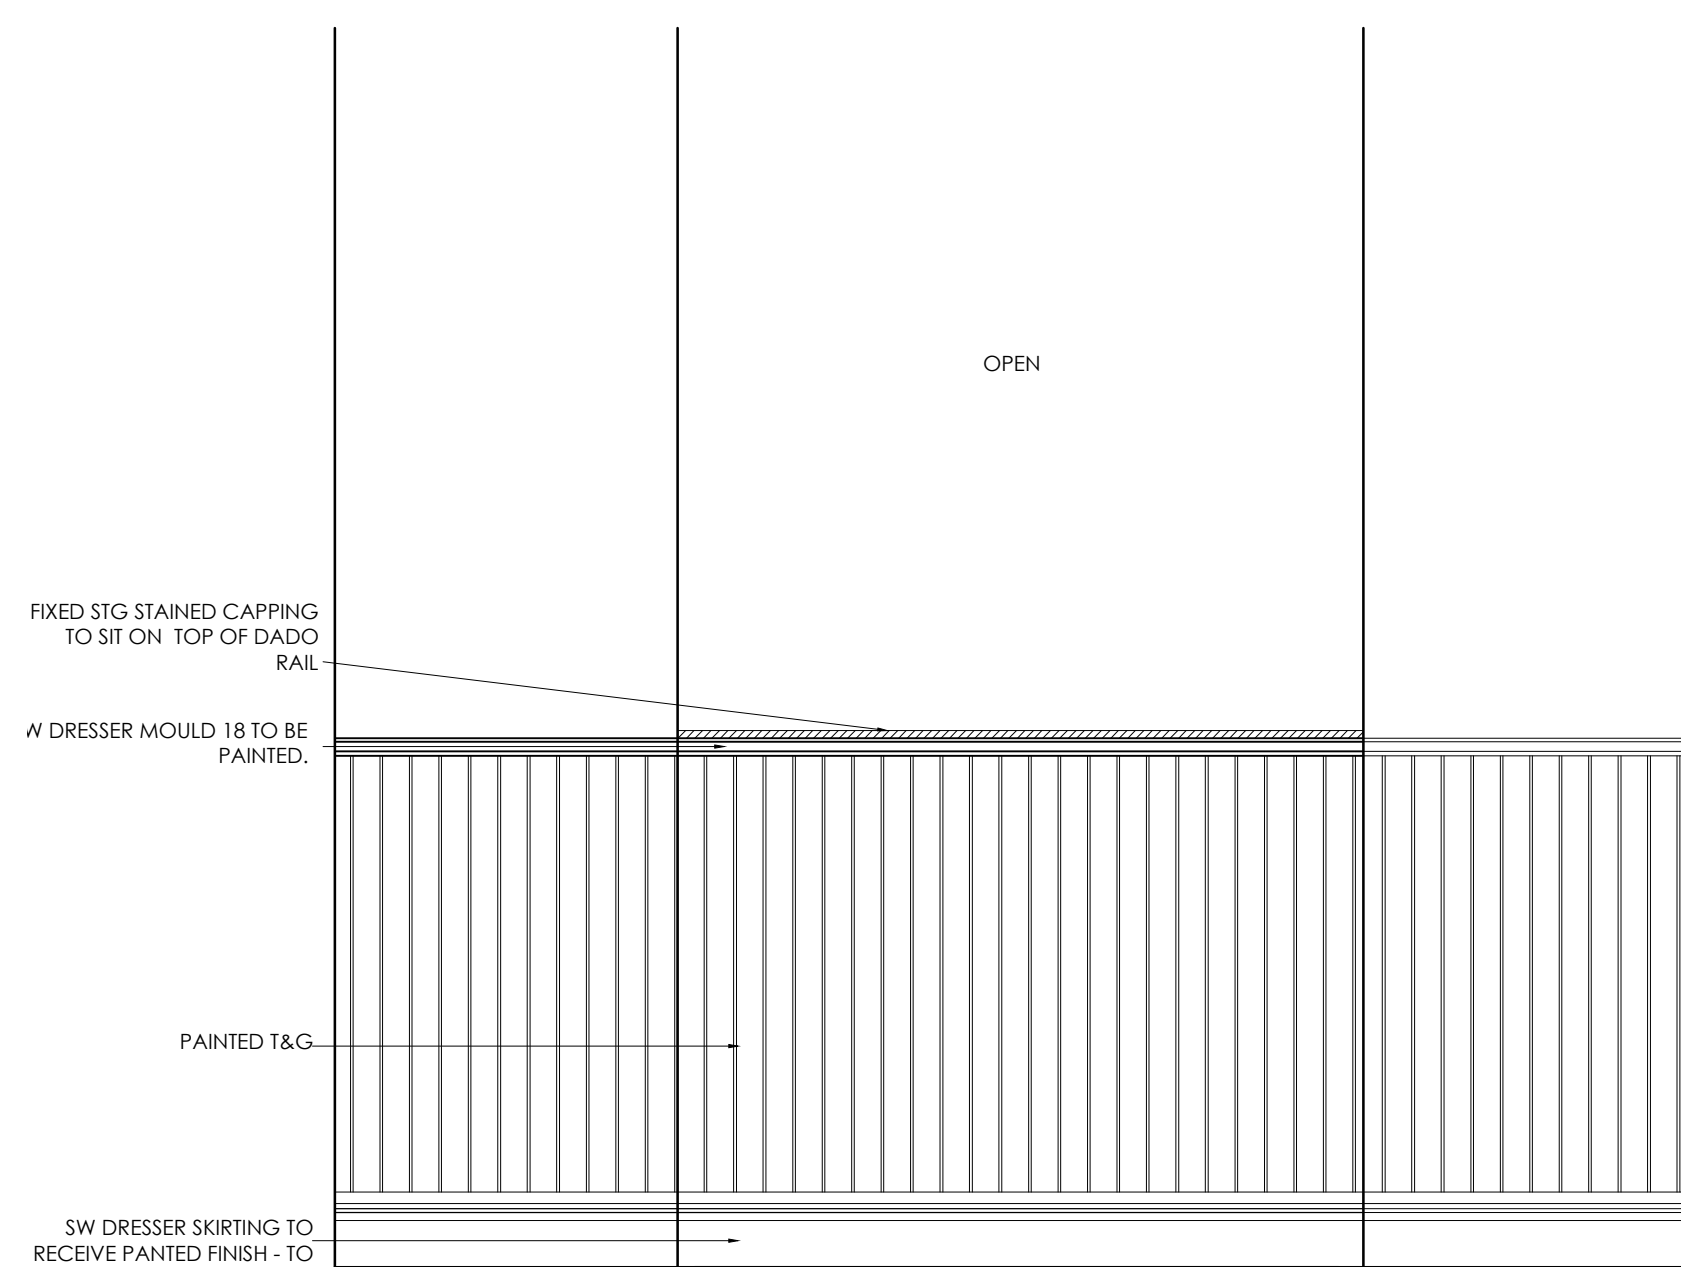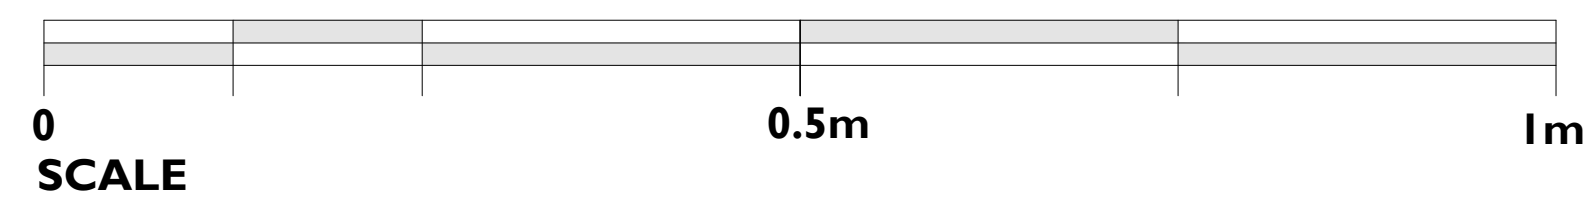



BALUSTRADE ELEVATION C
SCALE 1:20

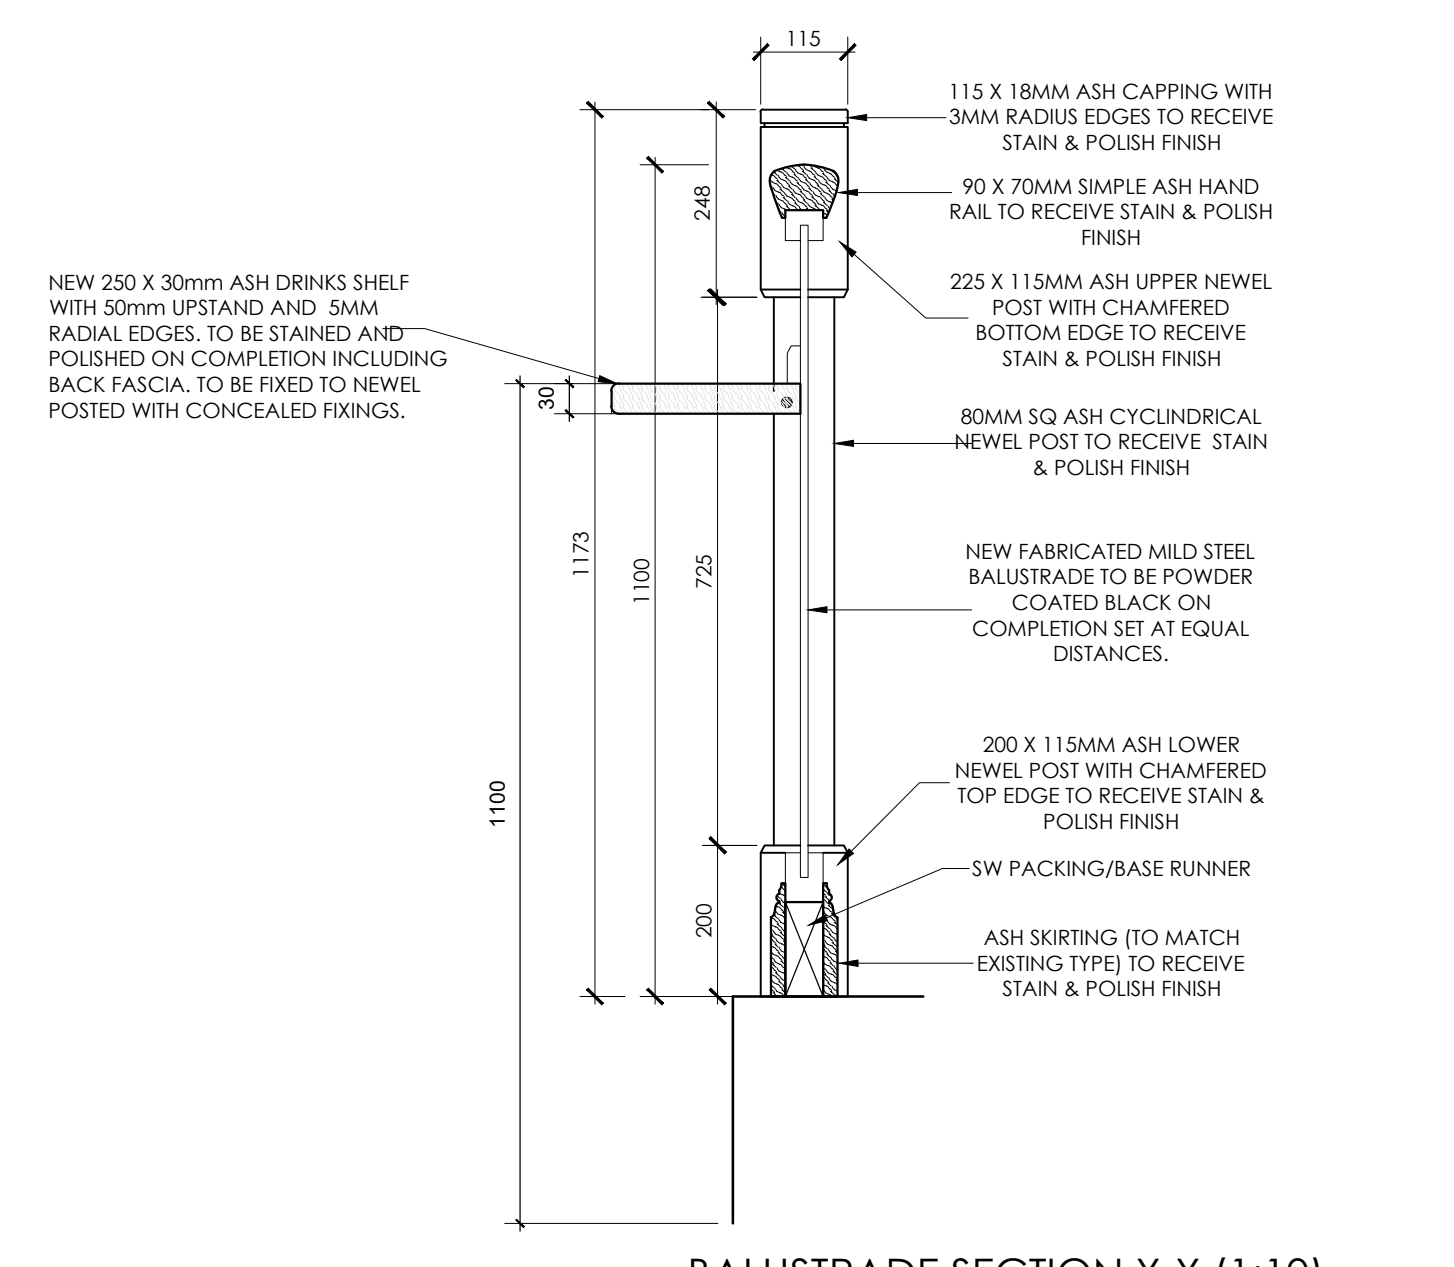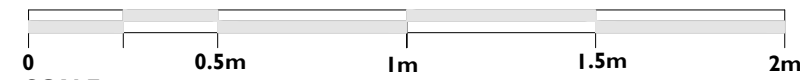



BALUSTRADE SECTION X-X (1:10)

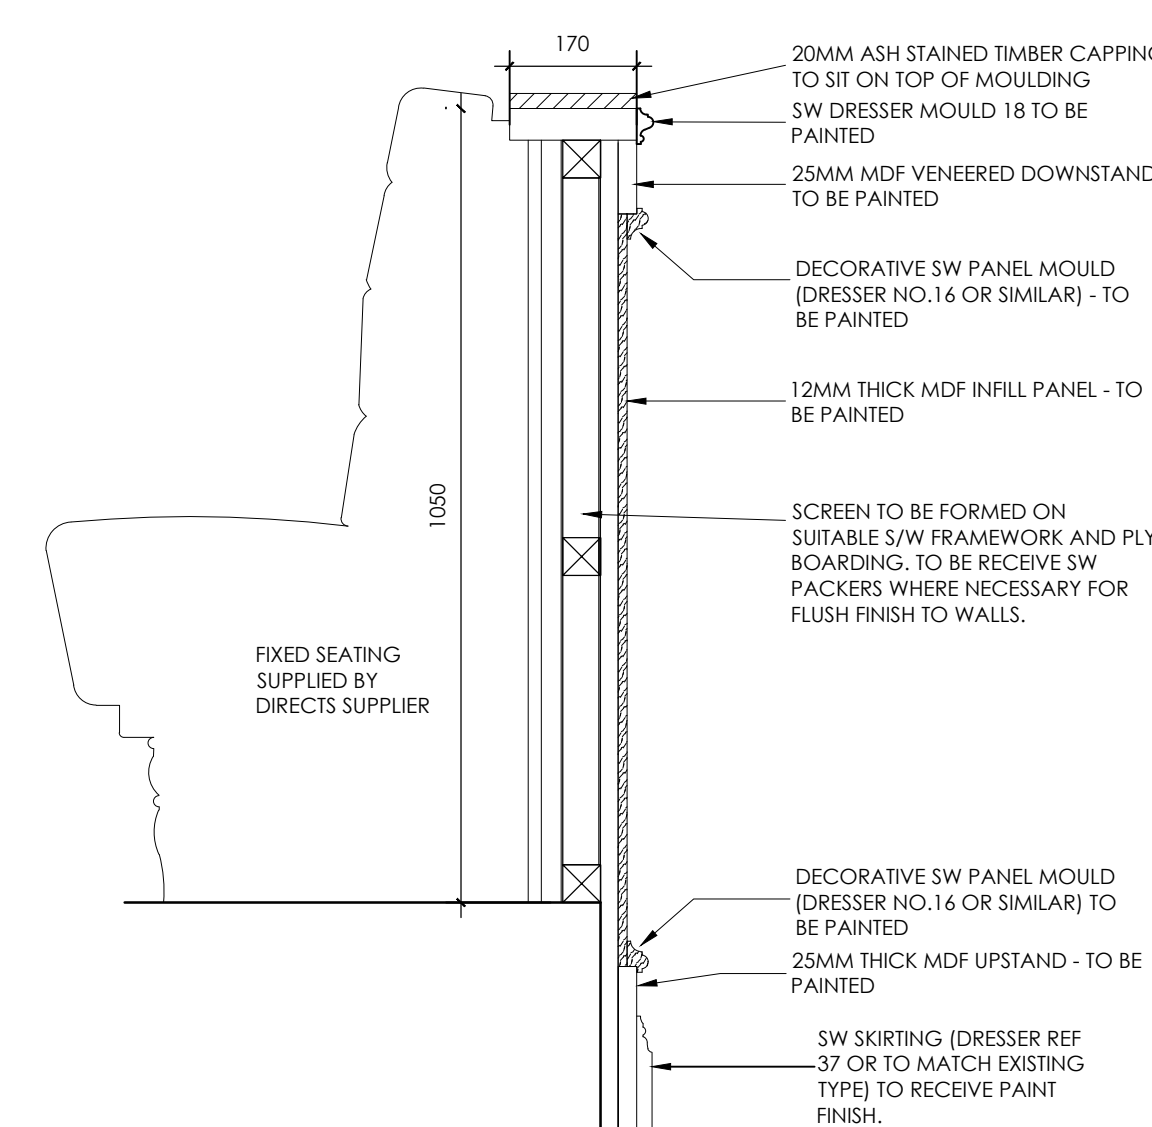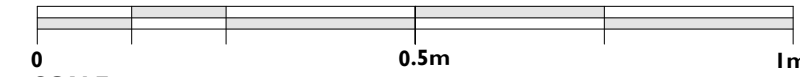

BALUSTRADE SECTION V-V (1:10)

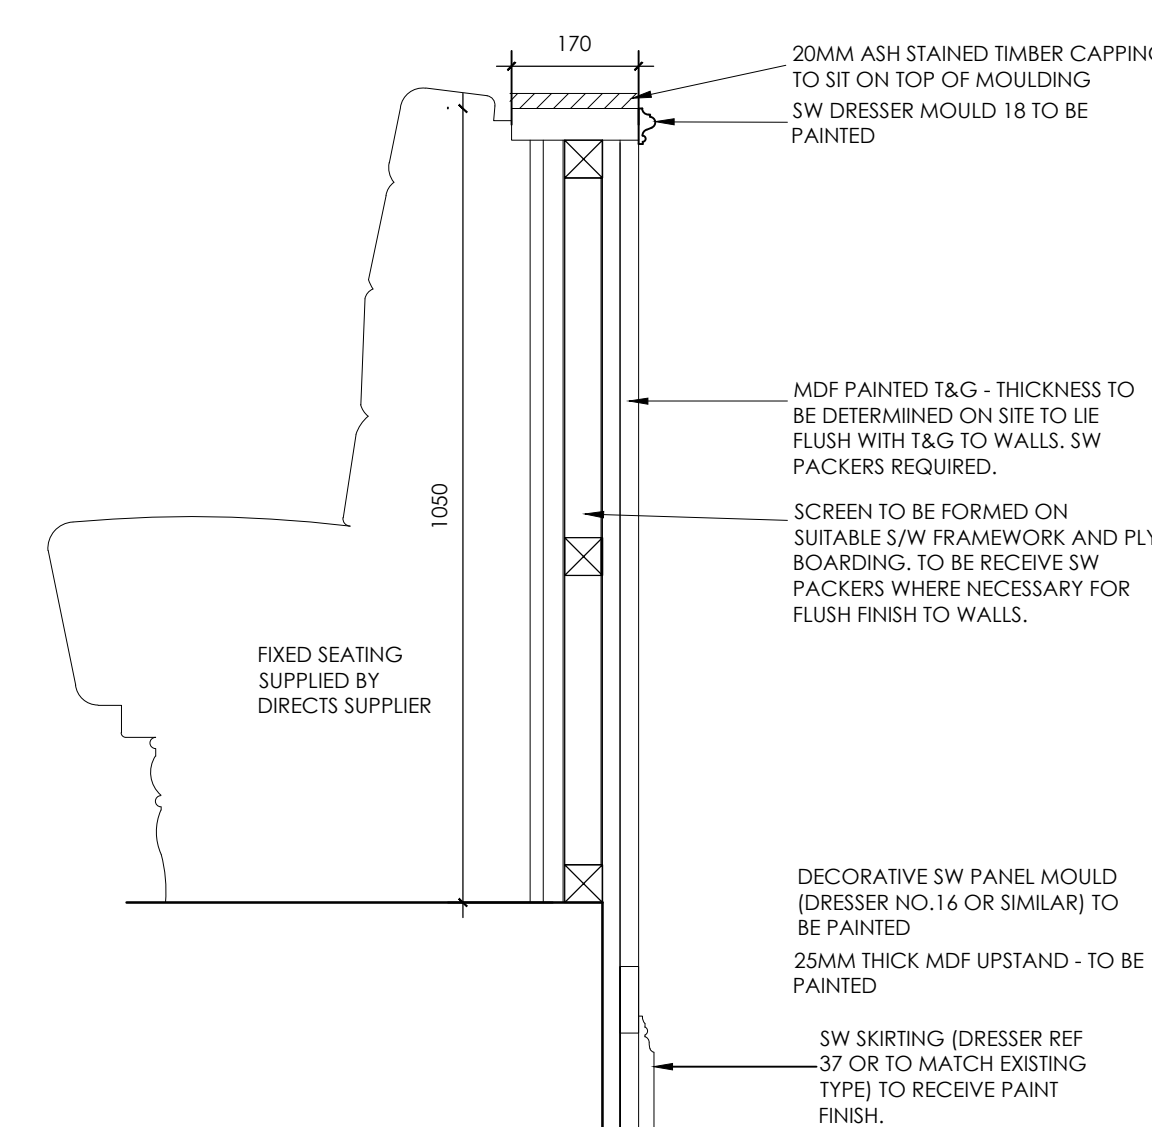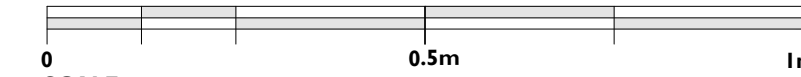

BALUSTRADE SECTION W-W (1:10)

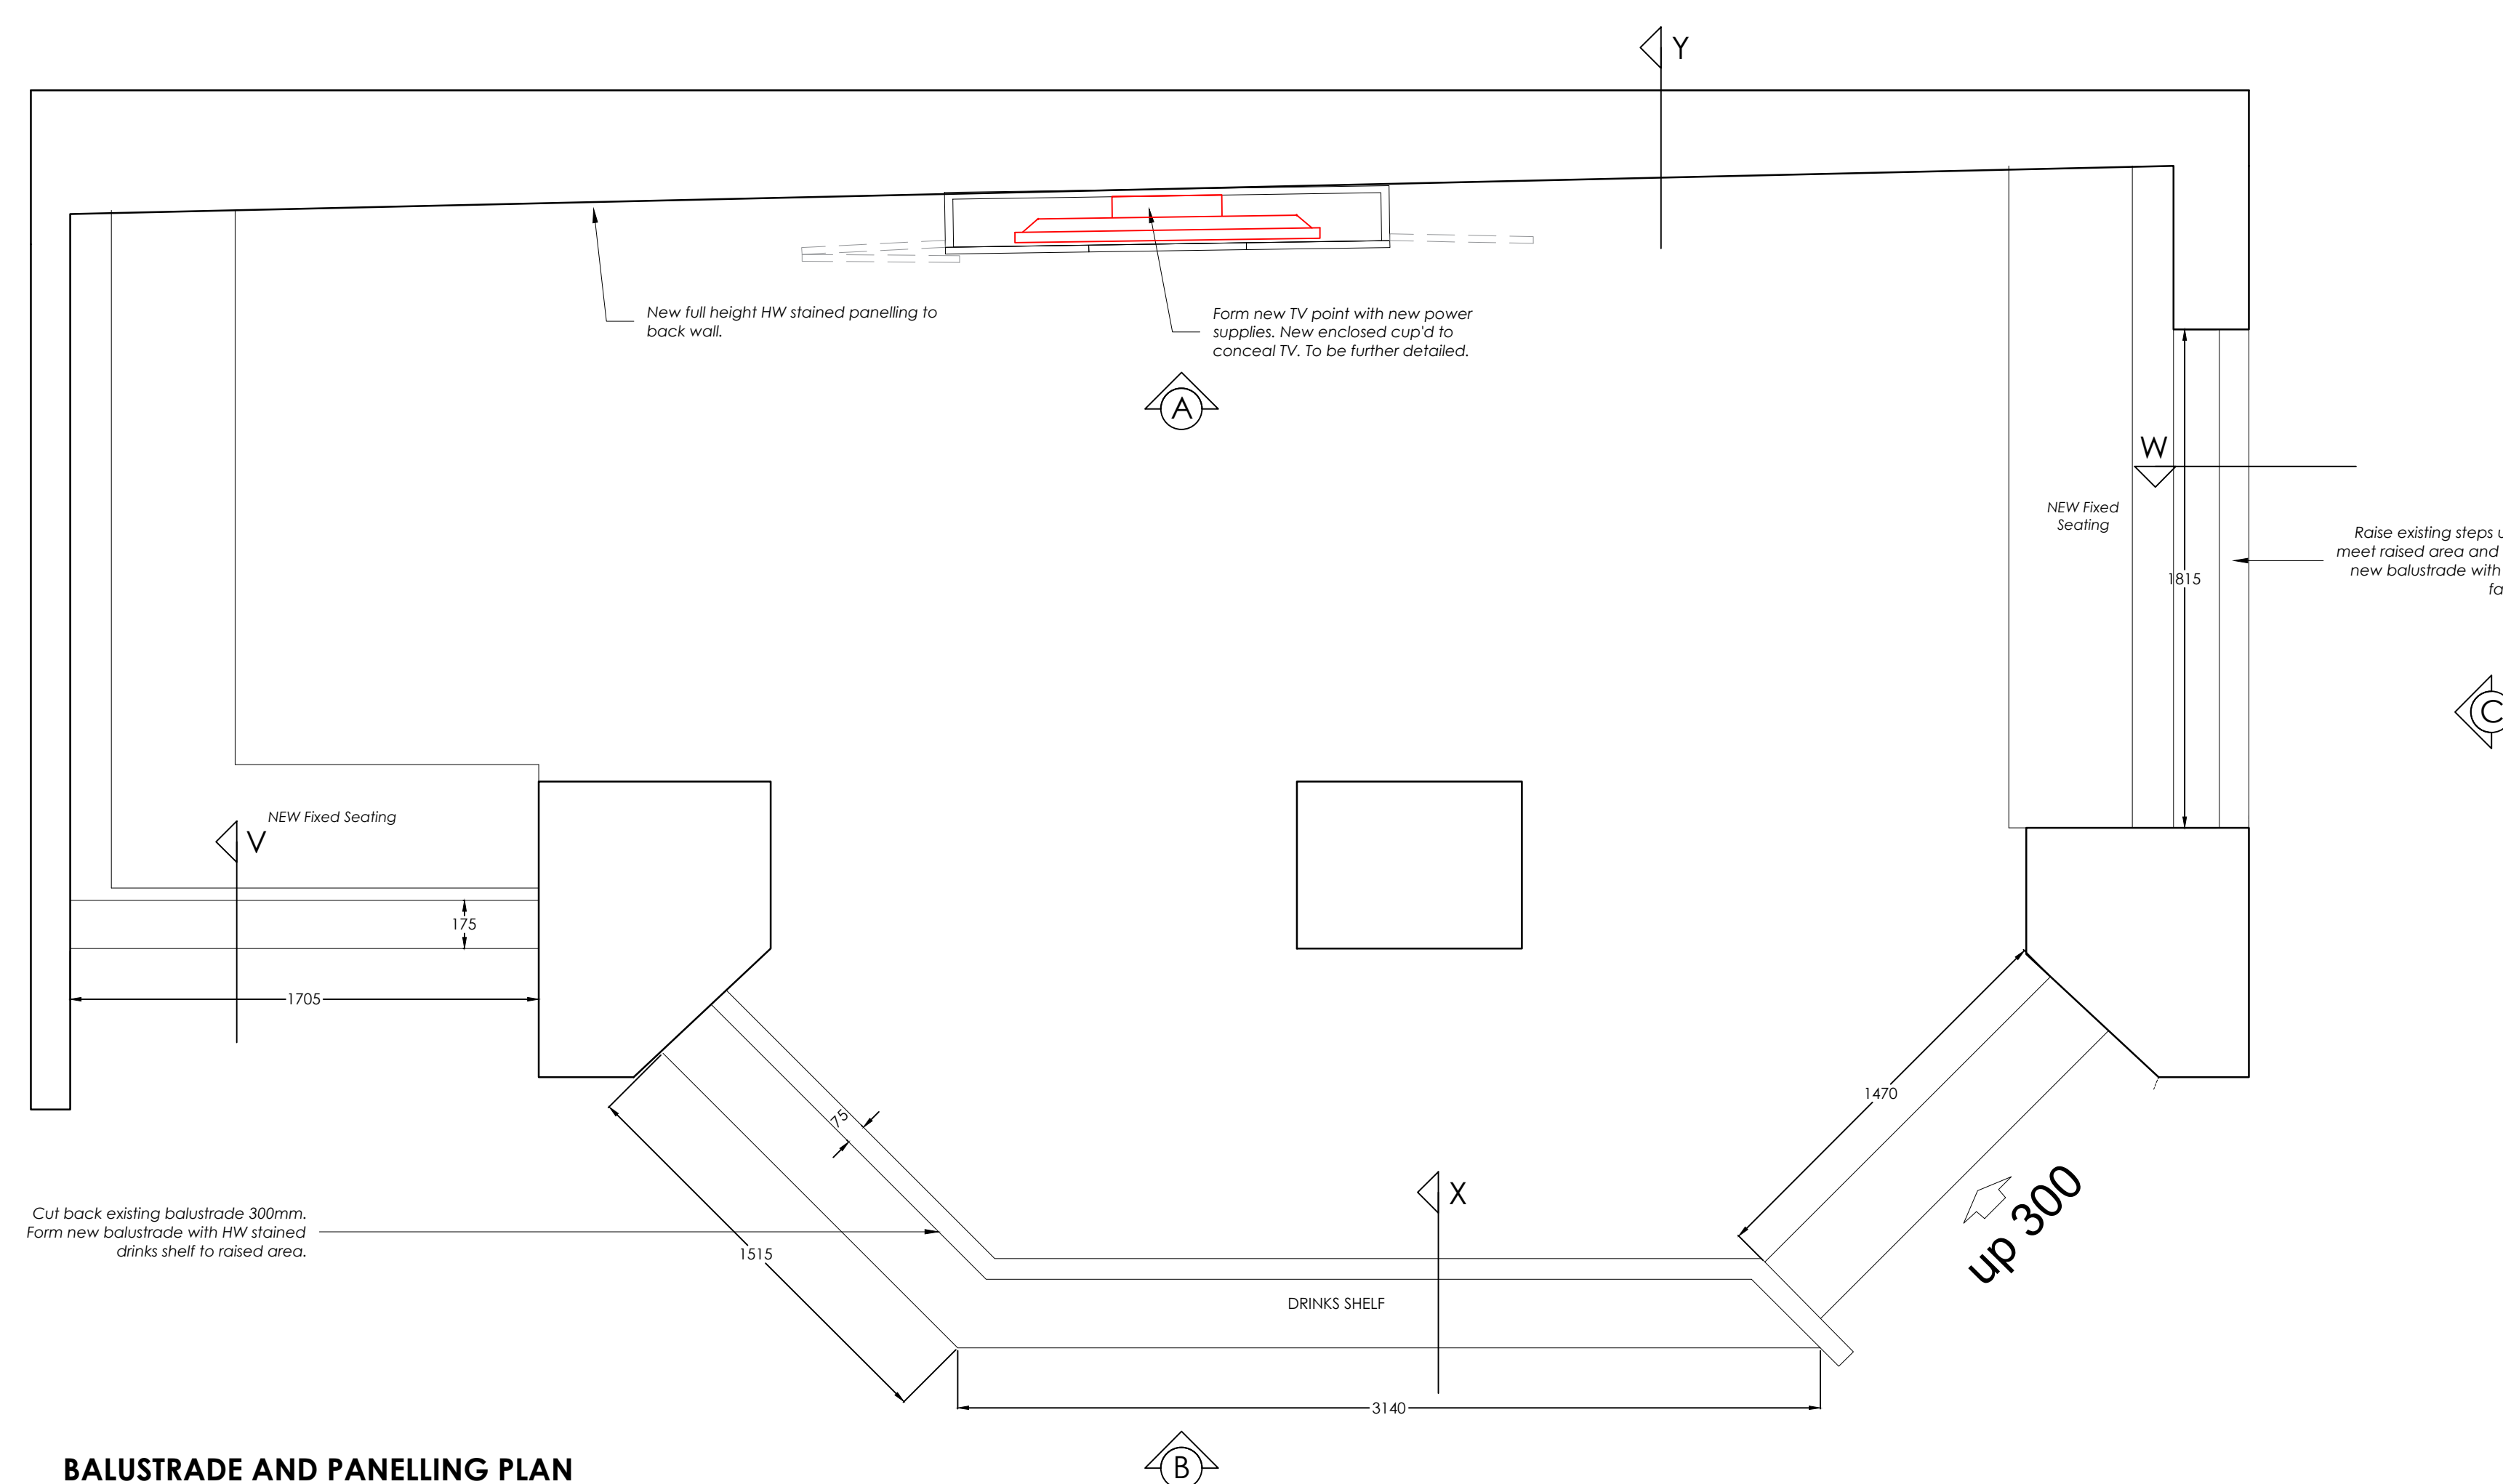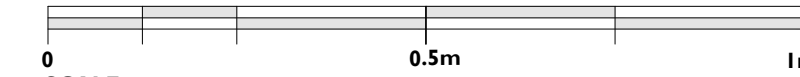

BALUSTRADE AND PANELLING PLAN
SCALE 1:20

