


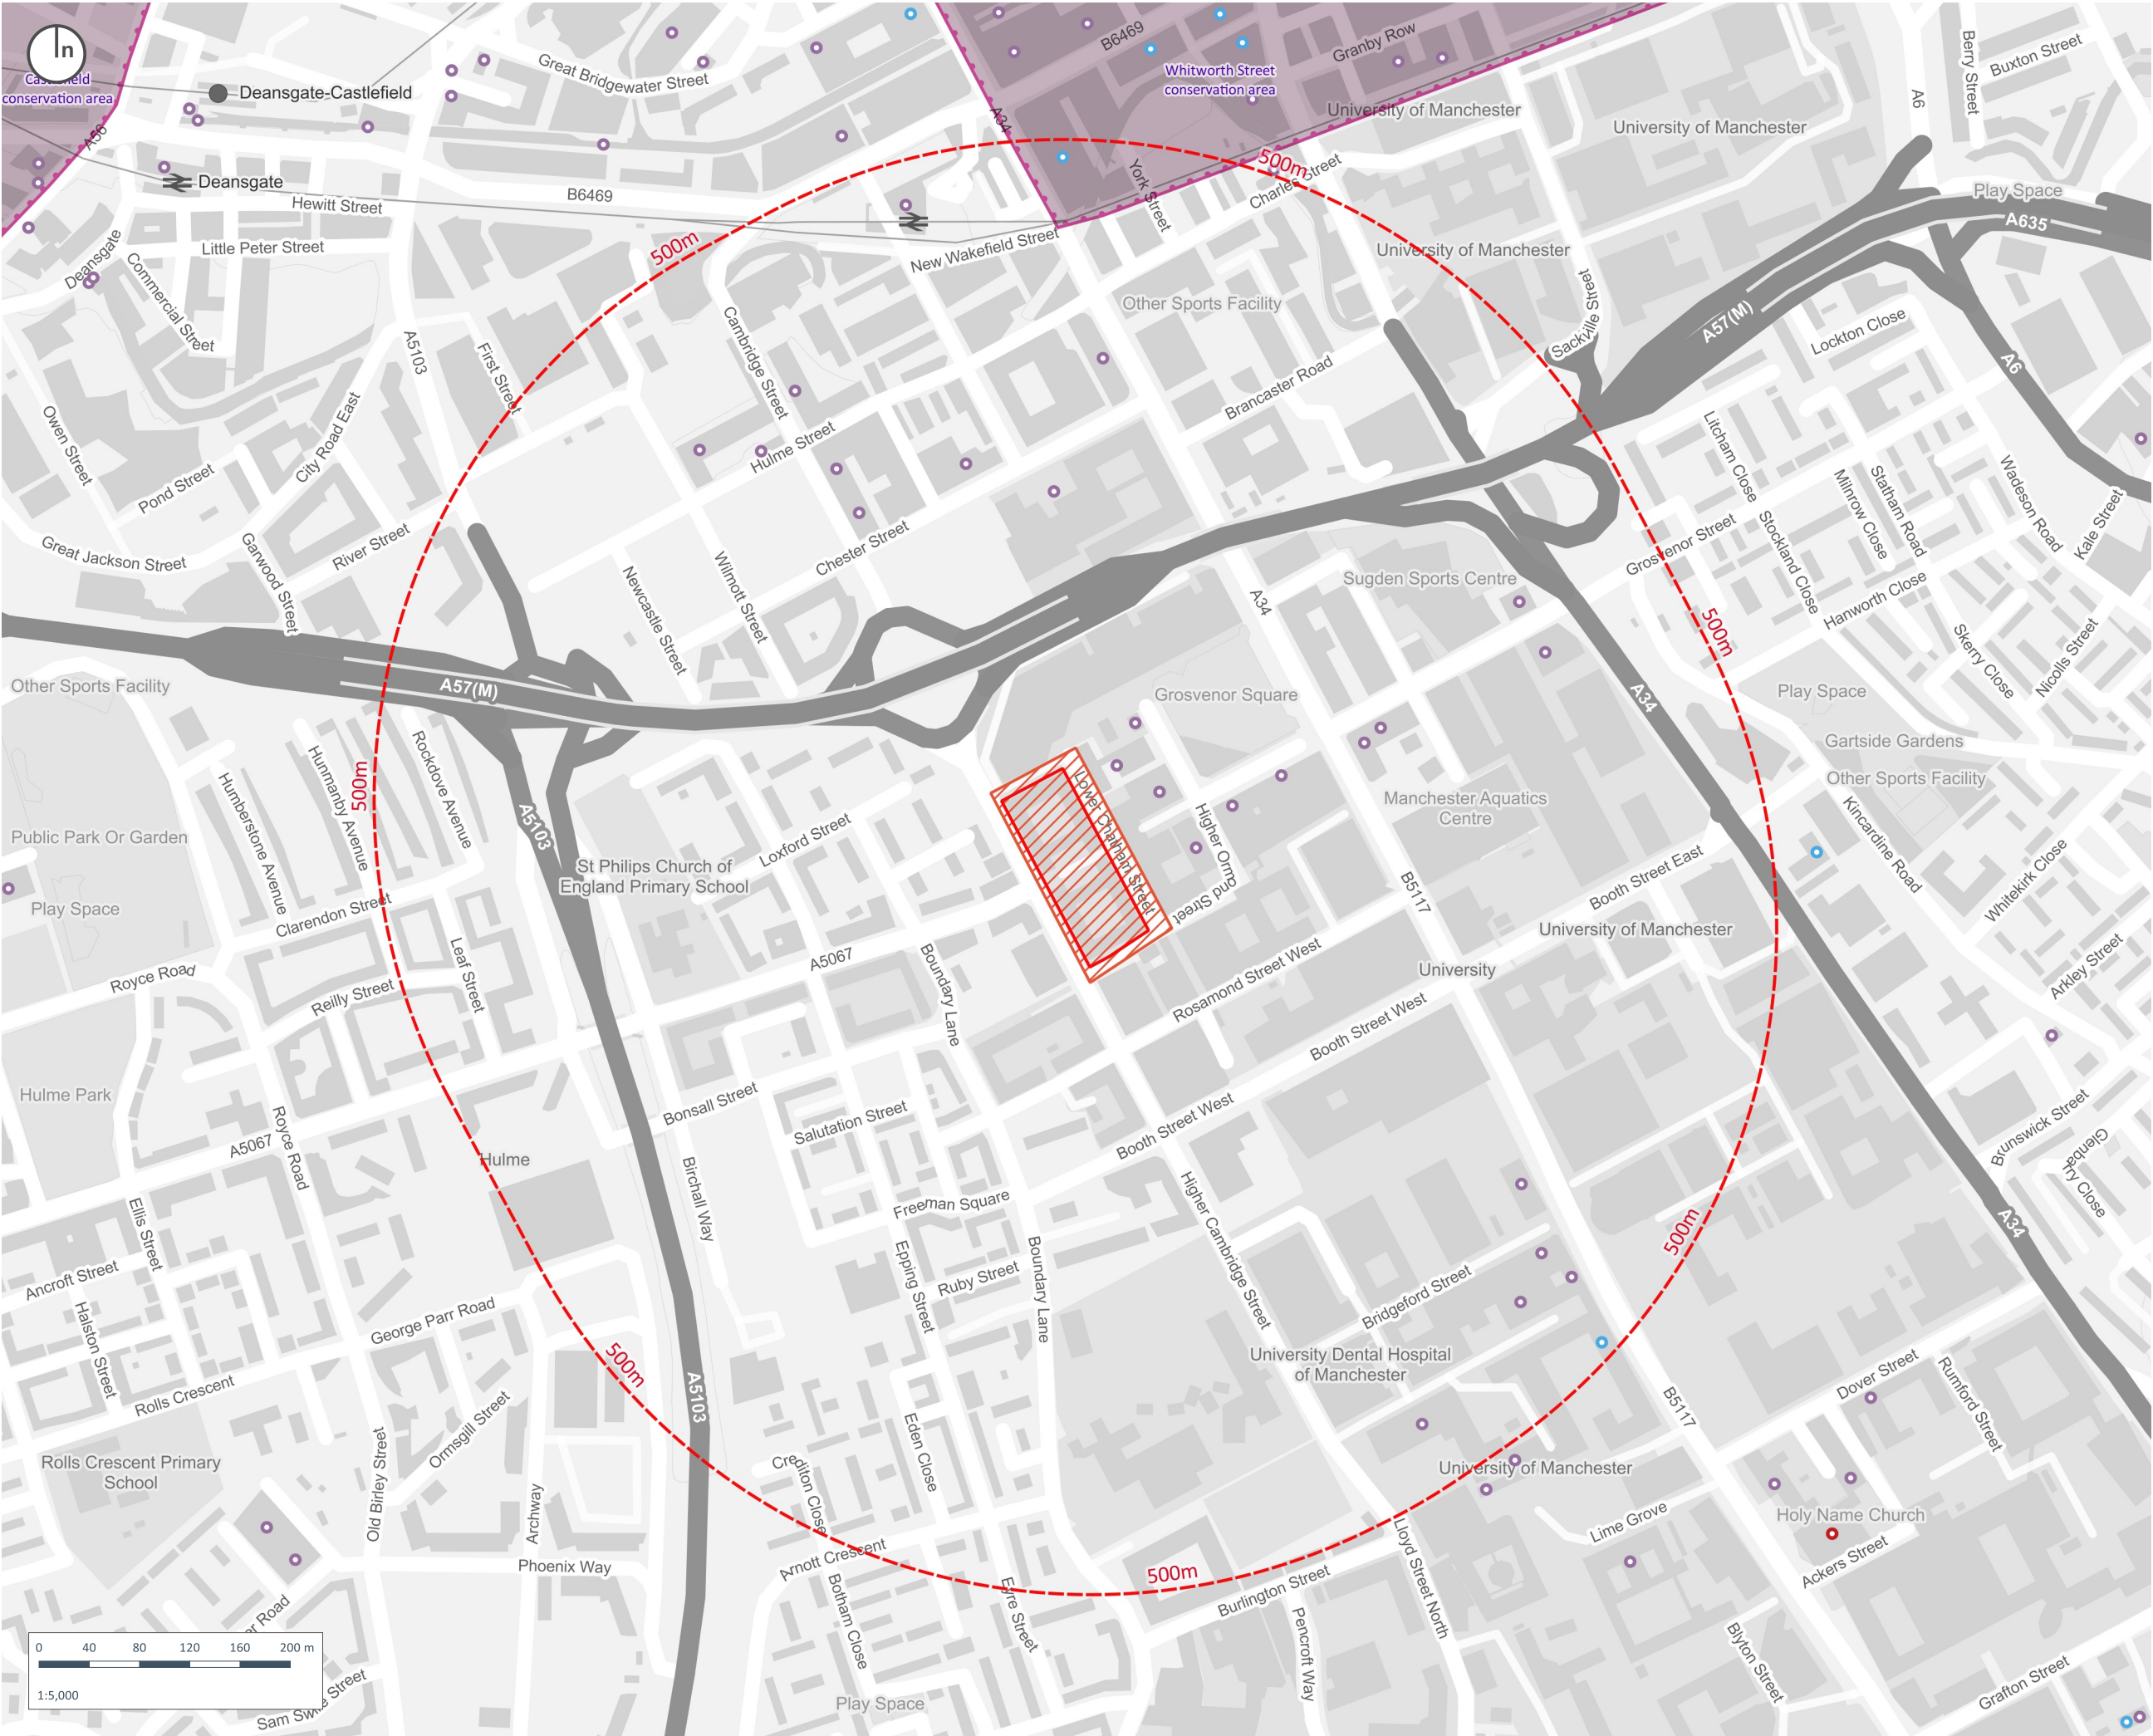

Copyright of Turley

This drawing is for illustrative purposes only and should not be used for any construction or estimation purposes. To be scaled for planning application purposes only. No liability or responsibility is accepted arising from reliance upon the information contained within this drawing.

Plans reproduced by permission of Ordnance Survey on behalf of The Controller of Her Majesty's Stationery Office. © Crown Copyright and database right [2024]. All rights reserved. Ordnance Survey Licence number [100020449]

- Site Boundary
- EIA Boundary Area
- Study Area
- Conservation area

Listed Buildings

- I
- II*
- II

CLIENT:
The Unite Group

PROJECT:
Cambridge Halls, Manchester

DRAWING:
Figure 6.1 - Designations Plan

PROJECT NUMBER:
UNIM3028

DRAWING NUMBER:
6.1

CHECKED BY:
CW

REVISION:
1.0

STATUS:
Draft

DATE:
July 2024

SCALE:
1:5,000 @ A3