


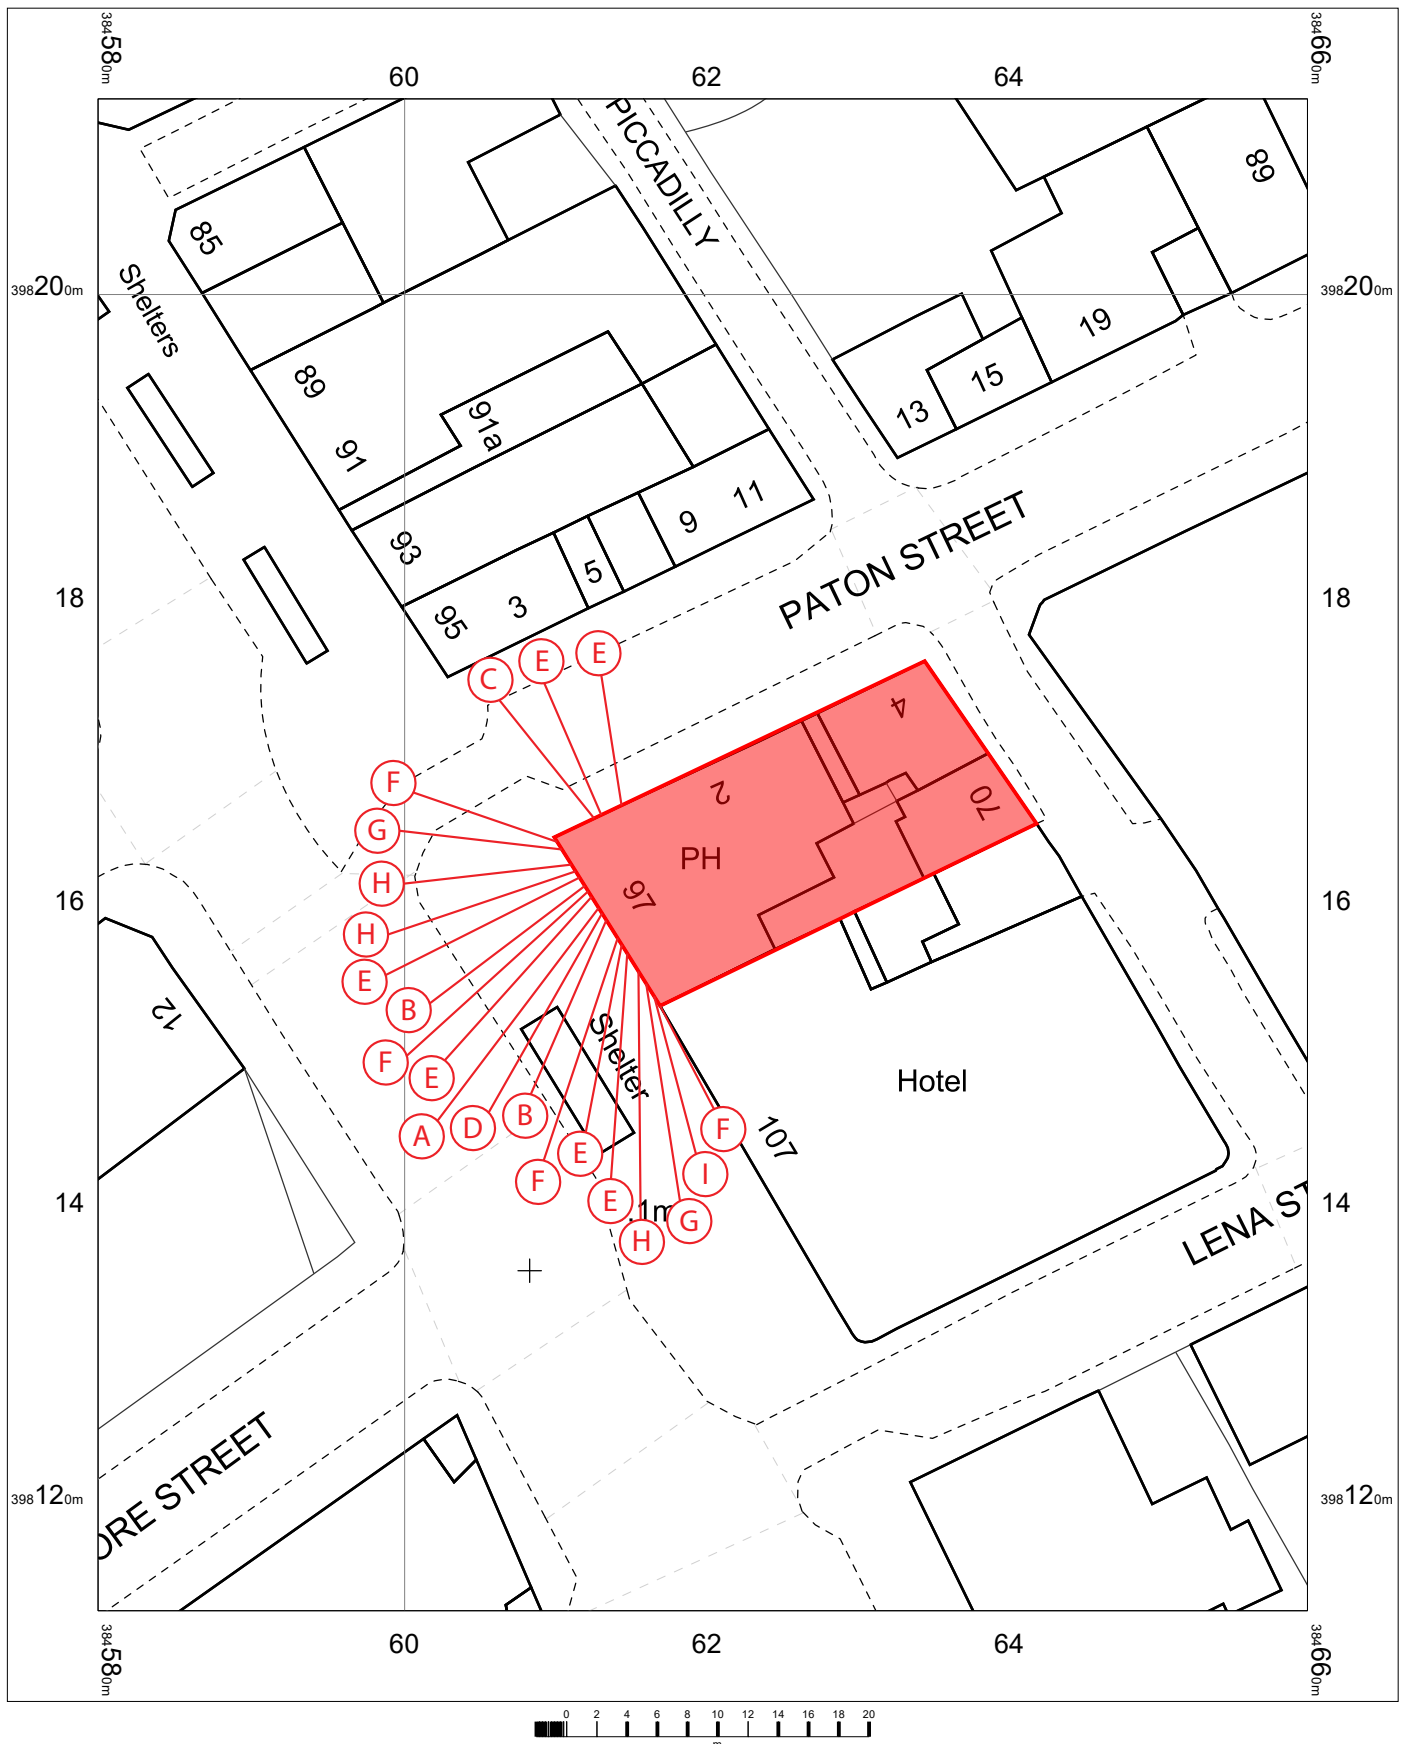


The Brunswick
97 Piccadilly
Manchester
M1 2DB

OS MasterMap 1250/2500/10000 scale
Monday, January 20, 2025, ID: JEW-01203012
maps.johnewright.com

1:500 scale print at A4, Centre: 384620 E, 398163 N

© Crown Copyright Ordnance Survey. Licence no.
AC0000805567

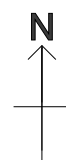

johnewright

maps@johnewright.com
tel: 0115 950 6633