

NOTES


The designs and details on this drawing are copyright and must not be reproduced without the written permission of the designer.

Contractors are to check all sizes and dimensions before setting out any site or shop work. Any errors or discrepancy to be reported to the designer.


REVISIONS	DATE
REV A - AMENDMENT TO DETAILS	23/10/24 JAA
REV B - AMENDMENT TO DETAIL SHEET LAYOUT	20/12/24 JAA
REV C - AMENDMENT TO DETAIL SHEET LAYOUT	02/02/25 JAA

BRICKWORK DETAIL

scale 1:10 @ A1

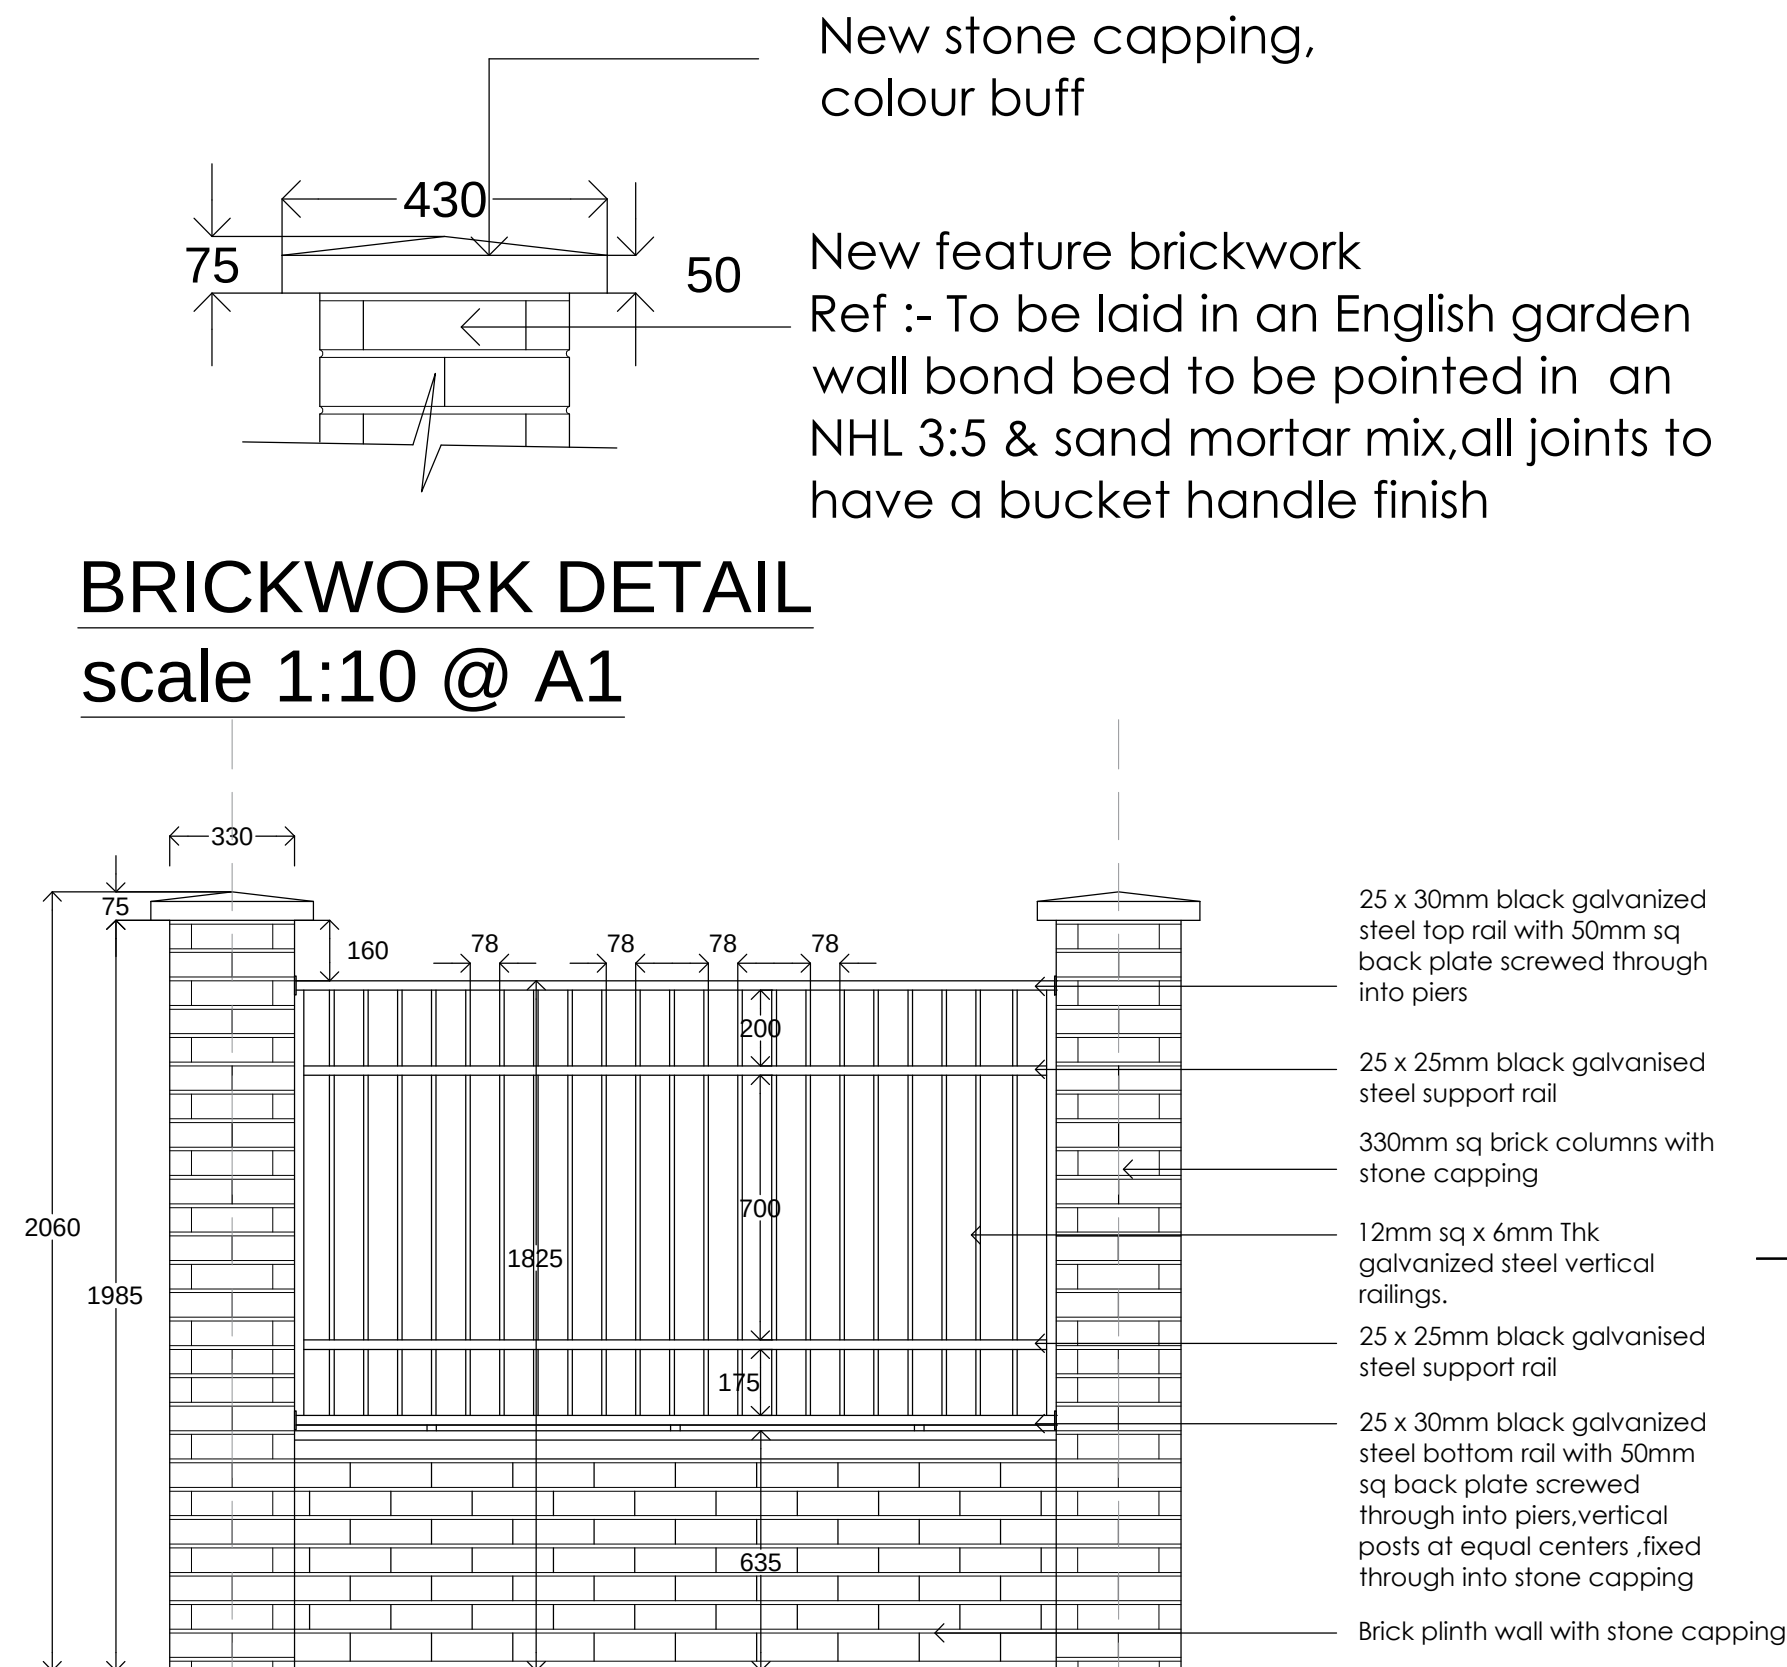


BOUNDARY FENCE DETAIL TYPE A
Scale 1:20 @ A1

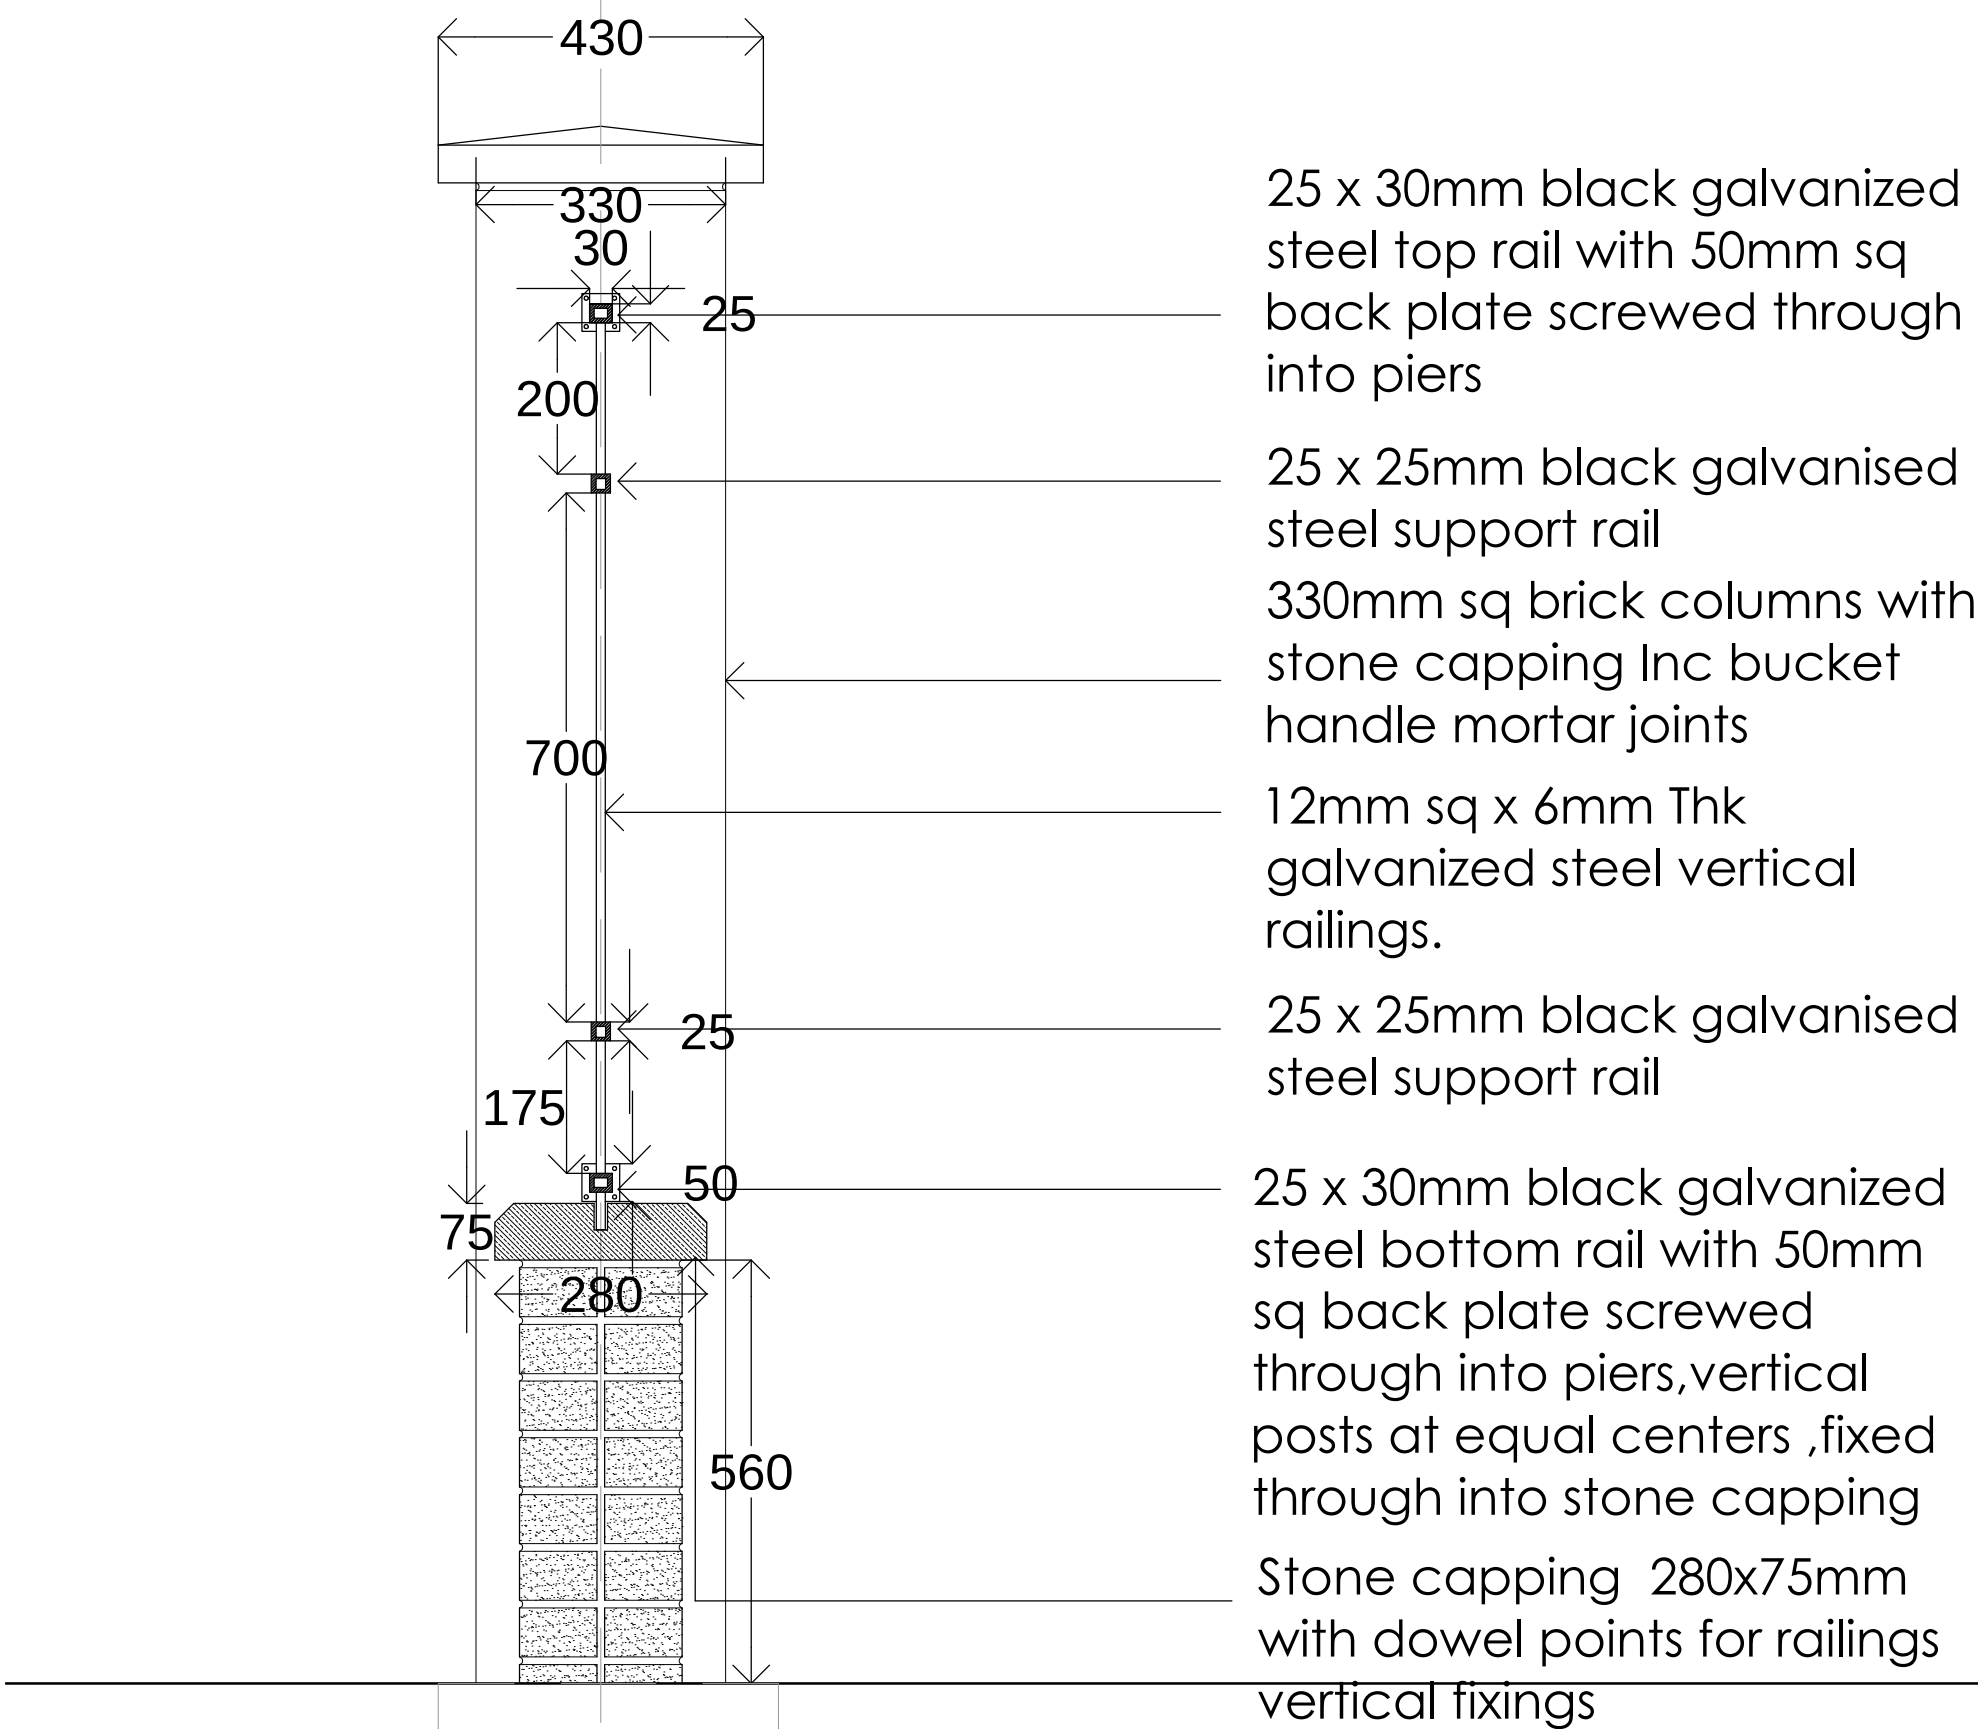







BOUNDARY FENCE DETAIL SECTION

Scale 1:10 @ A1

PROPOSED ELEVATION - (Bengal Street) Scale 1:100 @ A1

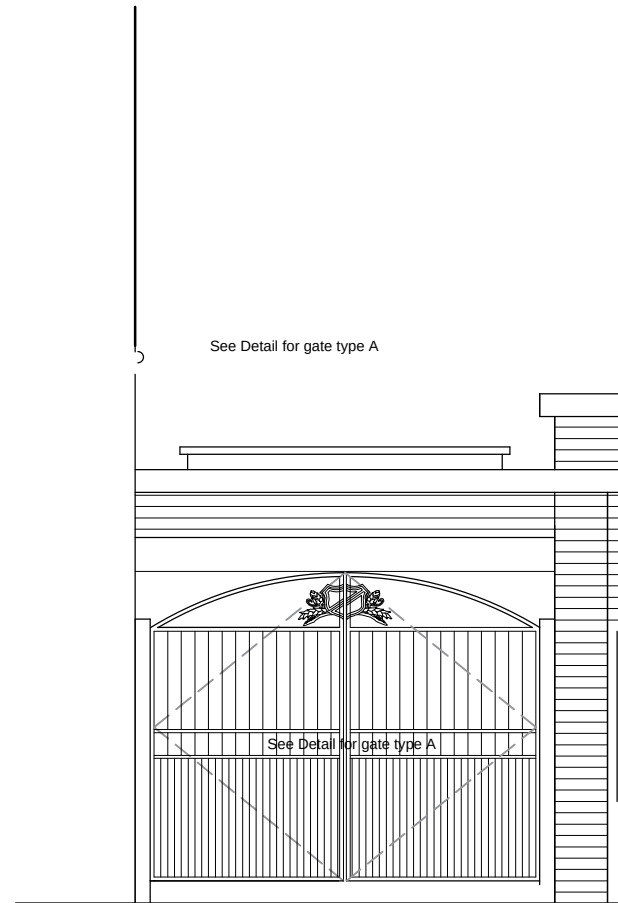

PROPOSED ELEVATION - (George Leigh Street) Scale 1:100 @ A1

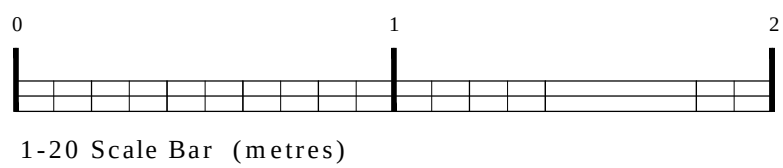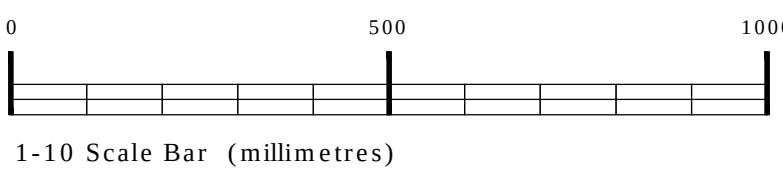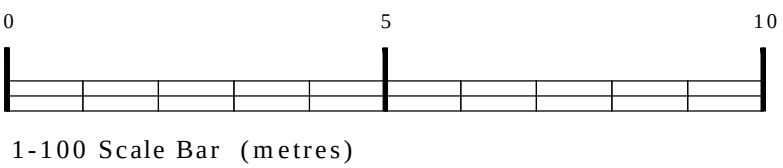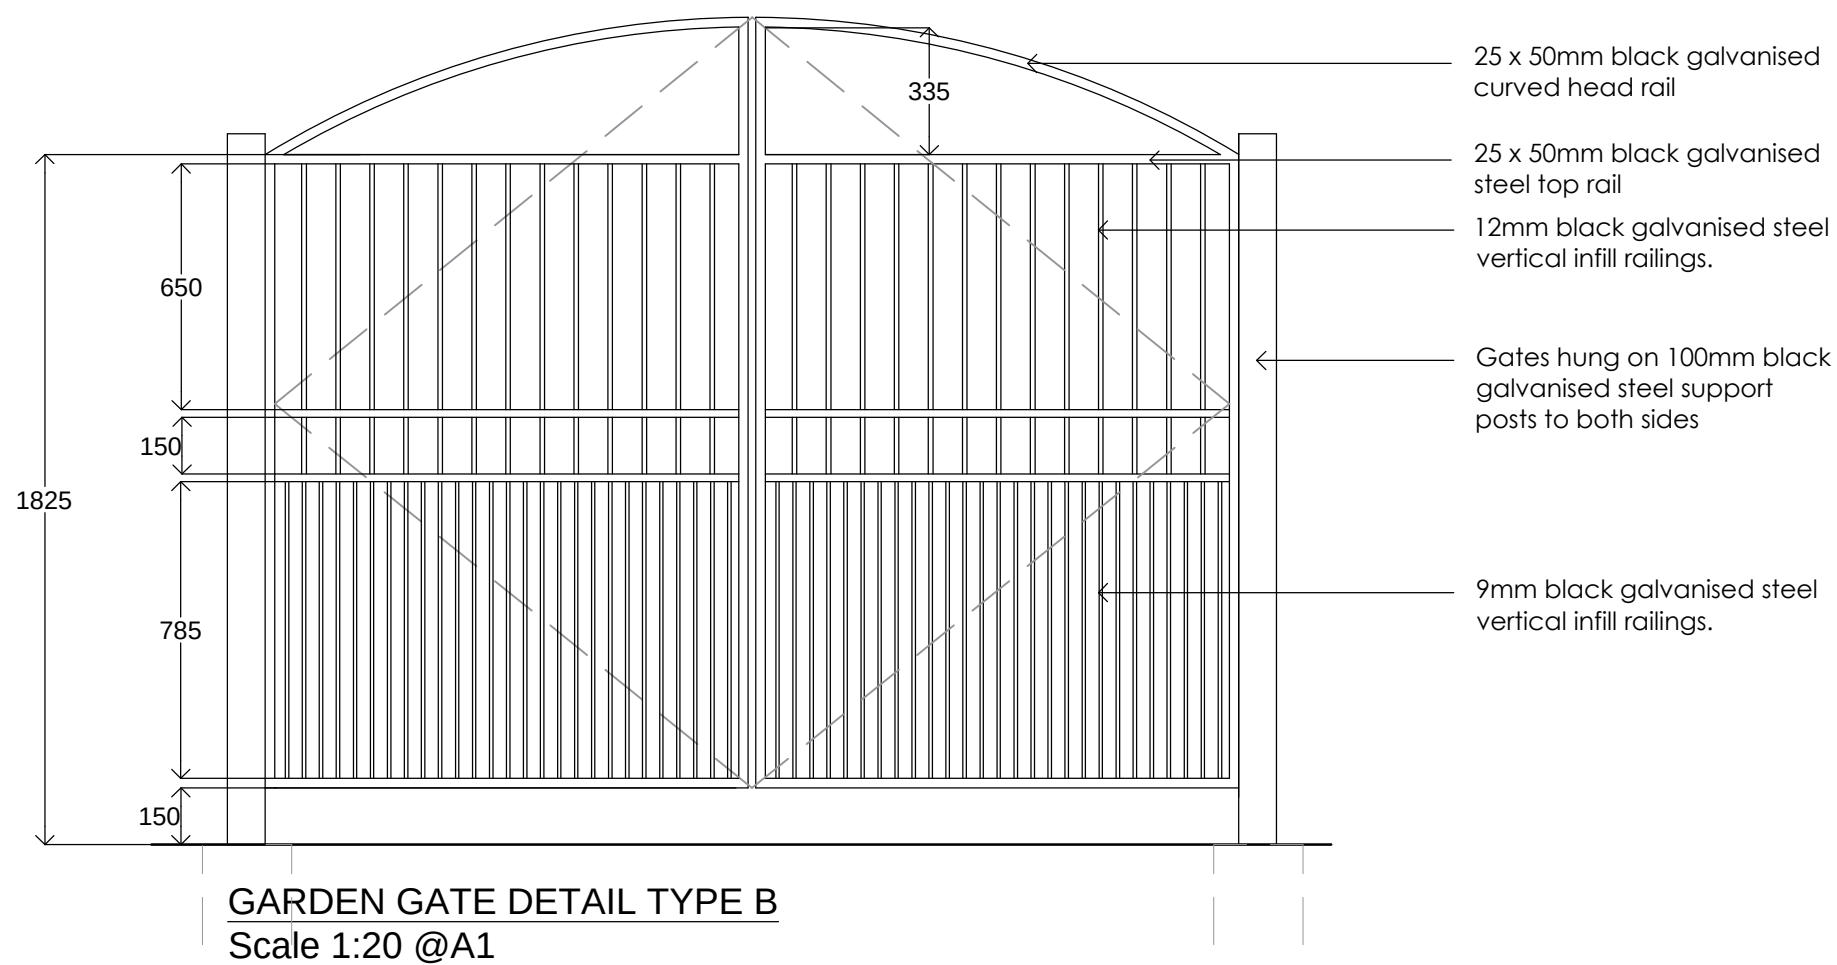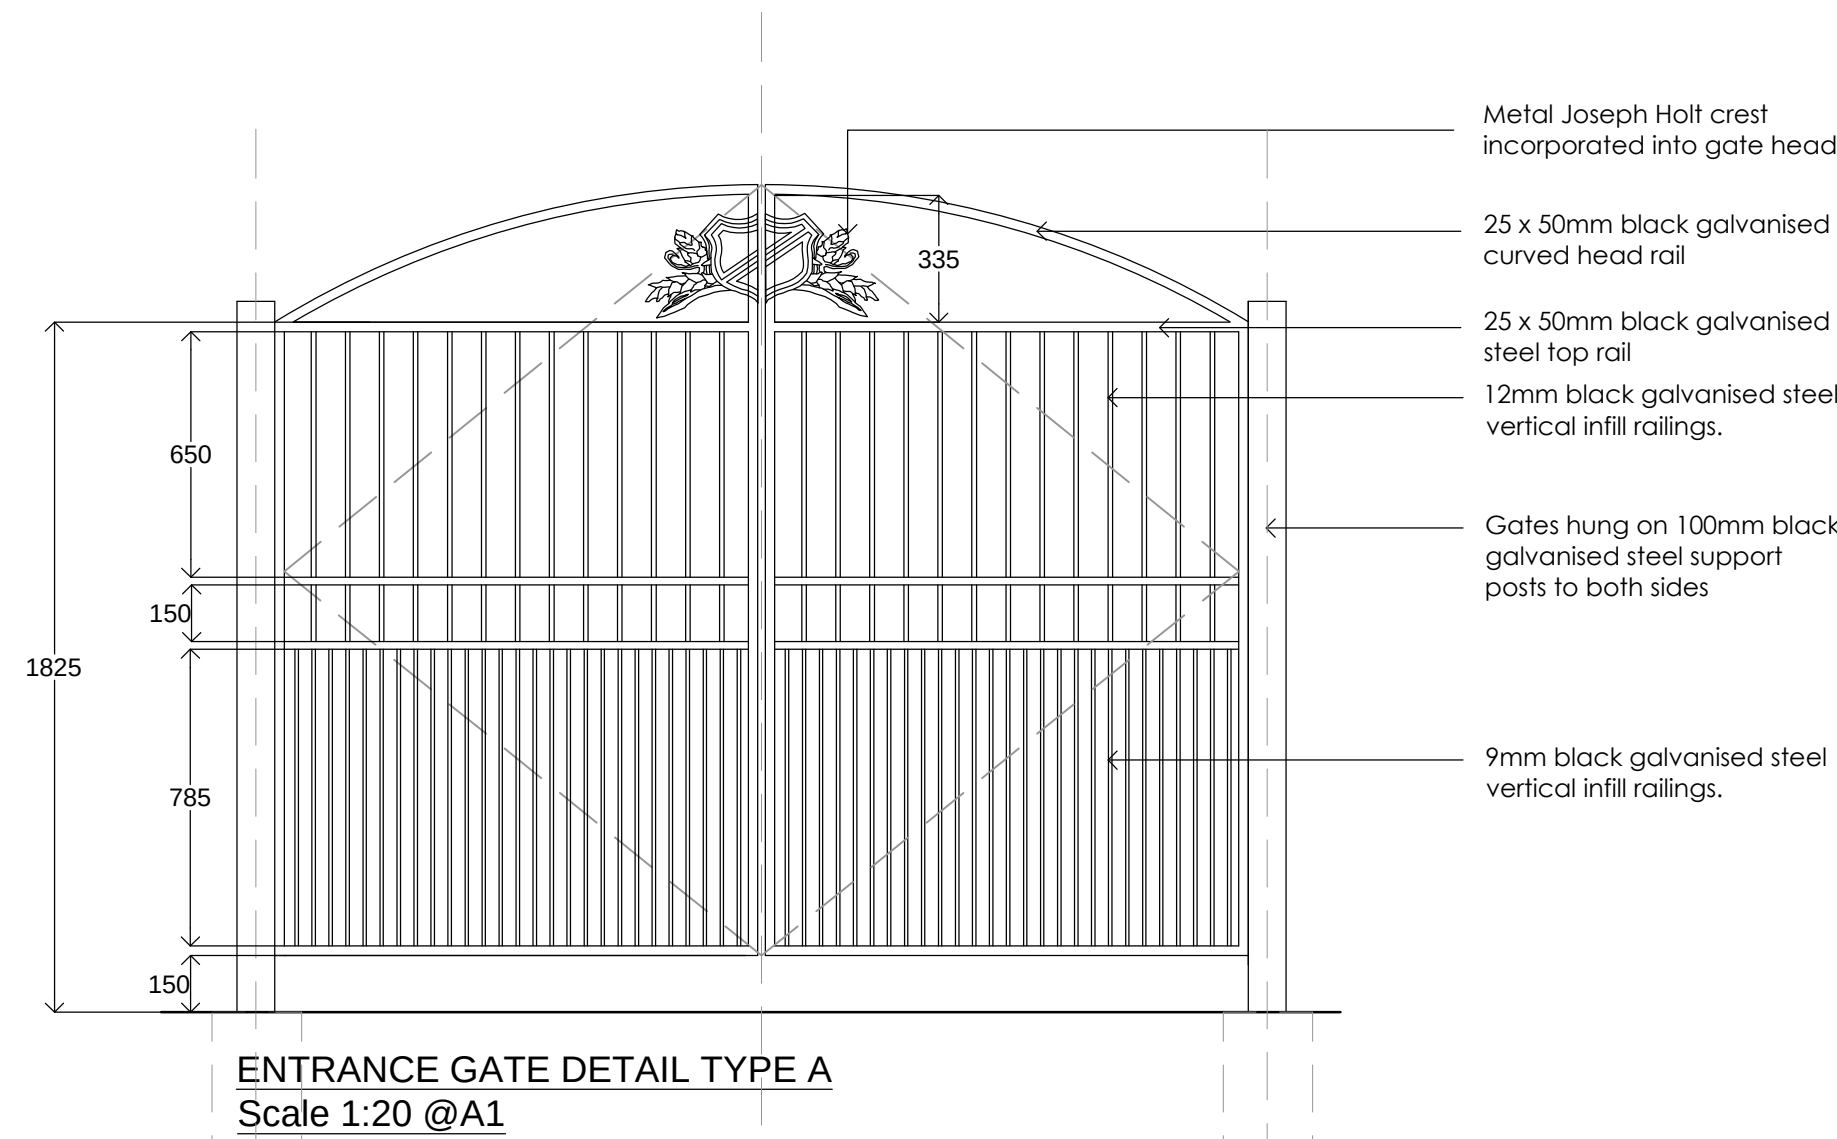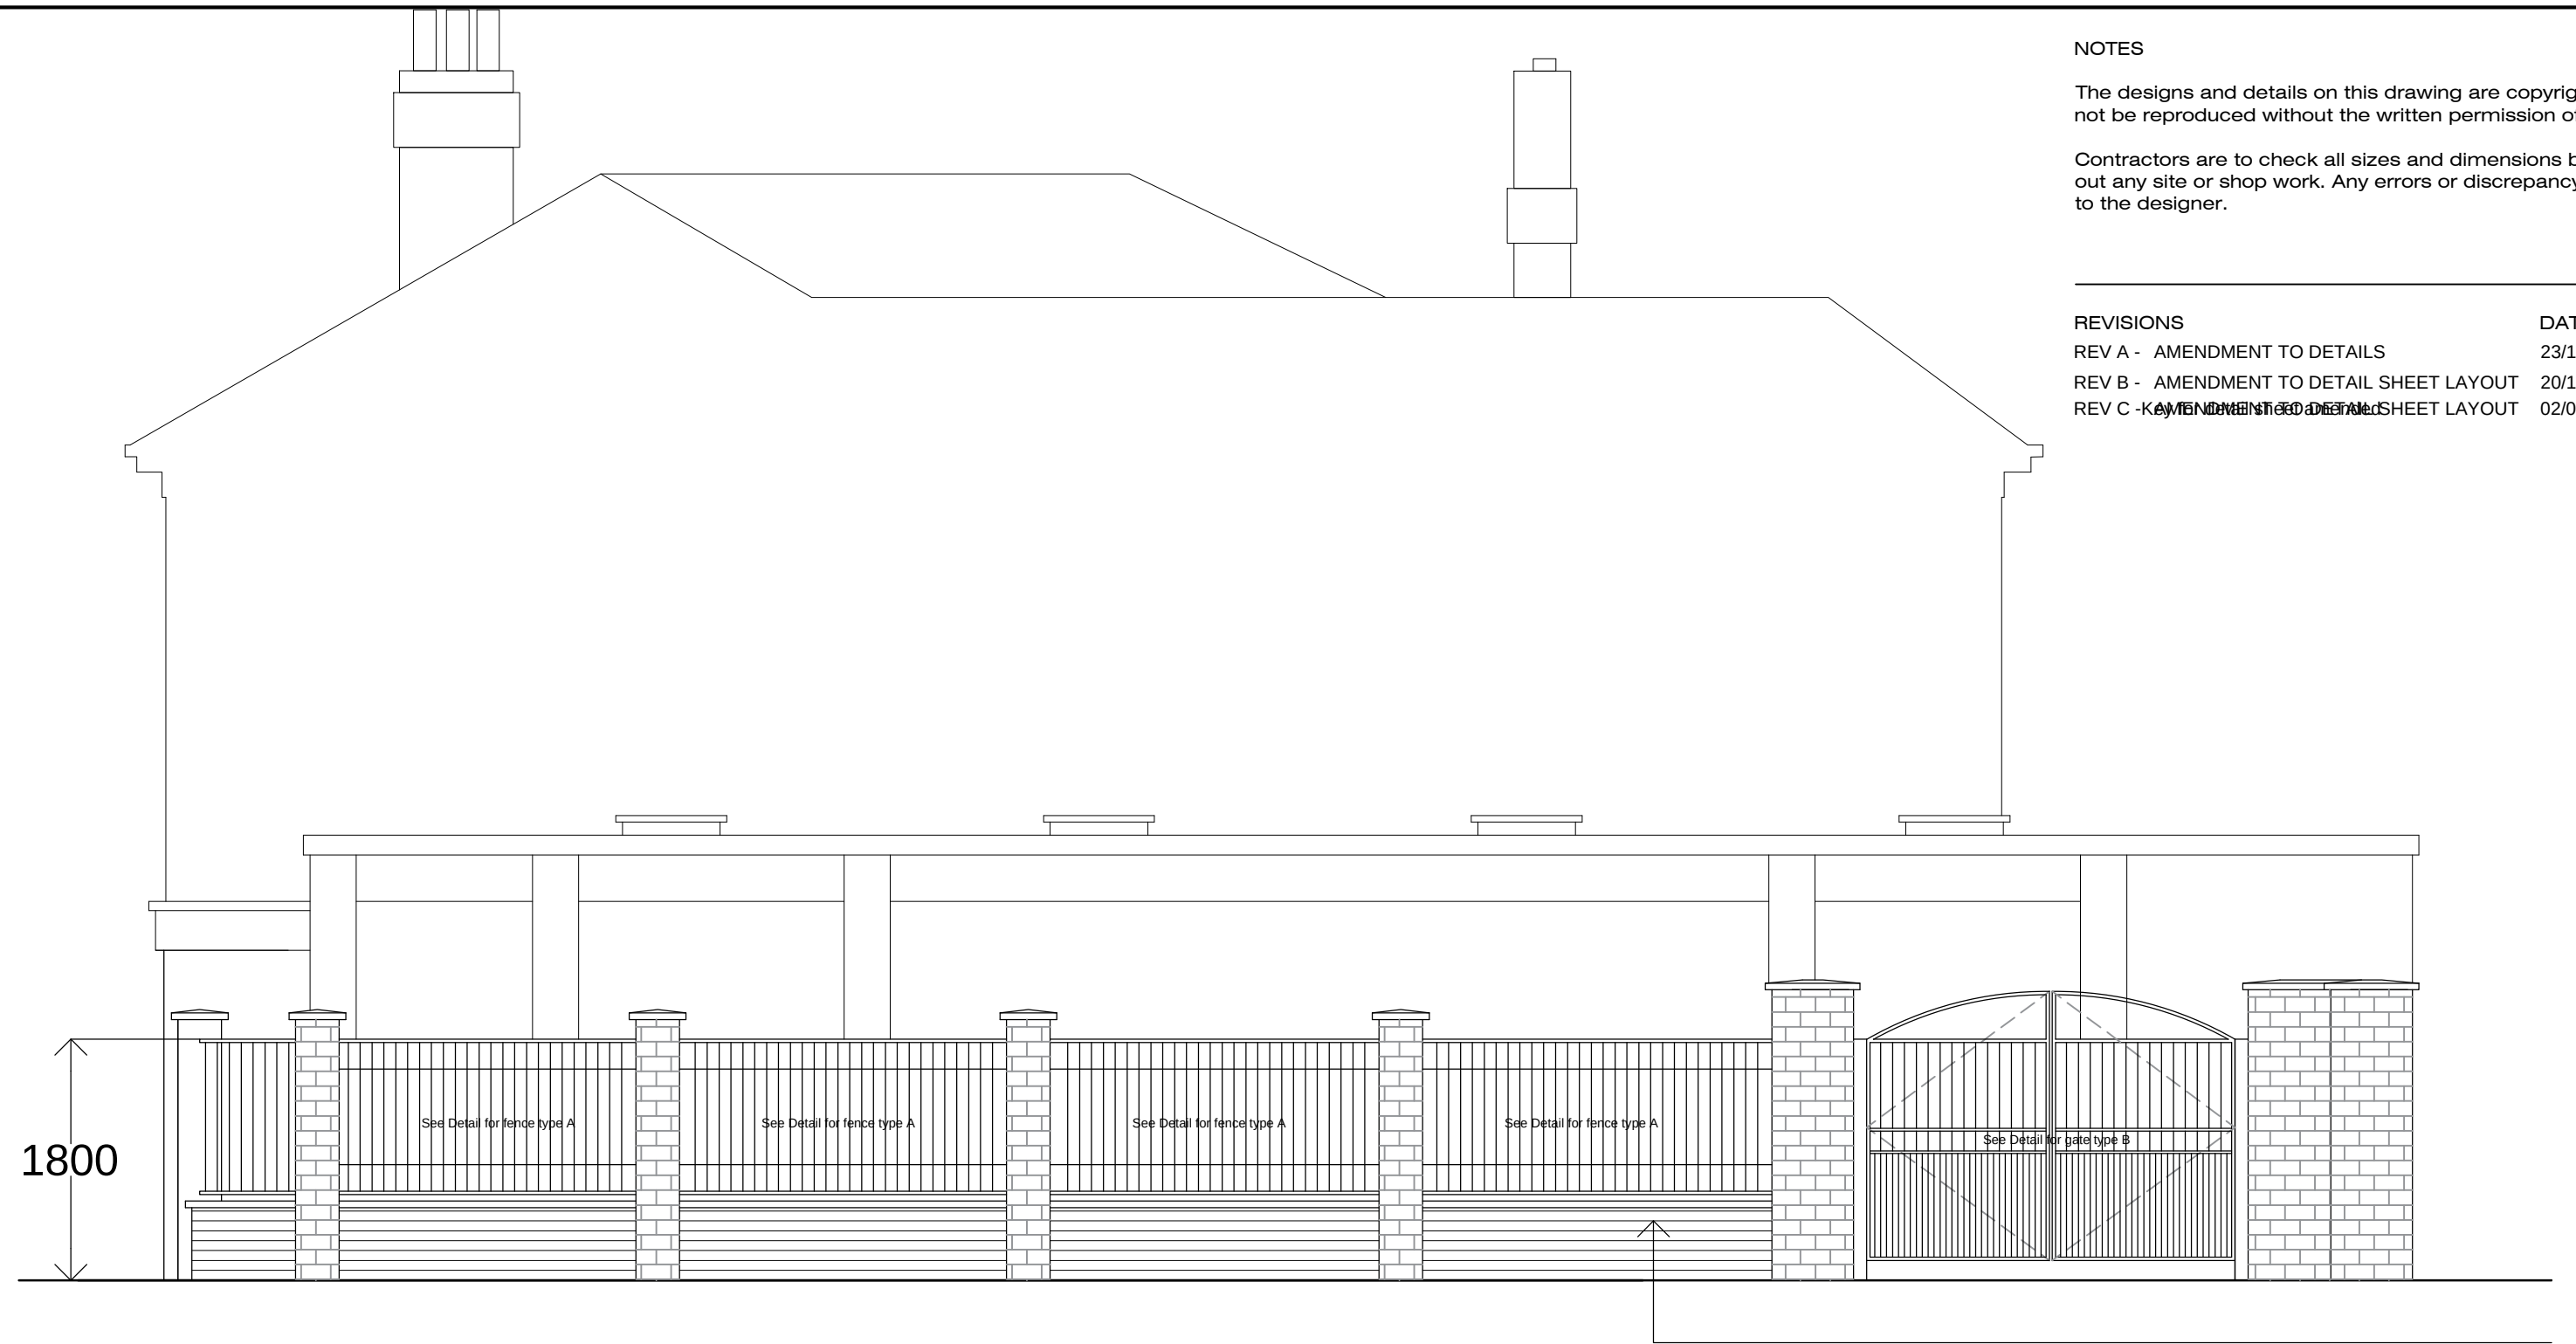

PLANNING

DRAWING DESCRIPTION

FEATURE DETAILS
SHEET 3-5

JOB TITLE

THE SHAMROCK
17 BENGAL STREET
MANCHESTER

CLIENT

JOSEPH HOLTS

DRAWN BY JAA SCALE 1:20 @ A1

DATE SEPT 2024 DRAWING NO. 2021 - 224 REVISION C

CHECKED

John Dixon & Associates Ltd,
Unit 211
Chambers Business Centre,
Chapel Road,
Oldham,
OL8 4QQ.
TEL : 0161 682 0964
FAX : 0161 683 4106
E-MAIL : info@johndixon.co.uk
WEB : www.johndixon.co.uk

jda
architecture
interior design
project management