

© The drawing is Copyright and the property of Richmond Consultants and must not be reproduced in whole or part without their written permission. Copyright is reserved. © Richmond Consultants and must not be reproduced in whole or part without their written permission.

The Contractor is to check and verify all building and site dimensions, levels and sewer invert levels at connection points before work starts. This drawing must be read with and checked against any structural or other specialist drawings provided.

The Contractor is to comply in all respects with the Building Regulations and any other or not specifically stated on these drawings.

This drawing is not intended to show details of foundation or ground conditions. Each area of ground relied upon to support the structure depicted must be investigated by the Contractor and suitable methods of foundation be provided.

THIS SCHEME IS NOT BASED ON A SURVEY

NOTE:

Drawing Status	
Construction Status	PLANNING
Rev.	By Date



RICHMOND CONSULTANTS

Mobile 07710131750

Email office@richmond-consultants.co.uk


Site
6 Macauley Road
Manchester
M16 0FA

Title
Proposed Rear Dormer
Plans and Elevations as Existing


Checked	Drawn By	Scale	Date
	SRN	1:100 @A1	Feb 2025
Drawing Number	03.25 MR100		Rev.
			--



Location Plan Scale 1:1250 @ A1

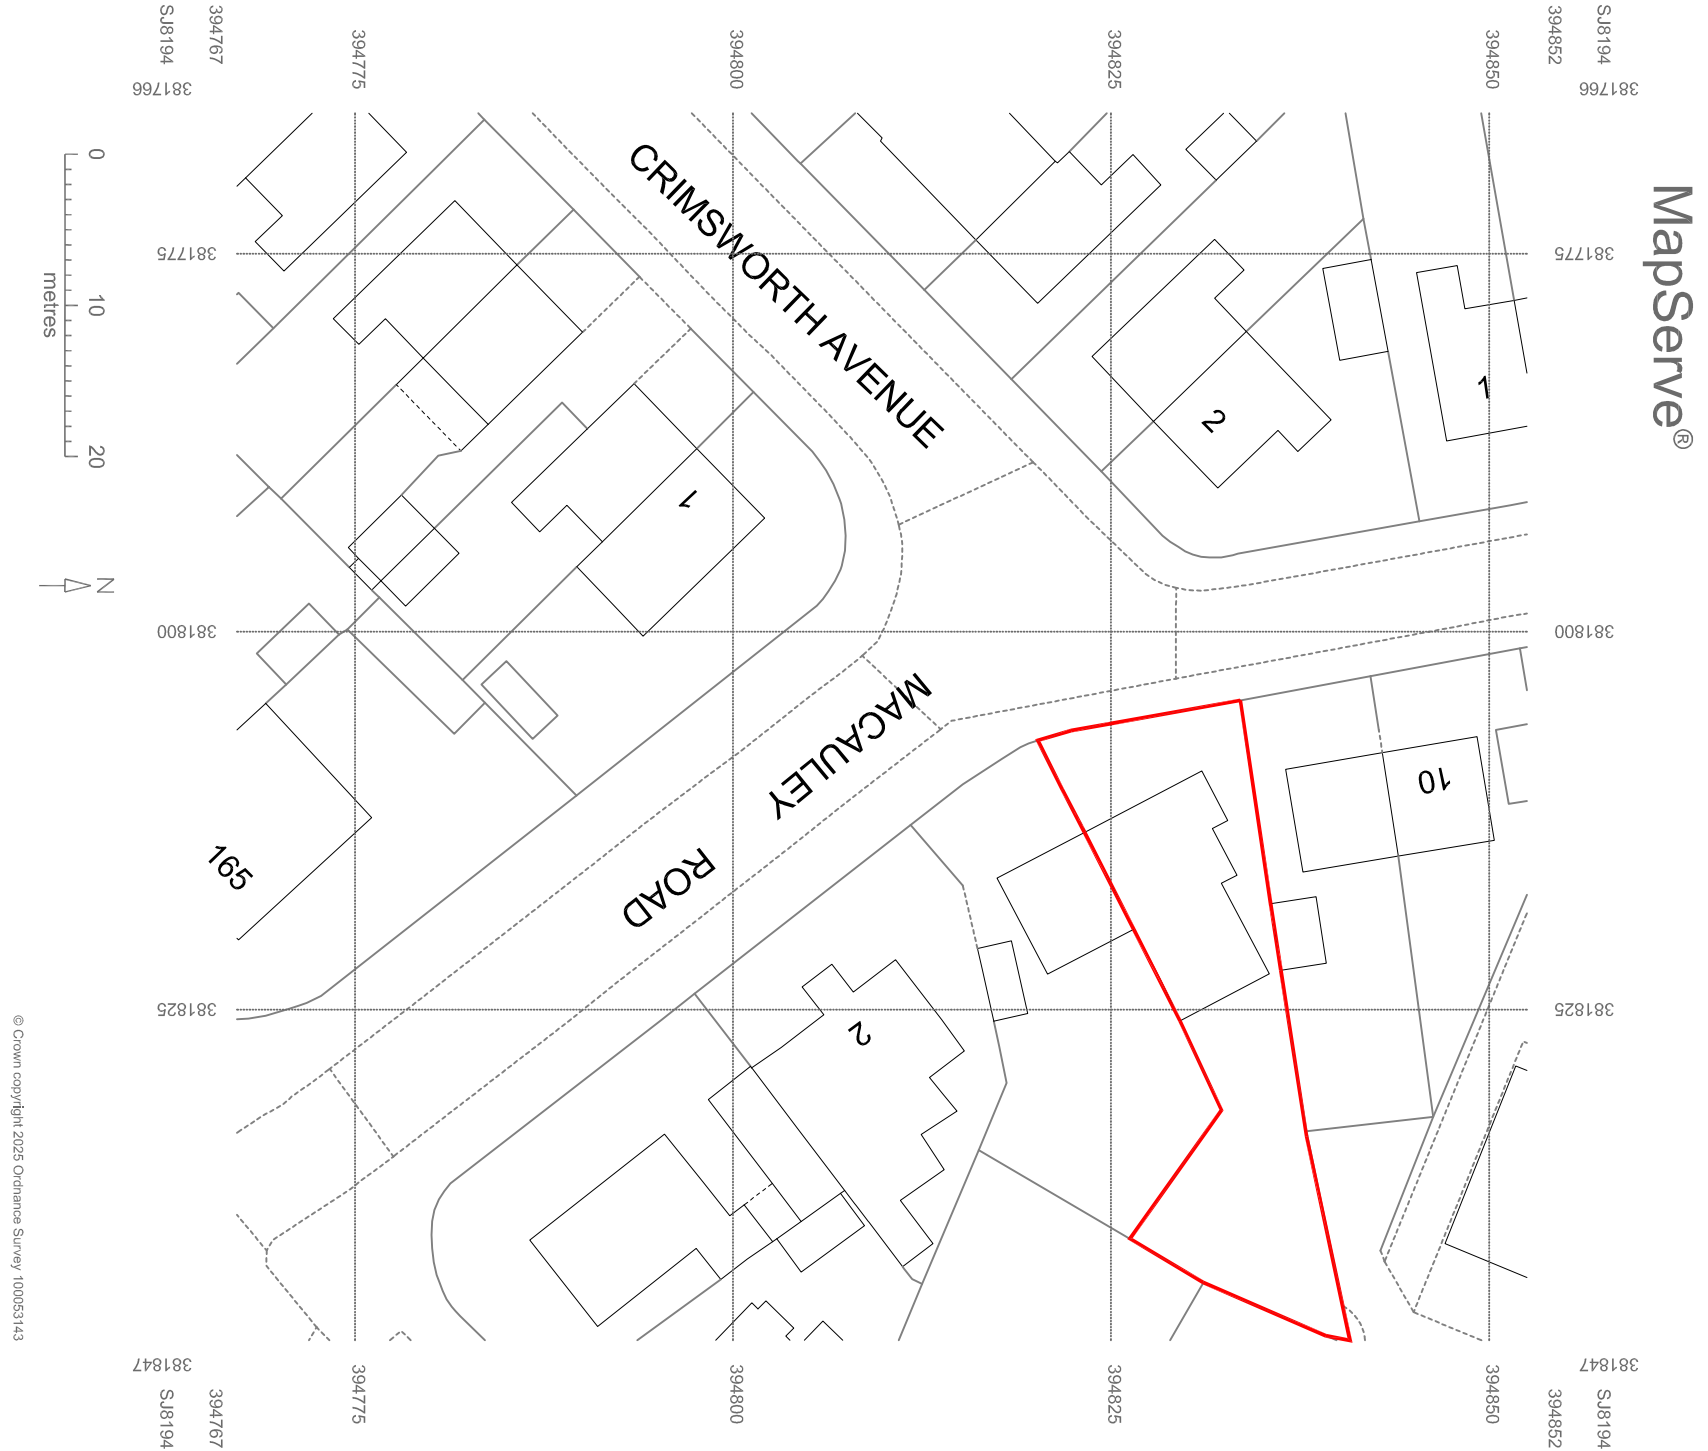

Block Plan Scale 1:500 @ A1

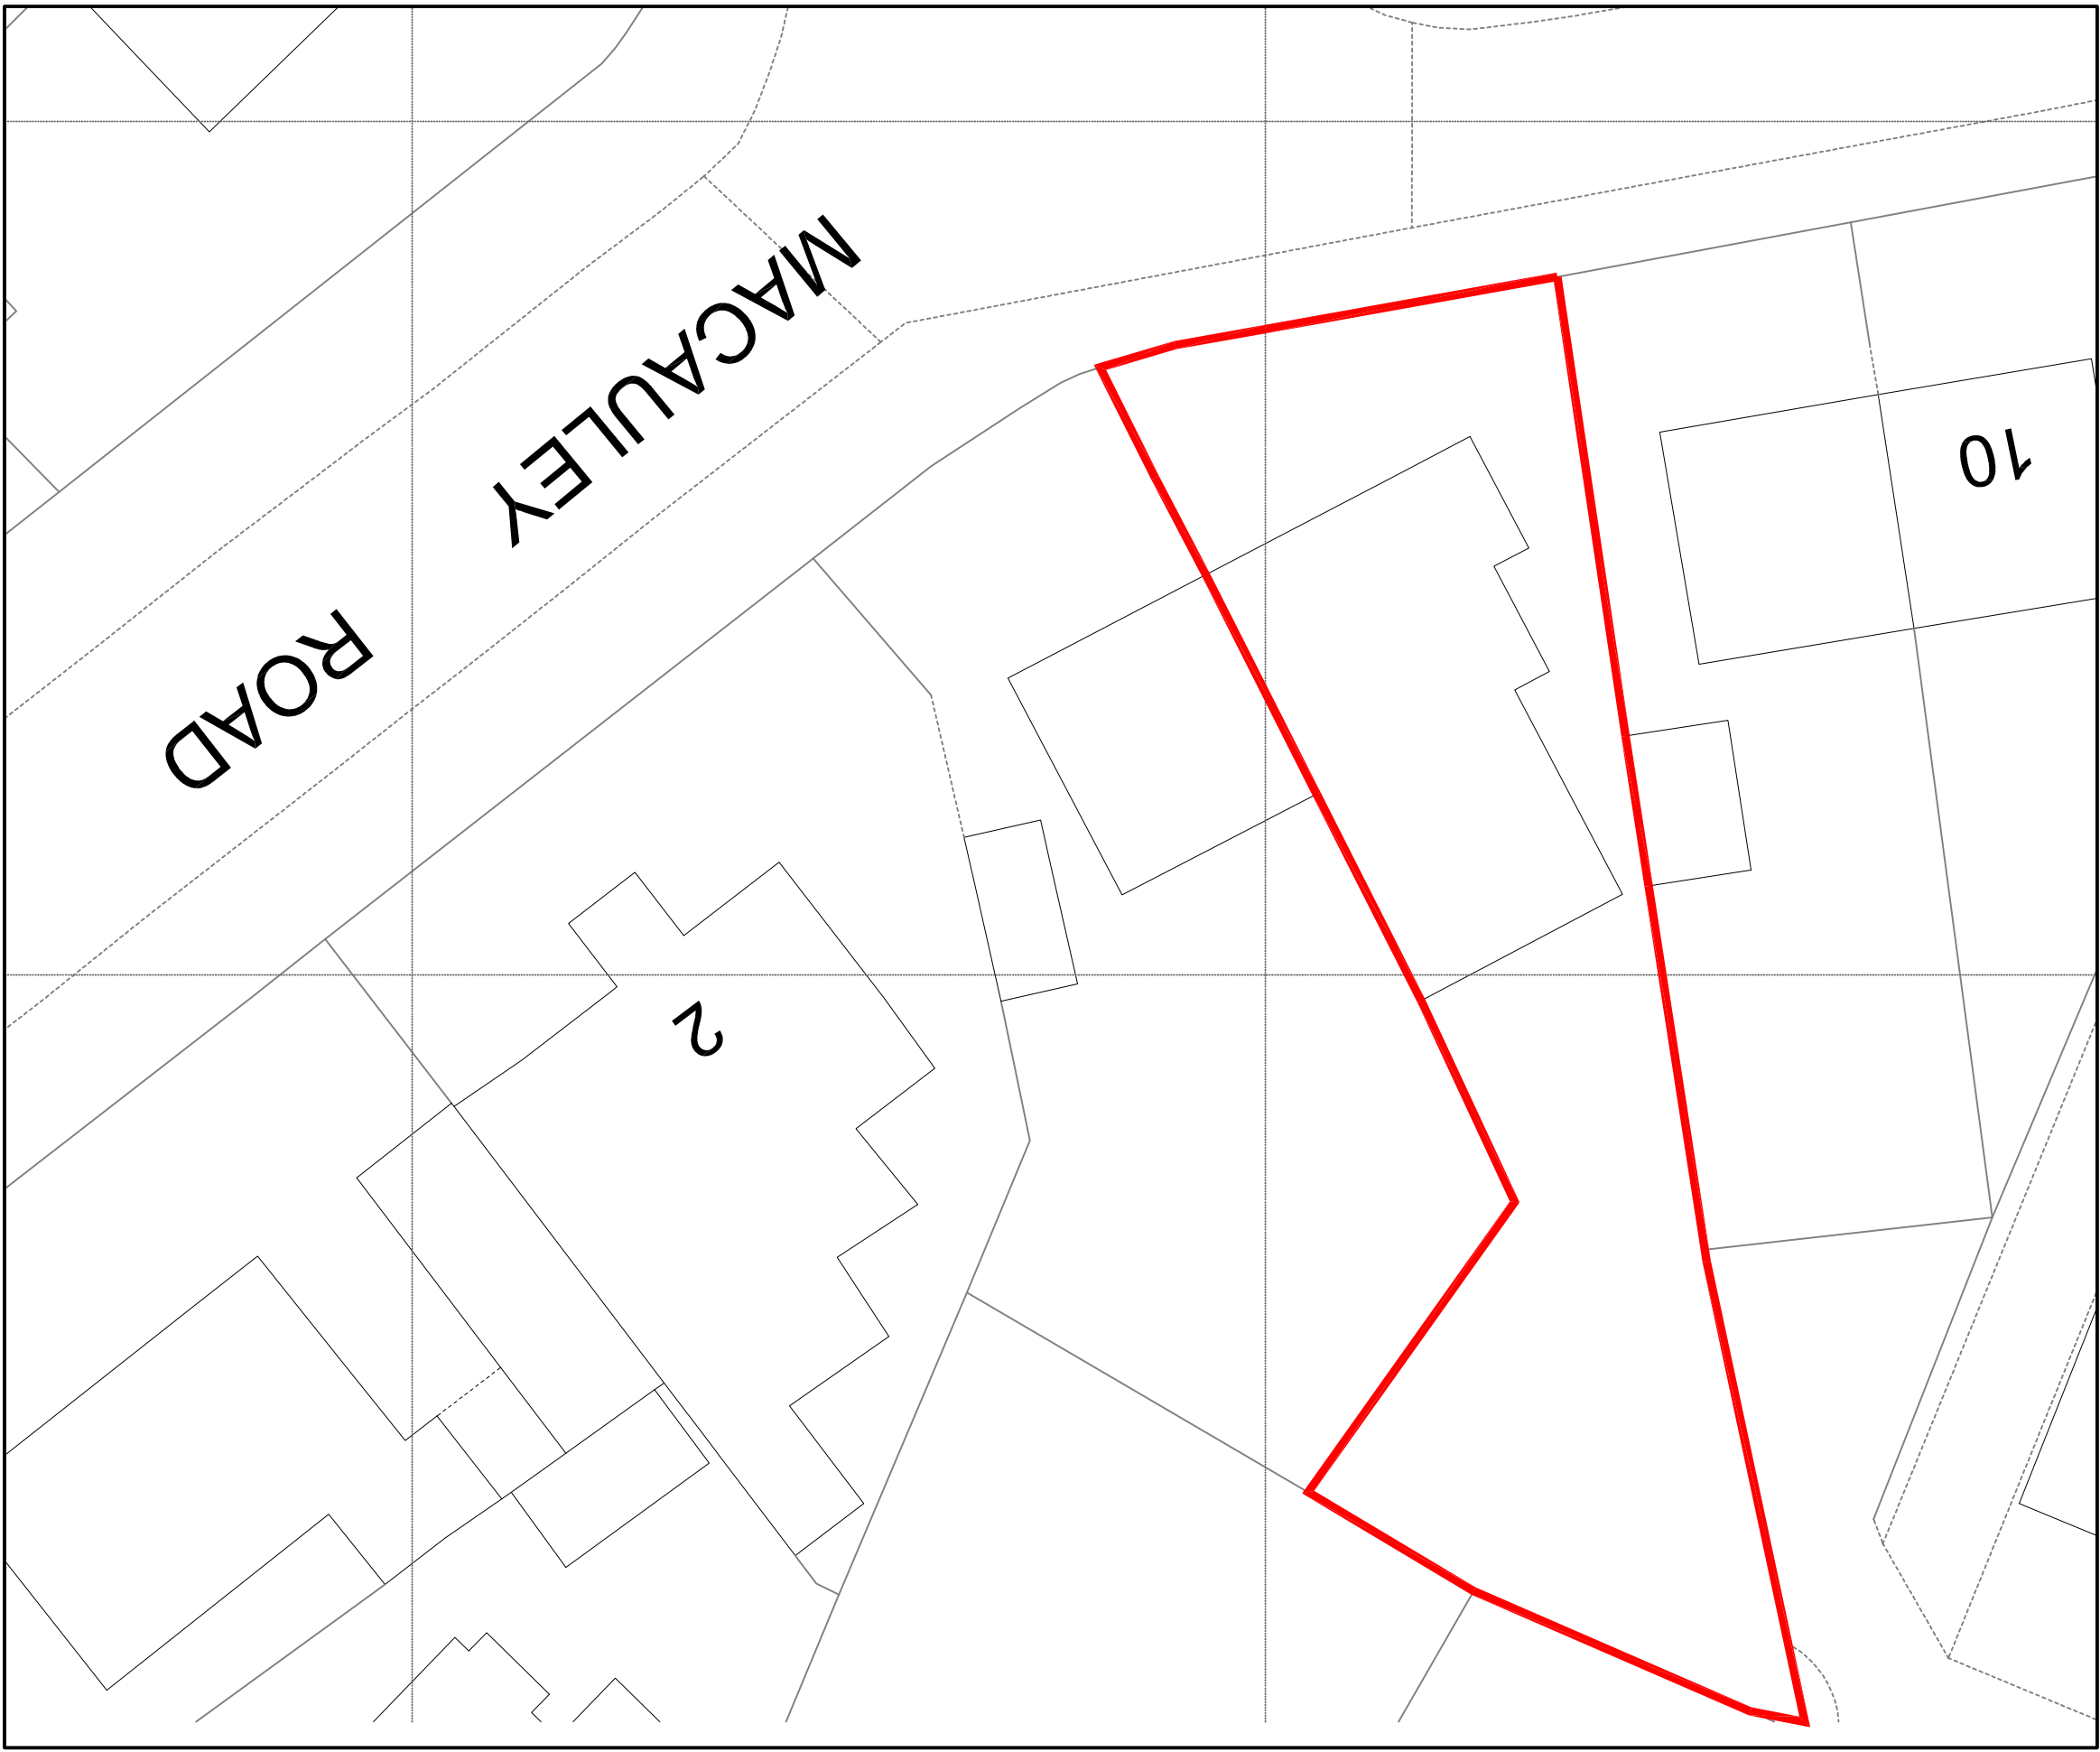

Block Plan Scale 1:200 @ A1