




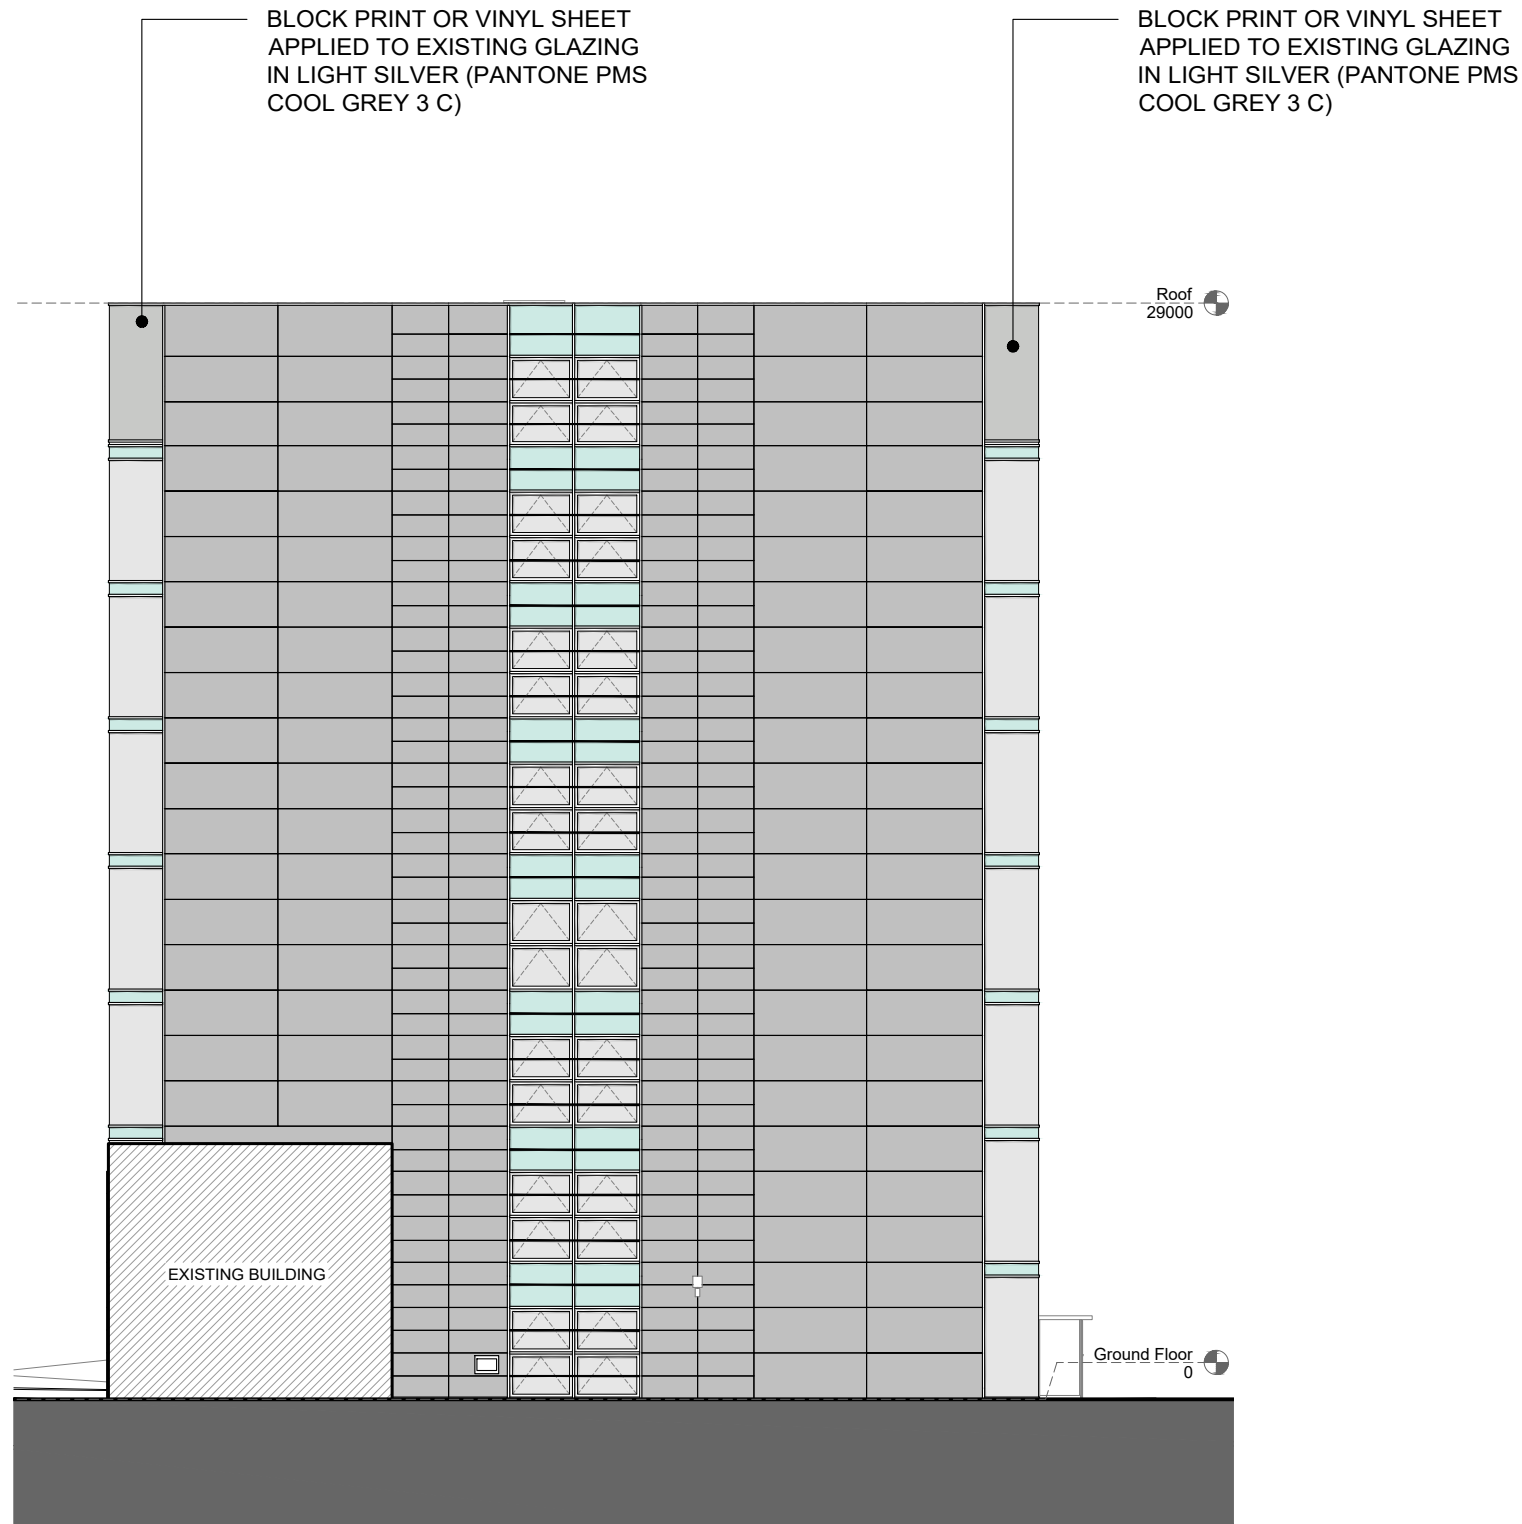


PROPOSED WEST FACING ELEVATION
(1:100)

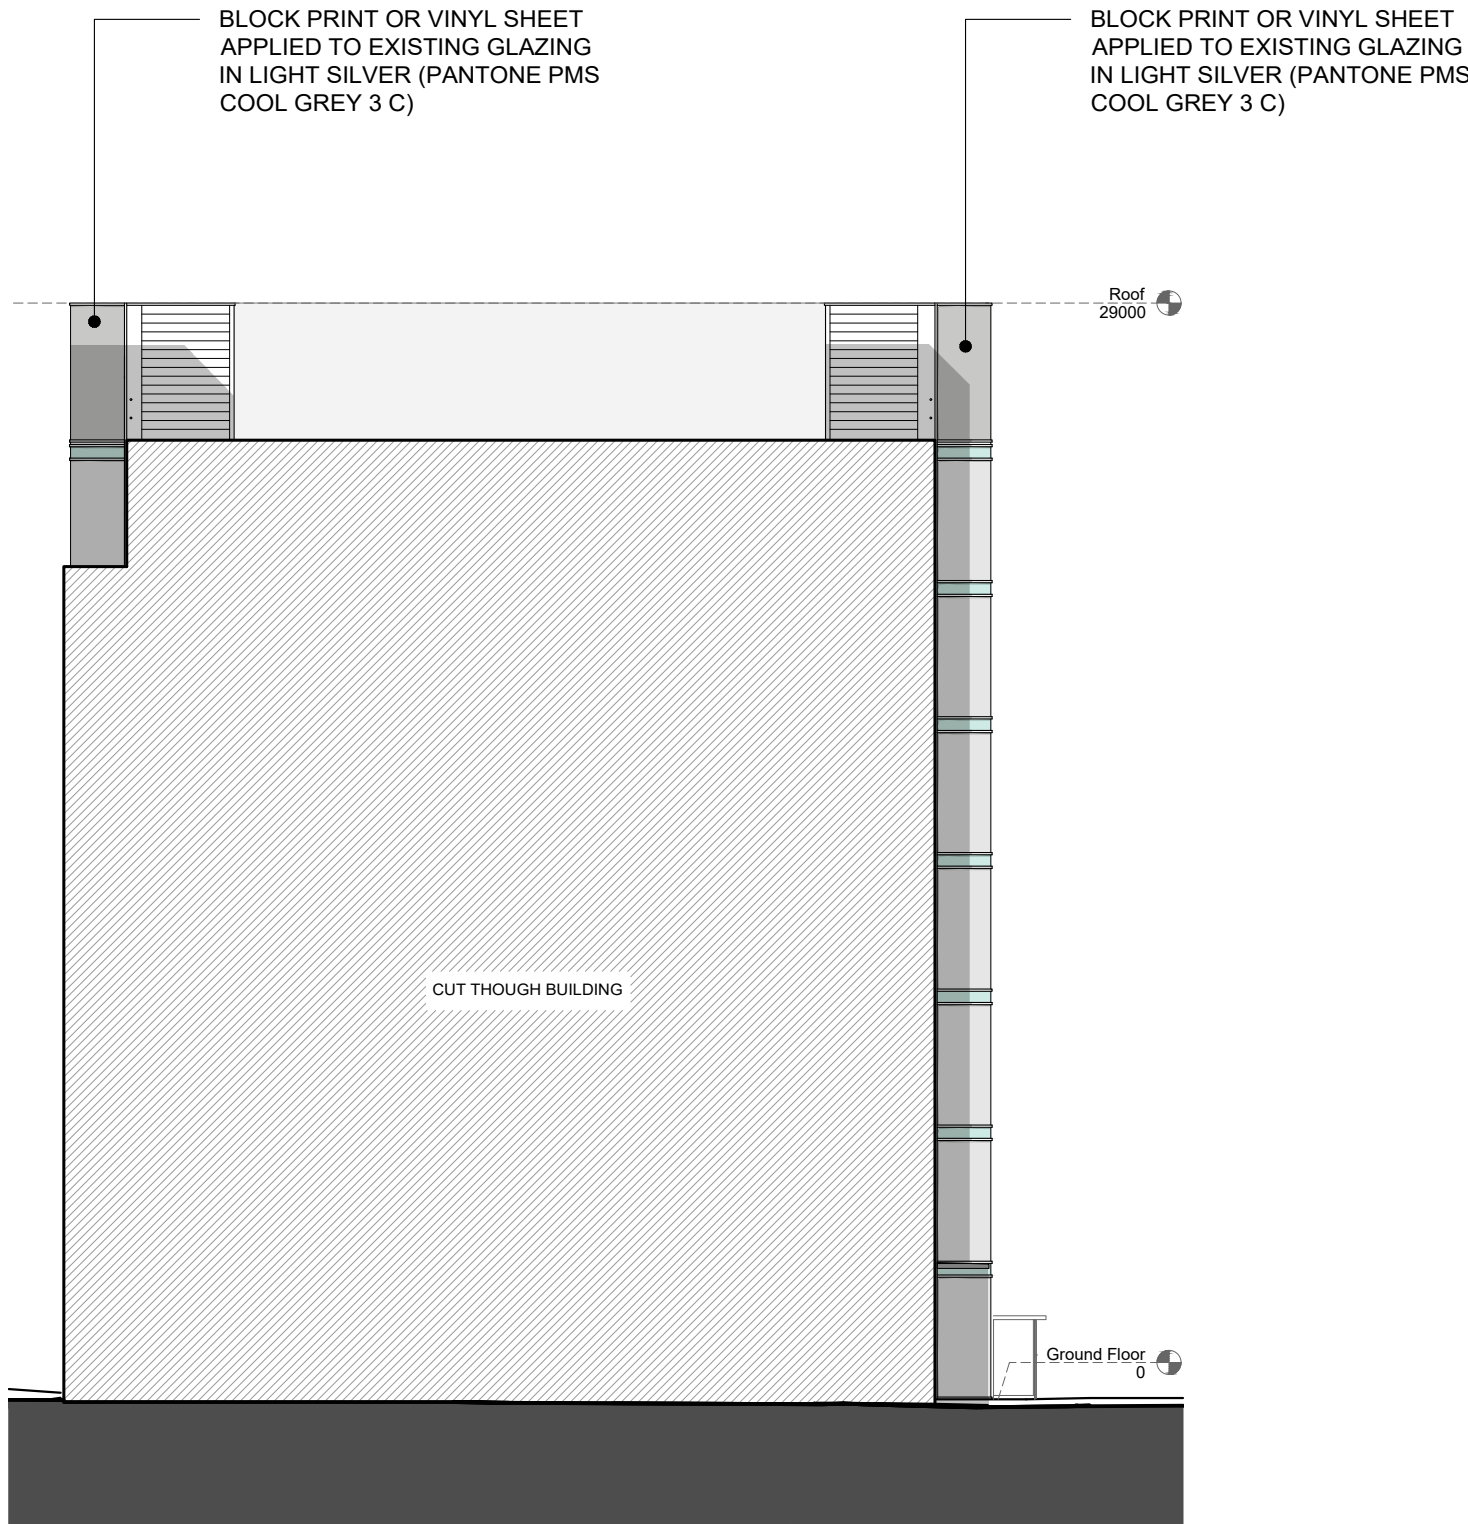

PROPOSED EAST FACING ELEVATION
View cut through stair tower to show curtain
walling return.
(1:100)

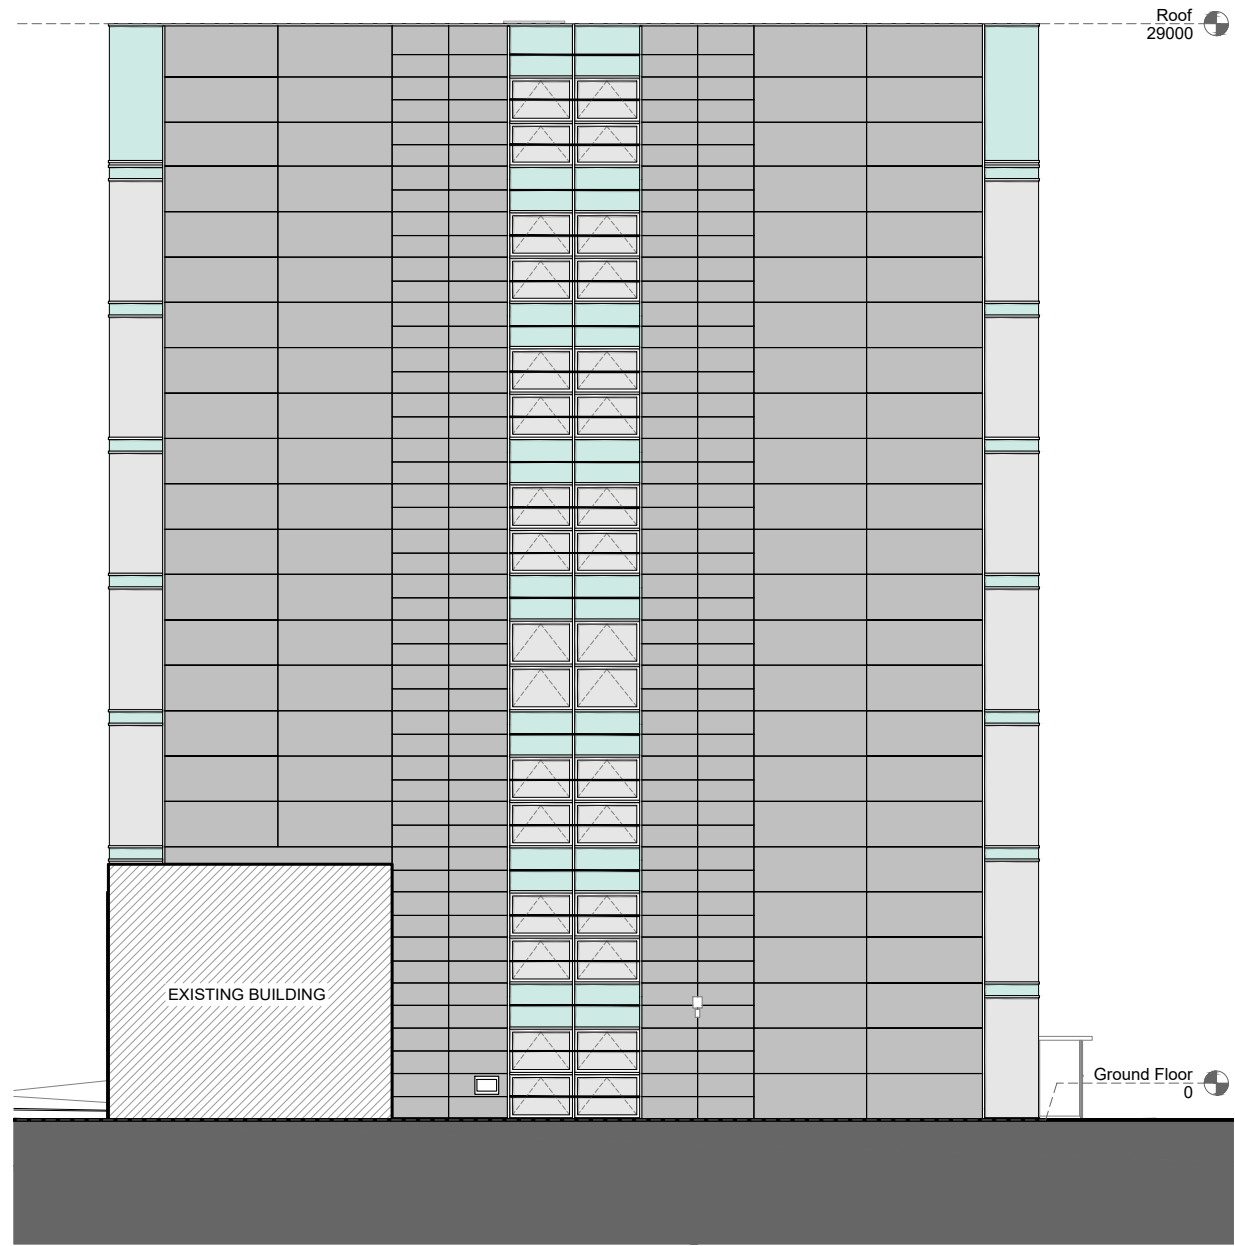


EXISTING WEST FACING ELEVATION
(1:100)

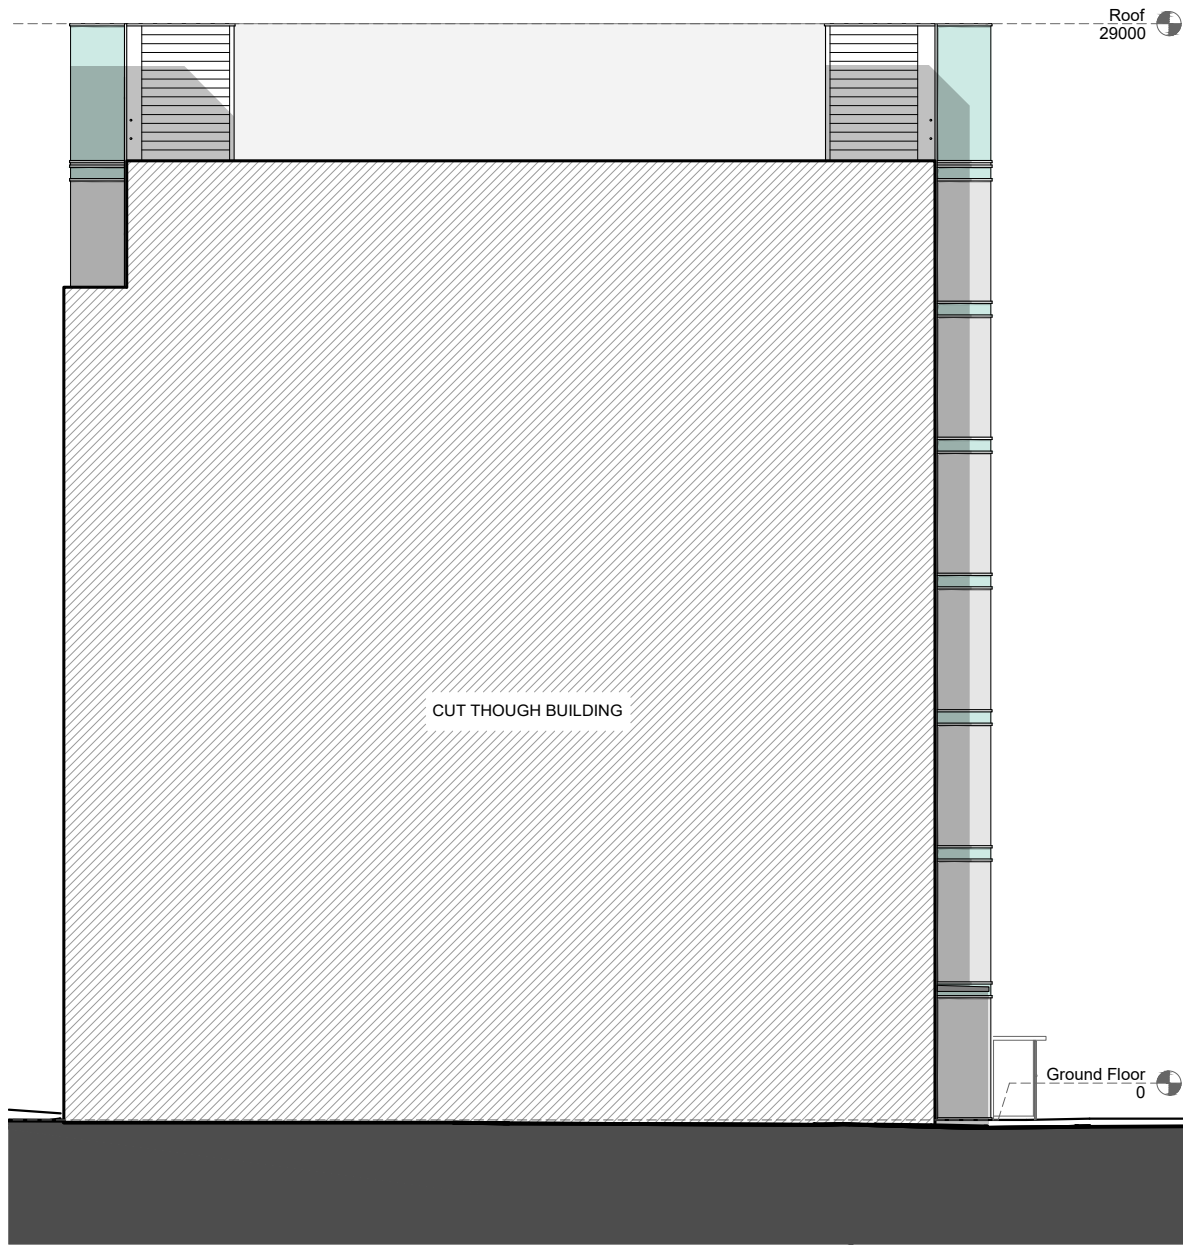

EXISTING EAST FACING ELEVATION
View cut through stair tower to show curtain
walling return.
(1:100)

© Bowker SadlerPartnership Limited
■ This drawing is the subject of copyright which vests in Bowker Sadler Partnership Limited. It is an infringement of copyright to reproduce this drawing, by whatever means, including electronic, without the express written consent of Bowker Sadler Partnership Limited which reserves all its rights.
Bowker Sadler Partnership Limited asserts its rights to be identified as the author of this design

- Report Errors and Omissions to the Architect.
- Check all dimensions on site
- Drawing to be read in conjunction with the Health and Safety Plan and all relevant Risk Assessments

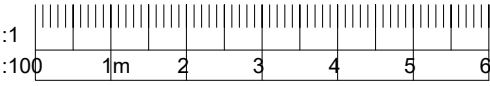

A	13.02.25	ADC	Planning Issue	DL
Rev.	Date	Drn.		Chkd.

BowkerSadler

Project
Sandra Burslem
Building Signage

Client
Manchester Metropolitan
University

Drawing
Existing and Proposed
Elevations (East & West
Facing)

Scale	Sheet Size	Drawn	Checked	Date
As Indicated	@ A1	ADC	DL	FEB 25

Project No.	Originator	Zone	Level	Form Discipline	Number	Revision
25-003	BSA	XX	XX	D	A	1002 A

Status
Planning

Hatherlow House, Hatherlow, Romiley, Stockport, SK6 3DY
0161 406 7333 office@bowker-sadler.co.uk www.bowker-sadler.co.uk