

1349- Miles Platting, Manchester, Apollo Pub

Jigsaw North

Hoarding Design @ 1:25
Postion located in dotted blue line

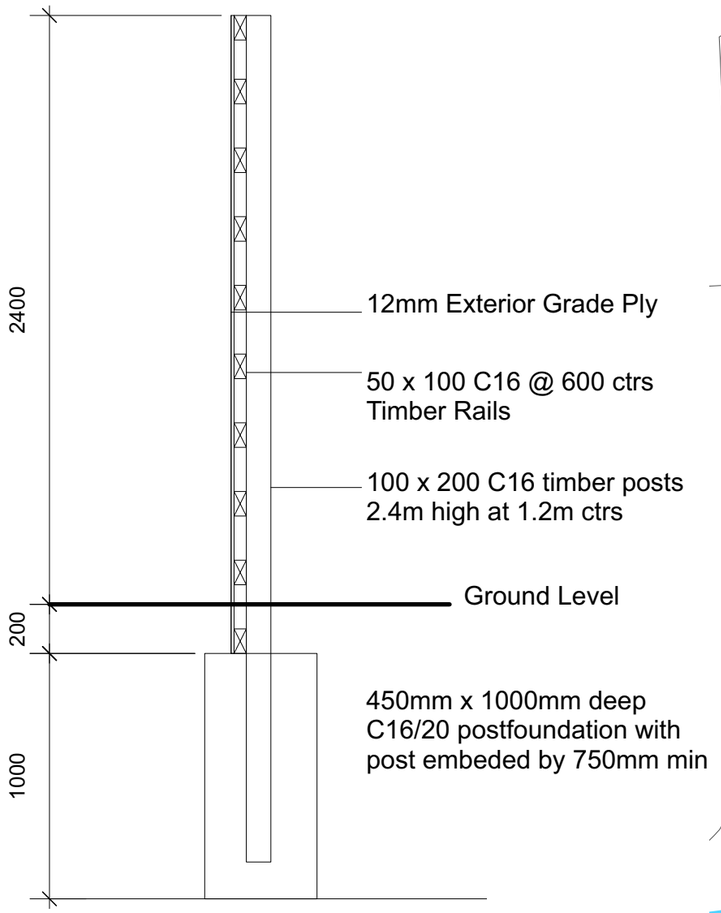

All details tbc by S/E

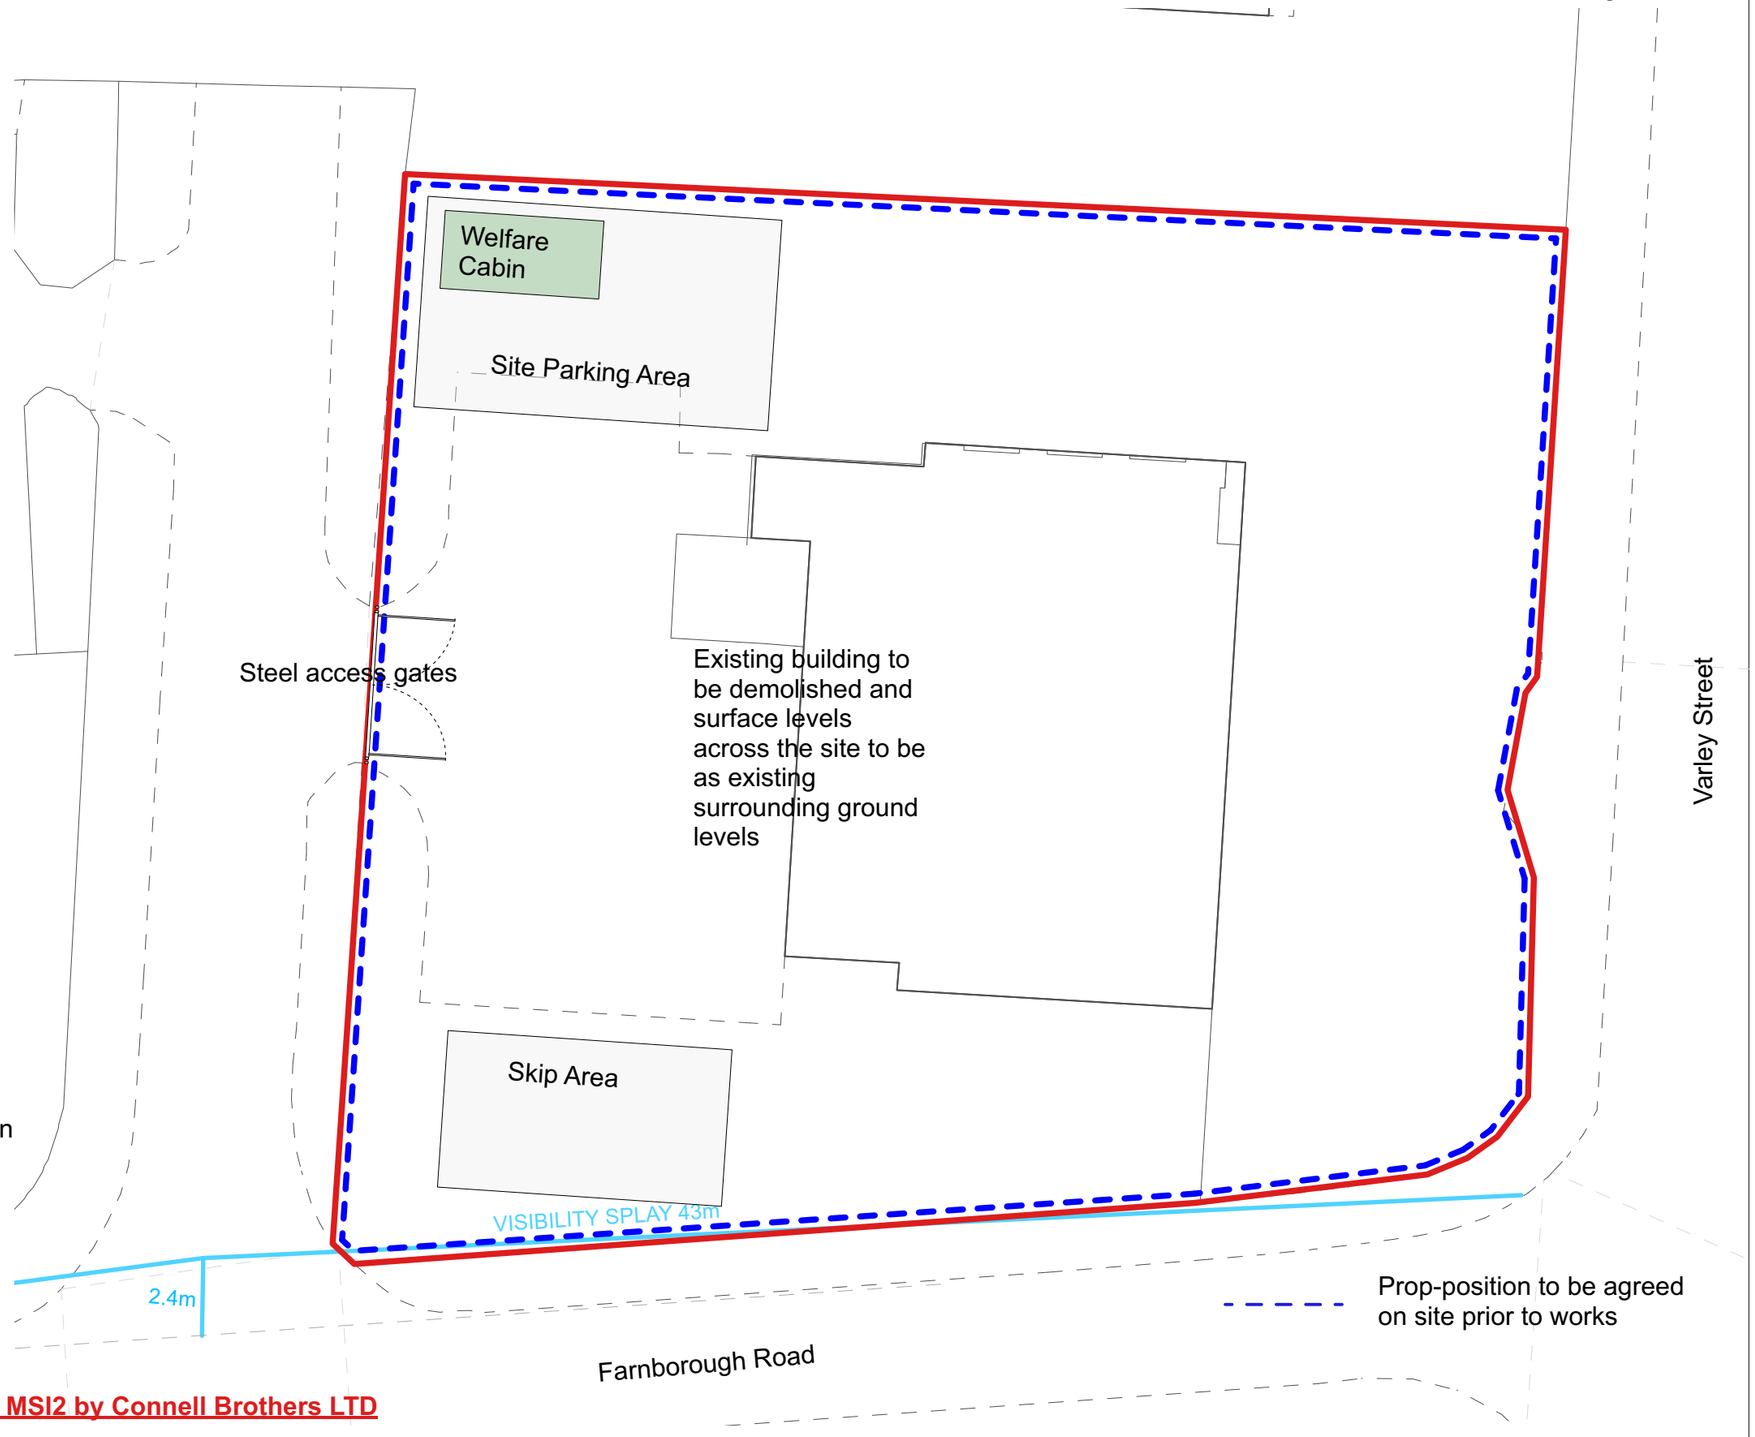

Please refer to PDF-T7151 Apollo PH Outline Planning MSI2 by Connell Brothers LTD

Drawing Title: Apollo Pub Site - Proposed Hoarding Locations
Date: 15.10.2024
Drawing no: 1349-903
Scale: 1:200 / 1:25 @ A3
Drawn: NS

revision notes:

B	05/02/2025	Vision Splay added following request from LA
A	15/01/2025	Drawing updated to reflect updated 'indicative hoarding plan' by demolition contractor

0m 2m 4m 10m 20m

N

DK-Architects
26 Old Haymarket
Liverpool
L1 6ER
0151 231 1209 T
mail@dk-architects.com E
www.dk-architects.com W